


PROJECT 25-04

AMERICAN BOULEVARD UTILITY EXTENSION

CITY OF DE PERE



ENGINEER DIVISION
925 S. SIXTH ST
DE PERE, WI 54115

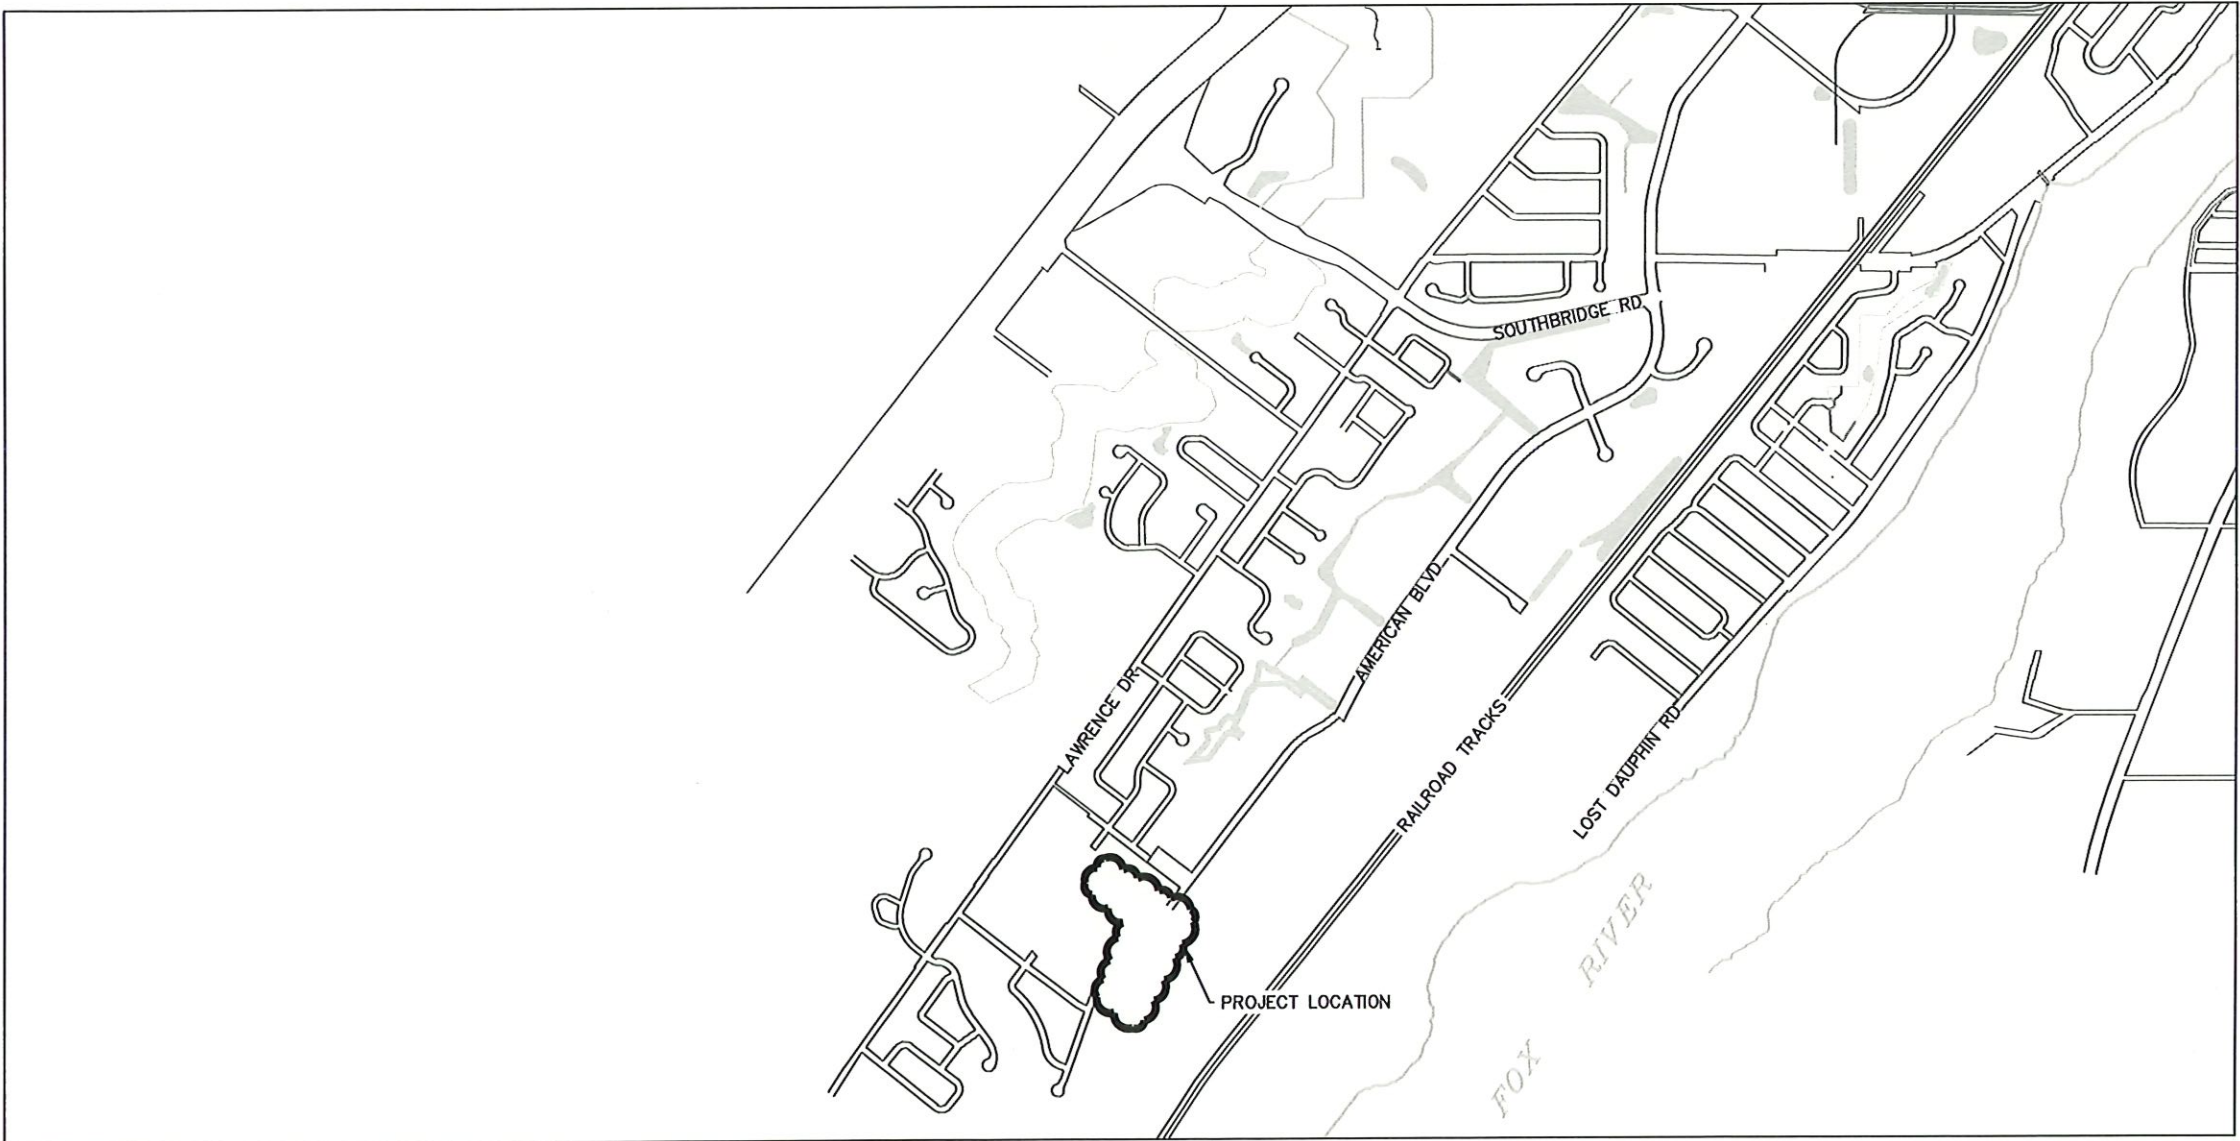

SITE LOCATION MAP
N.T.S.

SHEET NO.	DESCRIPTION
G001	TITLE SHEET
G002	STANDARD ABBREVIATION & SYMBOLS
G003 – G004	TYPICAL SECTIONS
C101 – C114	PLAN AND PROFILE SHEETS
C301 – C308	CROSS SECTIONS
C401	EXISTING SITE CONDITIONS
C402 – C403	SURVEY/MAPPING (ALIGNMENT & BENCHMARKS)
C404	INTERSECTION GRADES
C405 – C409	DETENTION POND AND BERM GRADING PLANS
C410	EROSION CONTROL MAP
C411 – C415	SITE GRADING AND RESTORATION PLANS
C501 – C502	PROJECT AND CONSTRUCTION DETAILS

CITY OF DE PERE
BOARD OF PUBLIC WORKS

12/19/2025

DATE

E.P. Laker

CITY ENGINEER

12/22/25

DATE

[Signature]

CITY MANAGER

STAMPS:



12/19/2025

LIST OF STANDARD ABBREVIATIONS

ADT	AVERAGE DAILY TRAFFIC	N	NORTH
AGGR	AGGREGATE	NB	NORTHBOUND
AH	AHEAD	NC	NORMAL CROWN
ASPH	ASPHALT	NE	NORTHEAST
AVE	AVENUE	NO	NUMBER
B/B	BACK TO BACK	NTS	NOT TO SCALE
BARR	BARRICADE	NW	NORTHWEST
BC	BACK OF CURB	OD	OUTSIDE DIAMETER
BK	BACK	PC	POINT OF CURVATURE
BL	BASELINE	PCC	POINT OF COMPOUND CURVE
BLVD	BOULEVARD	PCC	PORTLAND CEMENT CONCRETE
BLDG	BUILDING	PED	PEDESTAL
BM	BENCHMARK	PLE	PERMANENT LIMITED EASEMENT
BOW	BACK OF SIDEWALK	PVMT	PAVEMENT
BSMT	BASEMENT	PE	PRIVATE ENTRANCE
C	CUT	PI	POINT OF INTERSECTION
C&G	CURB AND GUTTER	PL	PROPERTY LINE
C/C	CENTER TO CENTER	POC	POINT OF CURVE
CABC	CRUSHED AGGREGATE BASE COURSE	POT	POINT ON TANGENT
CB	CATCH BASIN	PP	POLYETHYLENE
CE	CONSTRUCTION ENTRANCE	PRC	POINT OF REVERSE CURVATURE
CI	CAST IRON PIPE	PROJ	PROJECT
CL	CENTERLINE	PROP	PROPOSED
CMP	CORRUGATED METAL PIPE	PRZ	PROTECTIVE ROOT ZONE
CNTY	COUNTY	PSI	POUND PER SQUARE INCH
CO	CLEANOUT	PT	POINT OF TANGENCY
CONC	CONCRETE	PVC	POLYVINYL CHLORIDE
CONSTR	CONSTRUCTION	R	RANGE OR RADIUS
CONSTR JT	CONSTRUCTION JOINT	RCP	REINFORCED CONCRETE PIPE
CORP	CORPORATION	REBAR	REINFORCEMENT BAR
CP	CONTROL POINT	REL	RELOCATE
CTH	COUNTY TRUNK HIGHWAY	REM	REMAINING
CTRL JT	CONTROL JOINT	REQD	REQUIRED
CTV	CABLE TV	RL	REFERENCE LINE
CY	CUBIC YARD	ROW	RIGHT OF WAY
D	DEPTH	RP	REFERENCE POINT
DIA	DIAMETER	RR	RAILROAD
DI	DUCTILE IRON PIPE	RT	RIGHT
DISCH	DISCHARGE	RW	RETAINING WALL
DW	DRIVEWAY	S	SOUTH
E	EAST (SEE ELEC BELOW)	SALV	SALVAGE
EA	EACH	SAN	SANITARY
EB	EASTBOUND	SB	SOUTHBOUND
EBS	EXCAVATION BELOW SUBGRADE	SDWK	SIDEWALK
EL	ELEVATION	SE	SOUTHEAST
ELEC	ELECTRIC (E WHEN USED IN LINE STYLE)	SF	SQUARE FEET
EMB	EMBANKMENT	SHLDR	SHOULDER
ENTR	ENTRANCE	SY	SQUARE YARD
EP	EDGE OF PAVEMENT	SS	SANITARY SEWER
EW	ENDWALL	ST	STREET (ST WHEN USED FOR STORM SEWER LINE)
EXC	EXCAVATION		STATION
EXIST	EXISTING	STA	STANDARD
F	FILL	STD	STATE HIGHWAY TRUNK
F/F	FACE TO FACE	STH	STORM
FDN	FOUNDATION	STM	STRUCTURE OR STRUCTURAL
FE	FIELD ENTRANCE	STRUCT	SOUTHWEST
FERT	FERTILIZER	TAN	TANGENT
FIN GR	FINISHED GRADE	T	TELEPHONE LINE
FL	FLOWLINE	TEL	TELEPHONE
FO	FIBER OPTIC	TEMP	TEMPORARY
FOW	FRONT OF SIDEWALK	TLE	TEMPORARY LIMITED EASEMENT
FT	FOOT	TOC	TOP OF CURB
FTG	FOOTING	TOW	TOP OF WATER
G	GAS	TRANS	TRANSITION
GV	GAS VALVE	TYP	TYPICAL
GW	GUY WIRE	UG	UNDERGROUND
HDPE	HIGH DENSITY POLYETHYLENE	USH	US HIGHWAY
HR	HANDICAP RAMP	VC	VERTICAL CURVE
HSE	HOUSE	VERT	VERTICAL
HT	HEIGHT	VOL	VOLUME
HYD	HYDRANT	VPC	VERTICAL POINT OF CURVATURE
I	INTERSECTION	VPI	VERTICAL POINT OF INTERSECTION
ID	INSIDE DIAMETER	VPRC	VERTICAL POINT OF REVERSE CURVE
IN	INCH	VPT	VERTICAL POINT OF TANGENCY
INL	INLET	W	WEST (W WHEN USED FOR WATER LINE)
INTERS	INTERSECTION	WB	WESTBOUND
INV	INVERT	WM	WATERMAIN
IP	IRON PIPE OR PIN	WSO	WATER SHUTOFF VALVE
L	LENGTH (OF CURVE)	WV	WATER VALVE
LC	LONG CHORD OF CURVE	YD	YARD
LP	LIGHTPOLE		
LS	LIFT STATION OR LUMP SUM		
LT	LEFT		
MAINT	MAINTENANCE		
MATL	MATERIAL		
MB	MAILBOX		
MH	MANHOLE		
MP	MARKER POST		

MAPPING & TOPOGRAPHY SYMBOLOGY

DESCRIPTION	SYMBOL	
	EXISTING	PROPOSED
BENCHMARK		
BUSH		
CATCH BASIN/INLET		
CABLE TV BOX		
CONTROL POINT		
DETECTABLE WARNING FIELD		
ELECTRICAL BOX		
ENDWALL		
EROSION CONTROL – INLET		
FIBER OPTIC PEDESTAL		
FIELD INLET		
GAS VALVE		
GUY WIRE		
HYDRANT		
IRON PIPE		
LIGHT POLE		
MAILBOX		
MANHOLE ELECTRIC		
MANHOLE FIBER OPTIC		
MANHOLE SANITARY		
MANHOLE STORM		
MONITORING WELL		
POWER POLE		
SIGN		
SOIL BORING		
STUMP		
TELEPHONE MANHOLE		
TELEPHONE PEDESTAL		
TREE		
WATER REDUCER		
WATER SERVICE VALVE		
WATER VALVE (BUTTERFLY)		
WATER VALVE (GATE)		

GENERAL CONSTRUCTION NOTES:

- ALL ELEVATIONS ARE REFERENCED TO NAVD 88.
- THE WORK UNDER THIS CONTRACT SHALL BE IN ACCORDANCE WITH THE CITY OF DE PERE, CURRENT CONSTRUCTION SPECIFICATIONS AND THESE SPECIAL PROVISIONS AND PLANS, AND THE LATEST ADDITION OF THE WISCONSIN DEPARTMENT OF TRANSPORTATION STANDARDS SPECIFICATIONS FOR HIGHWAY AND STRUCTURE CONSTRUCTION SPECIFICATIONS, LATEST EDITION, WHERE REFERENCED IN THE CITY SPECIFICATIONS.
- ALL EROSION CONTROL MEASURES SHALL BE IN PLACE PRIOR TO CONSTRUCTION AND SHALL CONFIRM TO THE WISCONSIN DEPARTMENT OF NATURAL RESOURCES CONSTRUCTION SITE EROSION CONTROL AND TECHNICAL STANDARDS.
- EXISTING UTILITIES SHOWN ON THE PLANS ARE APPROXIMATE. THE CONTRACTOR SHALL BE RESPONSIBLE FOR OBTAINING EXACT LOCATIONS AND ELEVATIONS OF ALL UTILITIES. WHETHER SHOWN OR NOT, FROM THE OWNERS OF THE RESPECTIVE UTILITIES. ALL UTILITIES OWNERS SHALL BE NOTIFIED BY THE CONTRACTOR 72 HOURS PRIOR TO EXCAVATION.

MAPPING & TOPOGRAPHY SYMBOLOGY

DESCRIPTION	SYMBOL	
	PLAN	PROFILE
EXISTING SANITARY SEWER LINE		
PROPOSED SANITARY SEWER LINE		
EXISTING STORM SEWER LINE		
PROPOSED STORM SEWER LINE		
EXISTING WATER MAIN LINE		
PROPOSED WATER MAIN LINE		
EXISTING ELECTRICAL LINE		
EXISTING GAS MAIN LINE		
EXISTING TELEPHONE LINE		
EXISTING CABLE TV LINE		
EXISTING SANITARY LATERAL		
EXISTING WATER SERVICE		
RIGHT OF WAY		
PROPERTY LINE		
EASEMENT		
LANDSCAPE FENCE		
SILT FENCE EROSION CONTROL		
EXISTING FIBER OPTIC		
EXISTING MAJOR CONTOUR		
EXISTING MINOR CONTOUR		
PROPOSED MAJOR CONTOUR		
PROPOSED MINOR CONTOUR		
EXISTING OVERHEAD UTILITY		
EXISTING SANITARY SEWER LINE		
PROPOSED SANITARY SEWER LINE		
EXISTING STORM SEWER LINE		
PROPOSED STORM SEWER LINE		
EXISTING WATER MAIN LINE		
PROPOSED WATER MAIN LINE		

PATCH SYMBOLS

ASPHALTIC CONCRETE PAVEMENT		CRUSHED AGGREGATE BASE COURSE	
PORTLAND CEMENT CONCRETE			




CITY OF DE PERE


ENGINEERING DIVISION 925 S. SIXTH ST DE PERE WI 54115
OFFICE: 920-339-4061 EMAIL: DPPUBWRKS@DEPEREWI.GOV

STANDARD ABBREVIATIONS
AND SYMBOLS


NAME: AMERICAN BOULEVARD UTILITY EXTENSION	SURVEYED	BY	DATE	REVISIONS / ISSUES				PAGE NO.
PROJECT 25-04	DRAWN	MJT	12-2024	NO.	DATE	BY	REMARKS	G002
	DESIGNED							
	CHECKED							

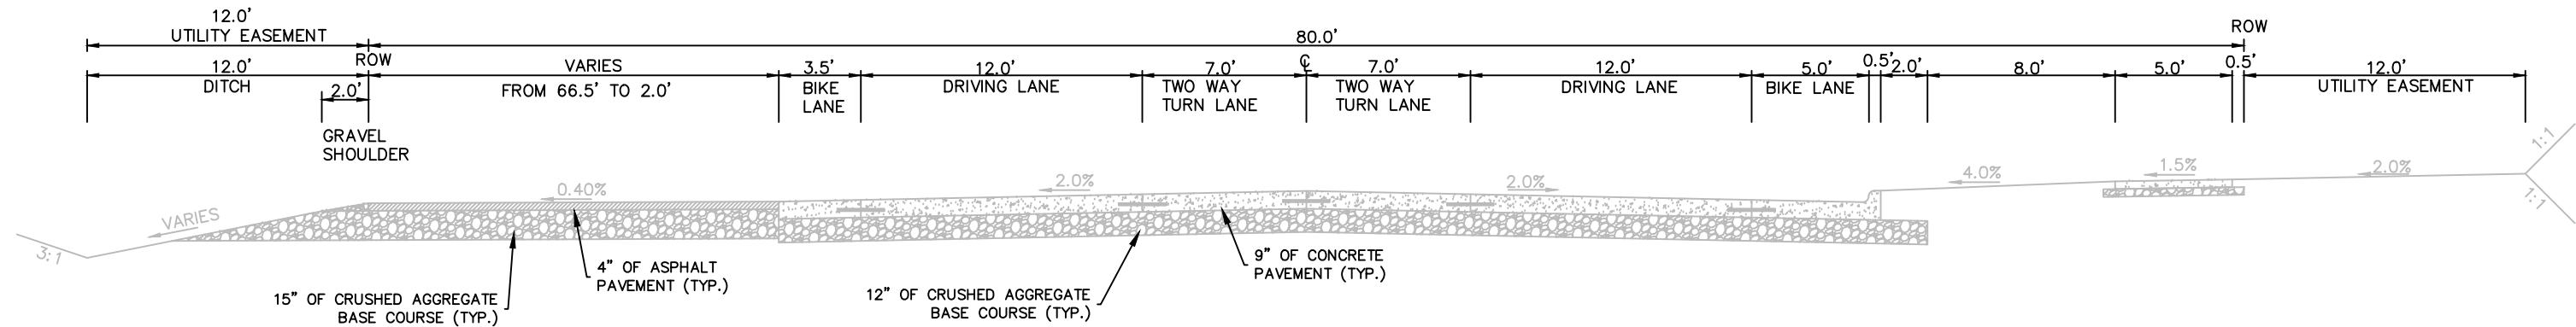

AMERICAN BLVD EXISTING TYPICAL SECTION

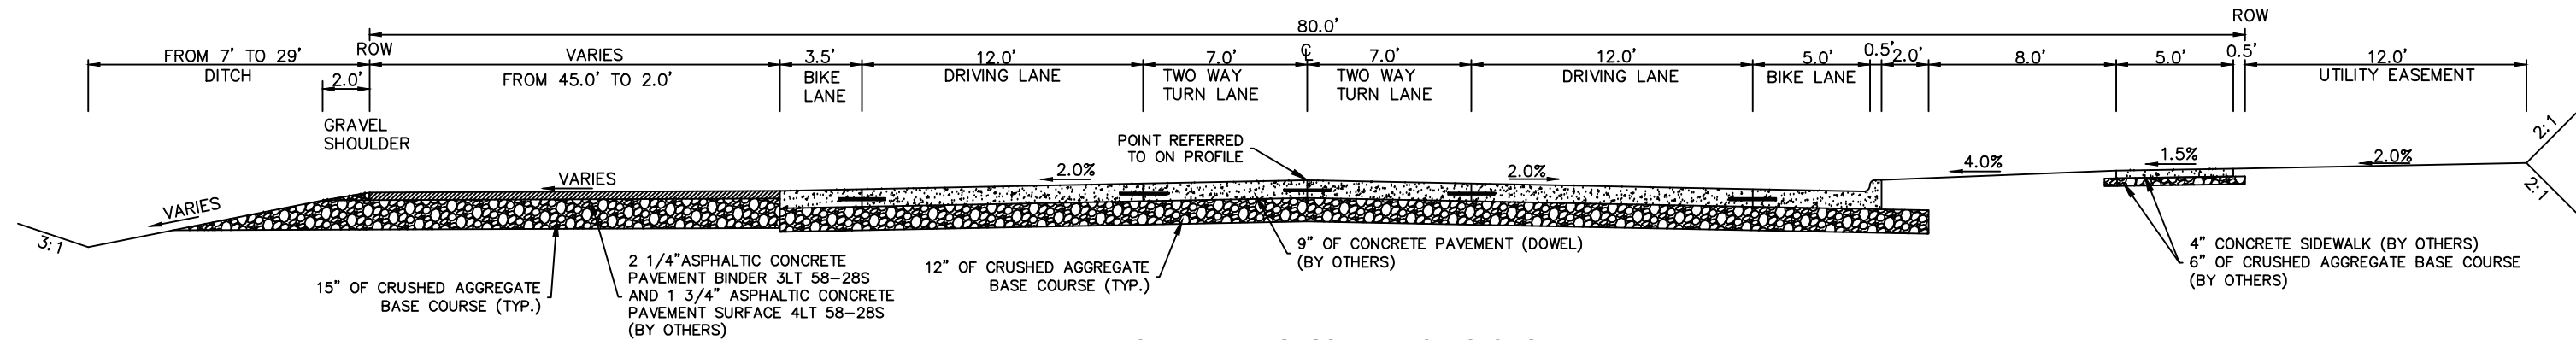

AMERICAN BLVD PROPOSED TYPICAL SECTION
STA 2+44 - STA 3+66

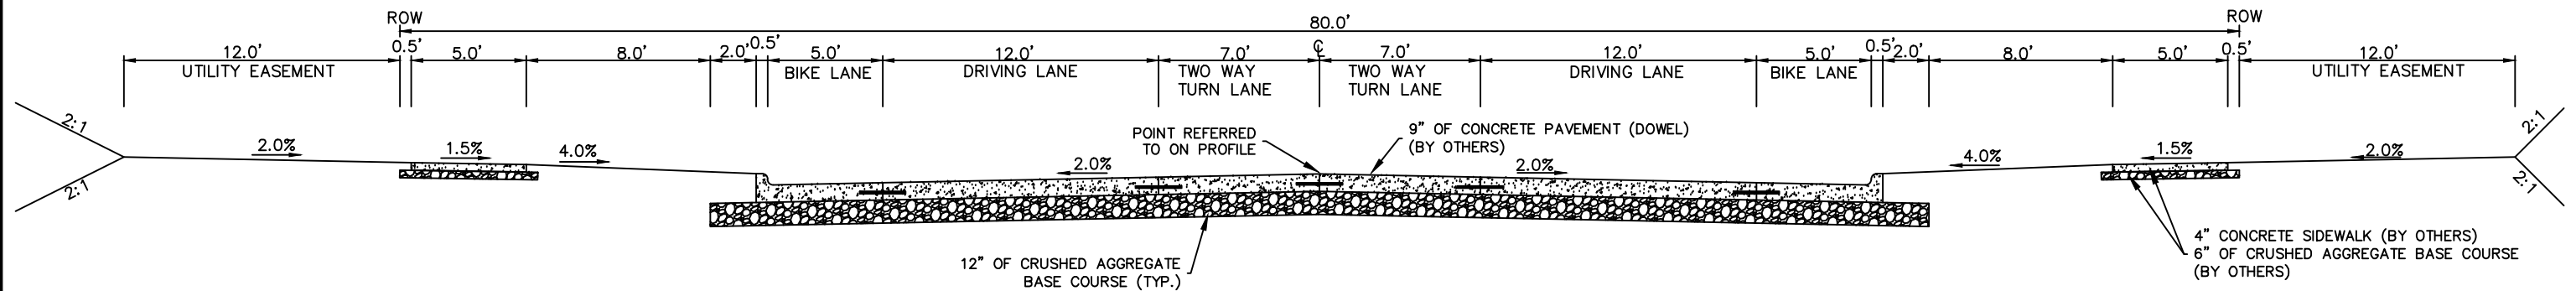


AMERICAN BLVD PROPOSED TYPICAL SECTION
STA 3+66 - STA 11+10 & STA 11+75 - 14+46




CITY OF DE PERE
ENGINEERING DIVISION 925 S. SIXTH ST DE PERE WI 54115
OFFICE: 920-339-4061 EMAIL: DPPUBWRKS@DEPEREWI.GOV

AMERICAN BOULEVARD
TYPICAL SECTIONS

NAME: AMERICAN BOULEVARD UTILITY EXTENSION	BY	DATE	REVISIONS / ISSUES			
PROJECT 25-04	SURVEYED	09-2025	NO.	DATE	BY	REMARKS
	DRAWN	MJT				
	DESIGNED	EPR				
	CHECKED	11-2025				

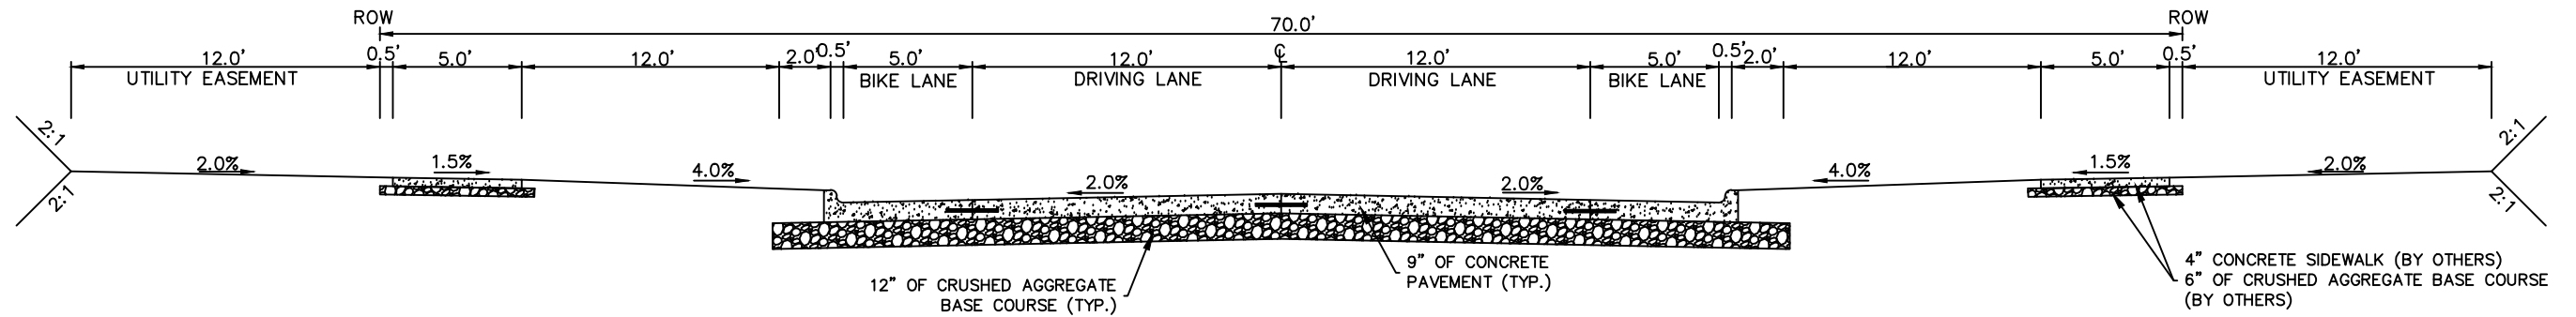

FUTURE STREET A EAST OF AMERICAN PROPOSED TYPICAL SECTION

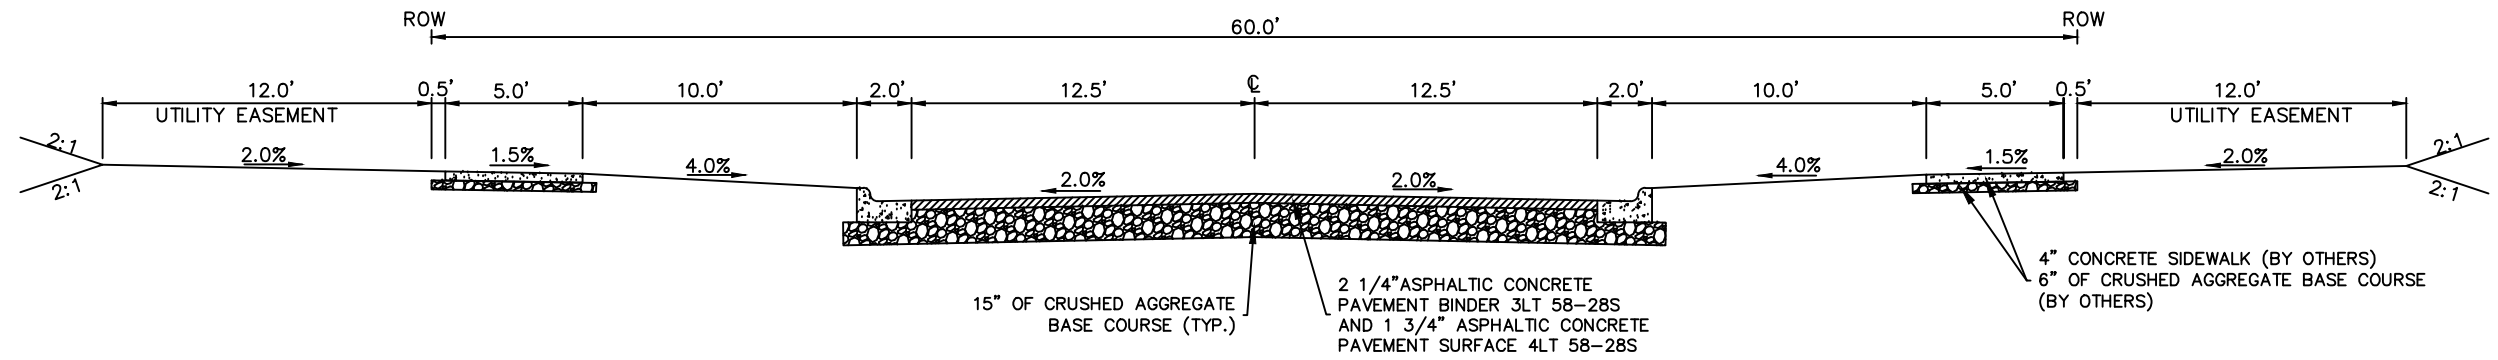

FUTURE STREET A WEST OF AMERICAN BLVD PROPOSED TYPICAL SECTION



CITY OF DE PERE

ENGINEERING DIVISION 925 S. SIXTH ST DE PERE WI 54115
OFFICE: 920-339-4061 EMAIL: DPPUBWRKS@DEPEREWI.GOV



**AMERICAN BOULEVARD
TYPICAL SECTIONS**

NAME: AMERICAN BOULEVARD
UTILITY EXTENSION
PROJECT 25-04

REVISIONS / ISSUES			
NO.	DATE	BY	REMARKS
SURVEYED			
DRAWN			
DESIGNED			
CHECKED			

PAGE NO.

G004

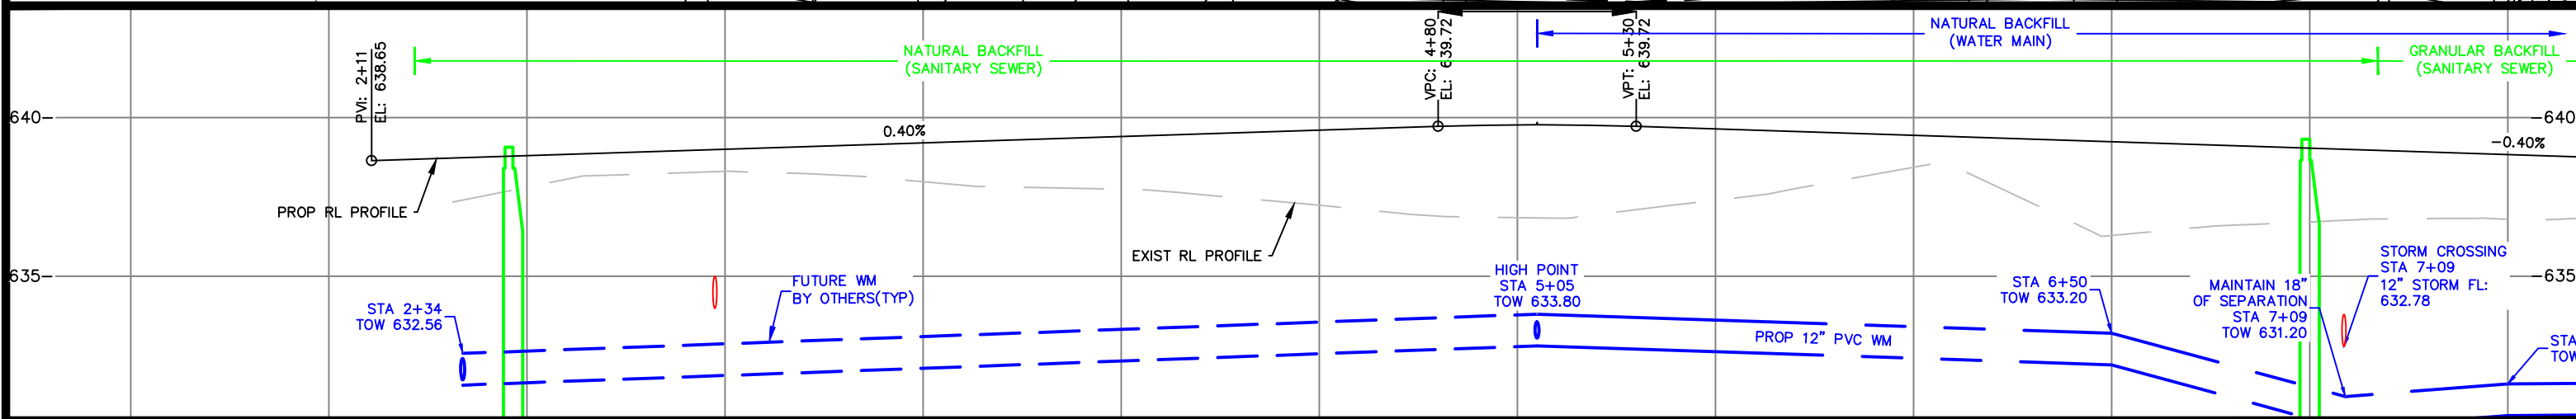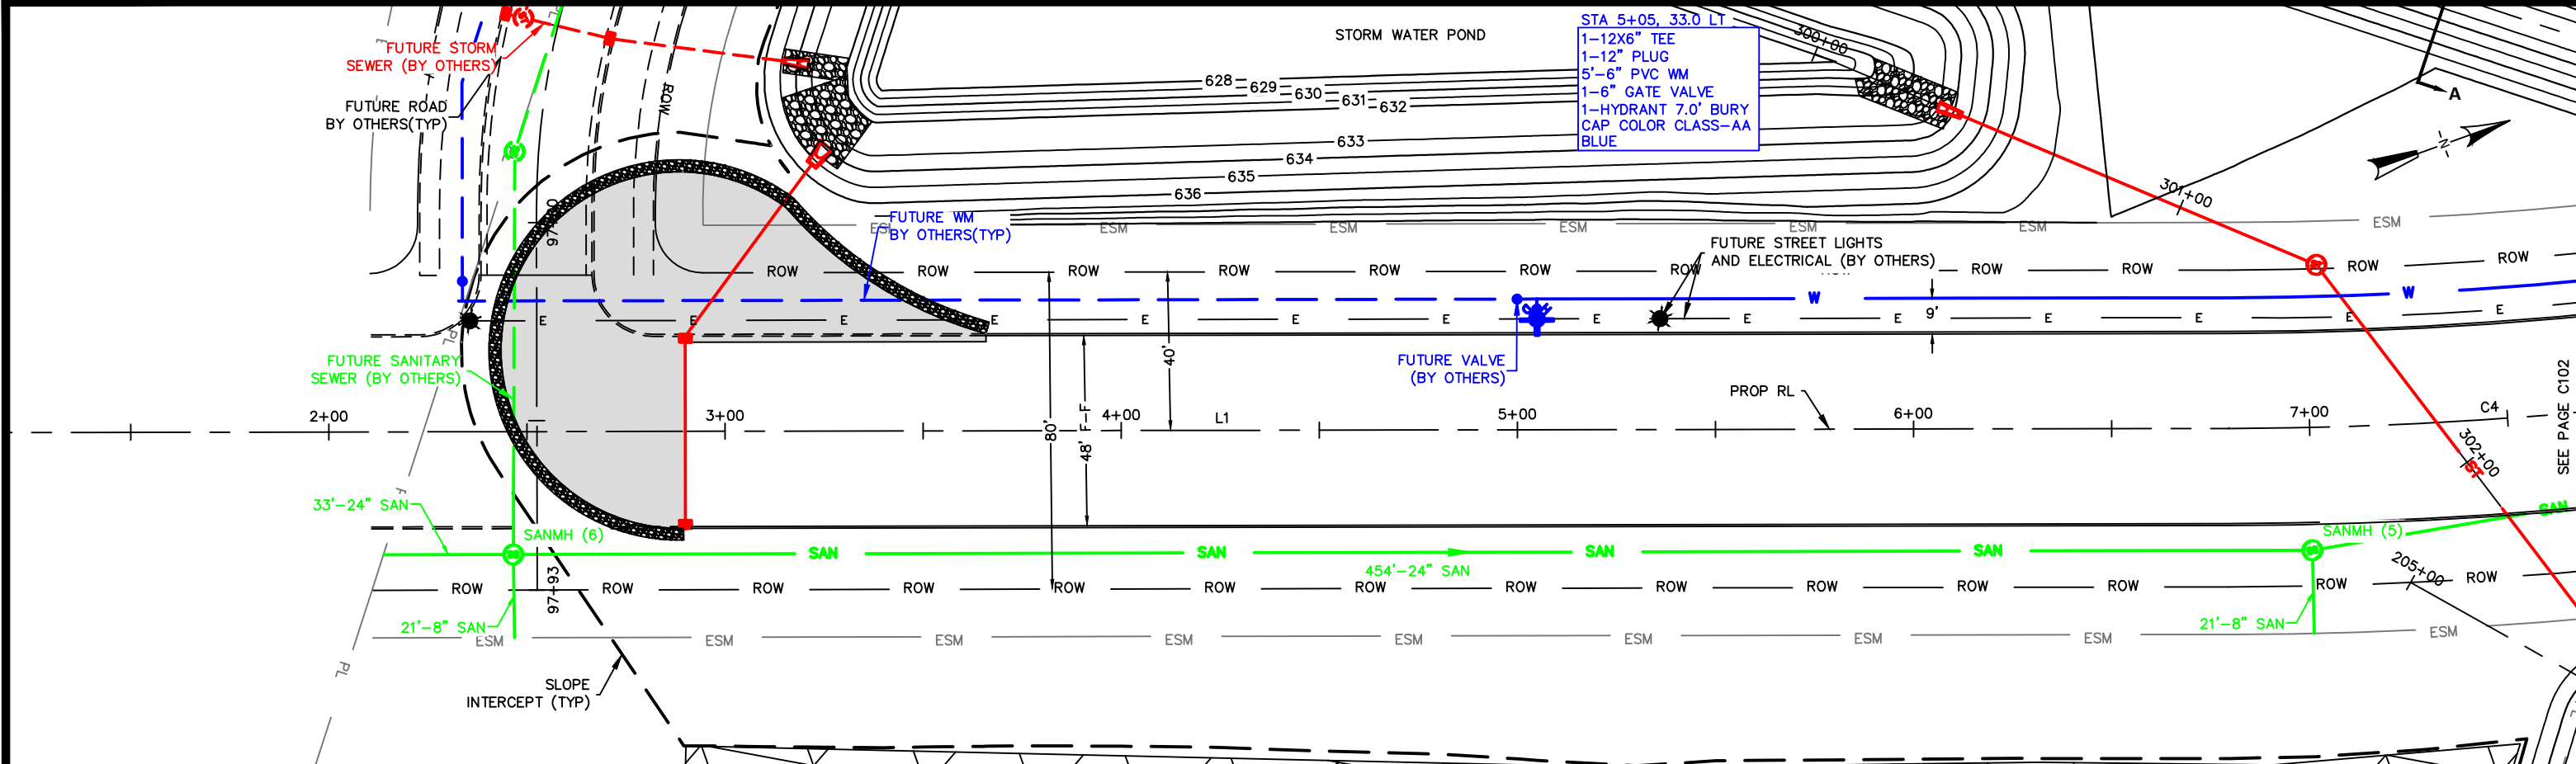

NOTE:
1. NATURAL BACKFILL FOR THE THE 24\"/>

SANMH (6)
STA 2+47.31' RT
RIM = 639.07
D = 26.82'
DIA = 48"
FL = 612.25 (24\"/>

454'-24\"/>

SANMH (5)
STA 7+00.31' RT
RIM = 639.32
D = 27.43'
DIA = 48"
FL = 611.89 (24\"/>

CITY OF DE PERE

ENGINEERING DIVISION 925 S. SIXTH ST DE PERE WI 54115

OFFICE: 920-339-4061 EMAIL: DPPUBWRKS@DEPEREWI.GOV

AMERICAN BOULEVARD

STREET C TO 500' N/O STREET C

SANITARY SEWER AND WATER MAIN

NAME: AMERICAN BOULEVARD

UTILITY EXTENSION

PROJECT # 25-04



	BY	DATE
SURVEYED	MJT	04-2024
DRAWN	KAD	12-2025
DESIGNED	EPR	06-2024
CHECKED	EPR	12-2025

REVISIONS / ISSUES		
NO.	DATE	BY

PAGE NO.

C101

X:\Projects\City Projects\2025\American Boulevard\Utility_Extension\1200-CAD\American_P&P_Pond Add.dwg

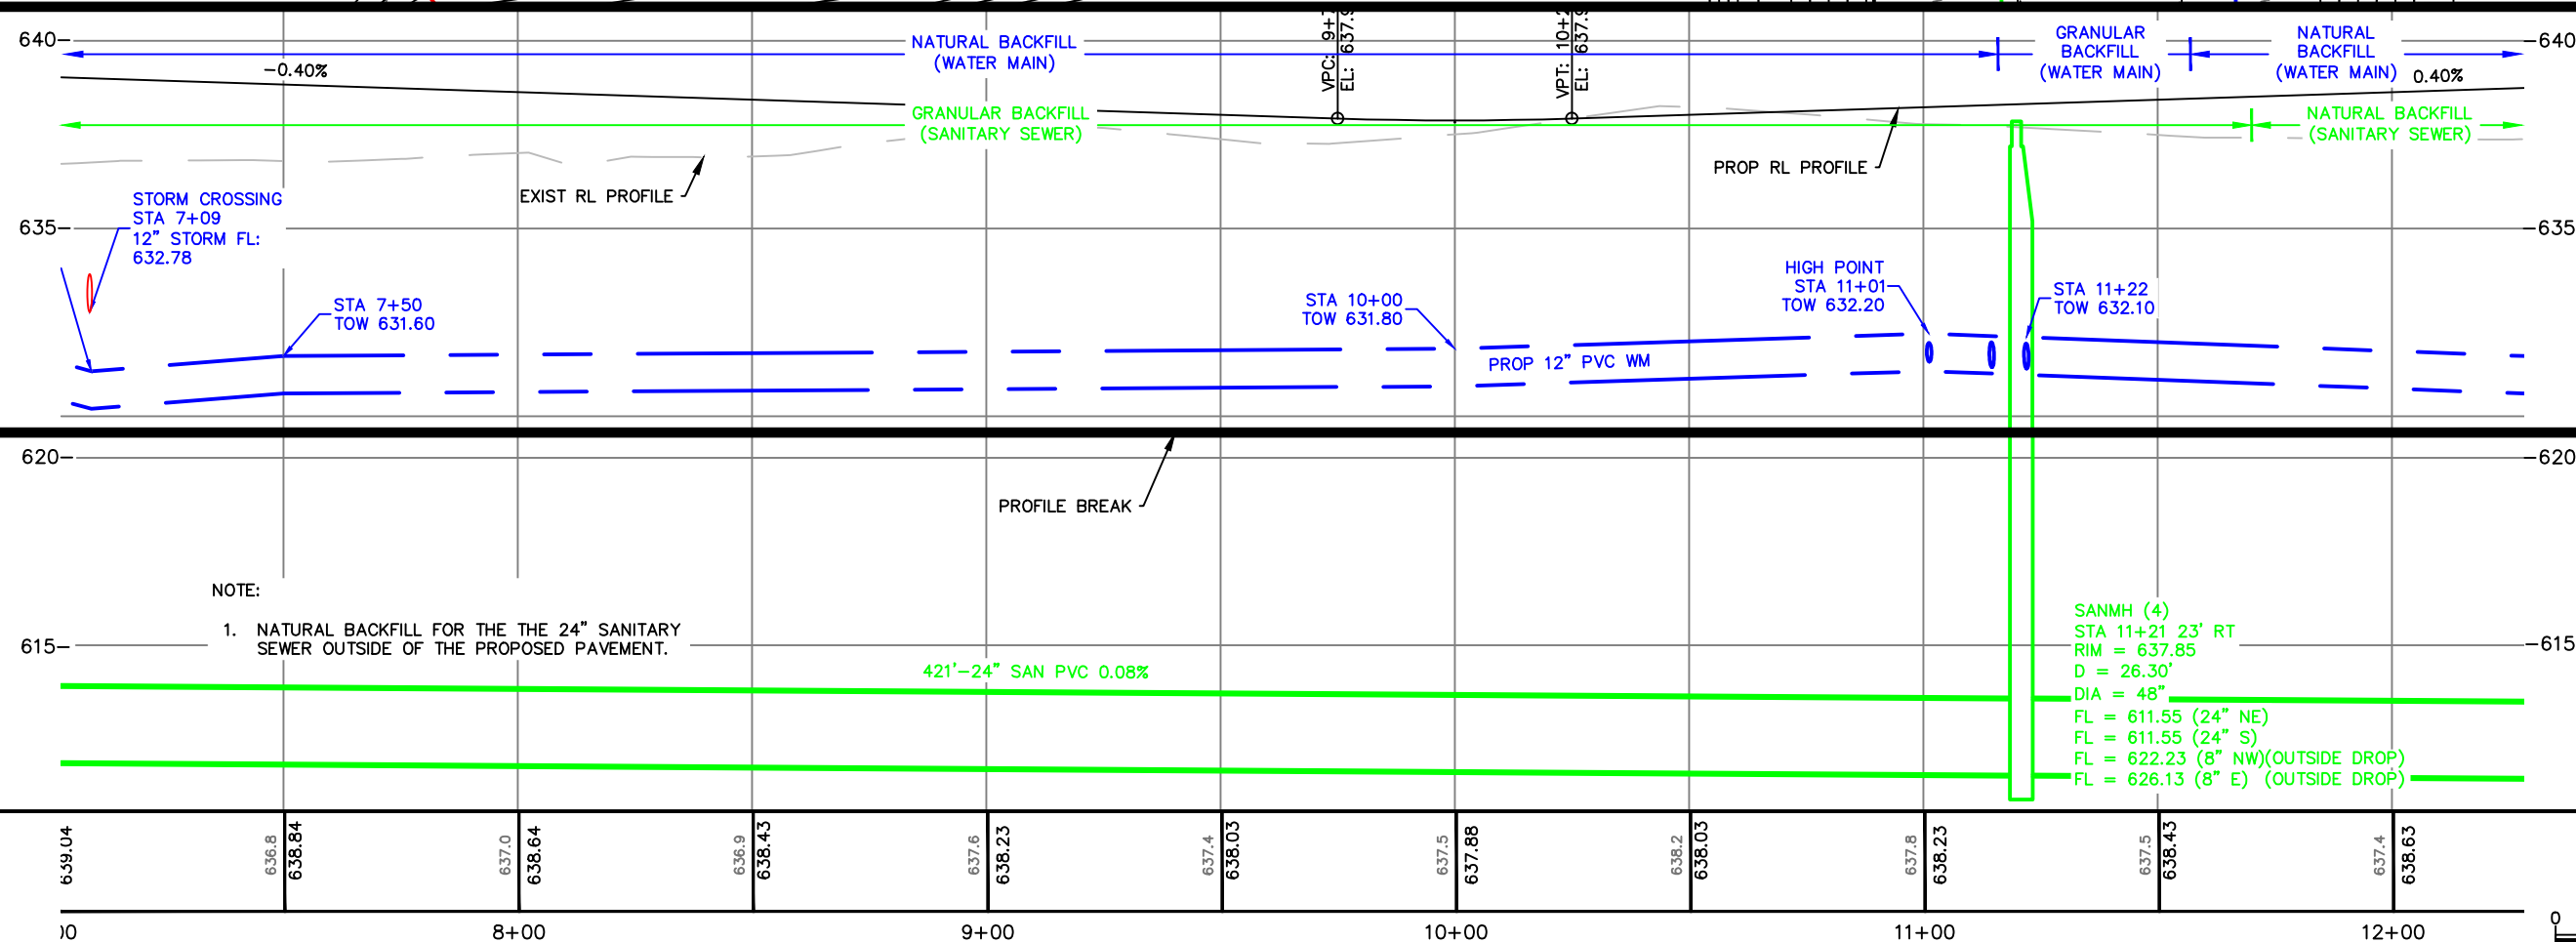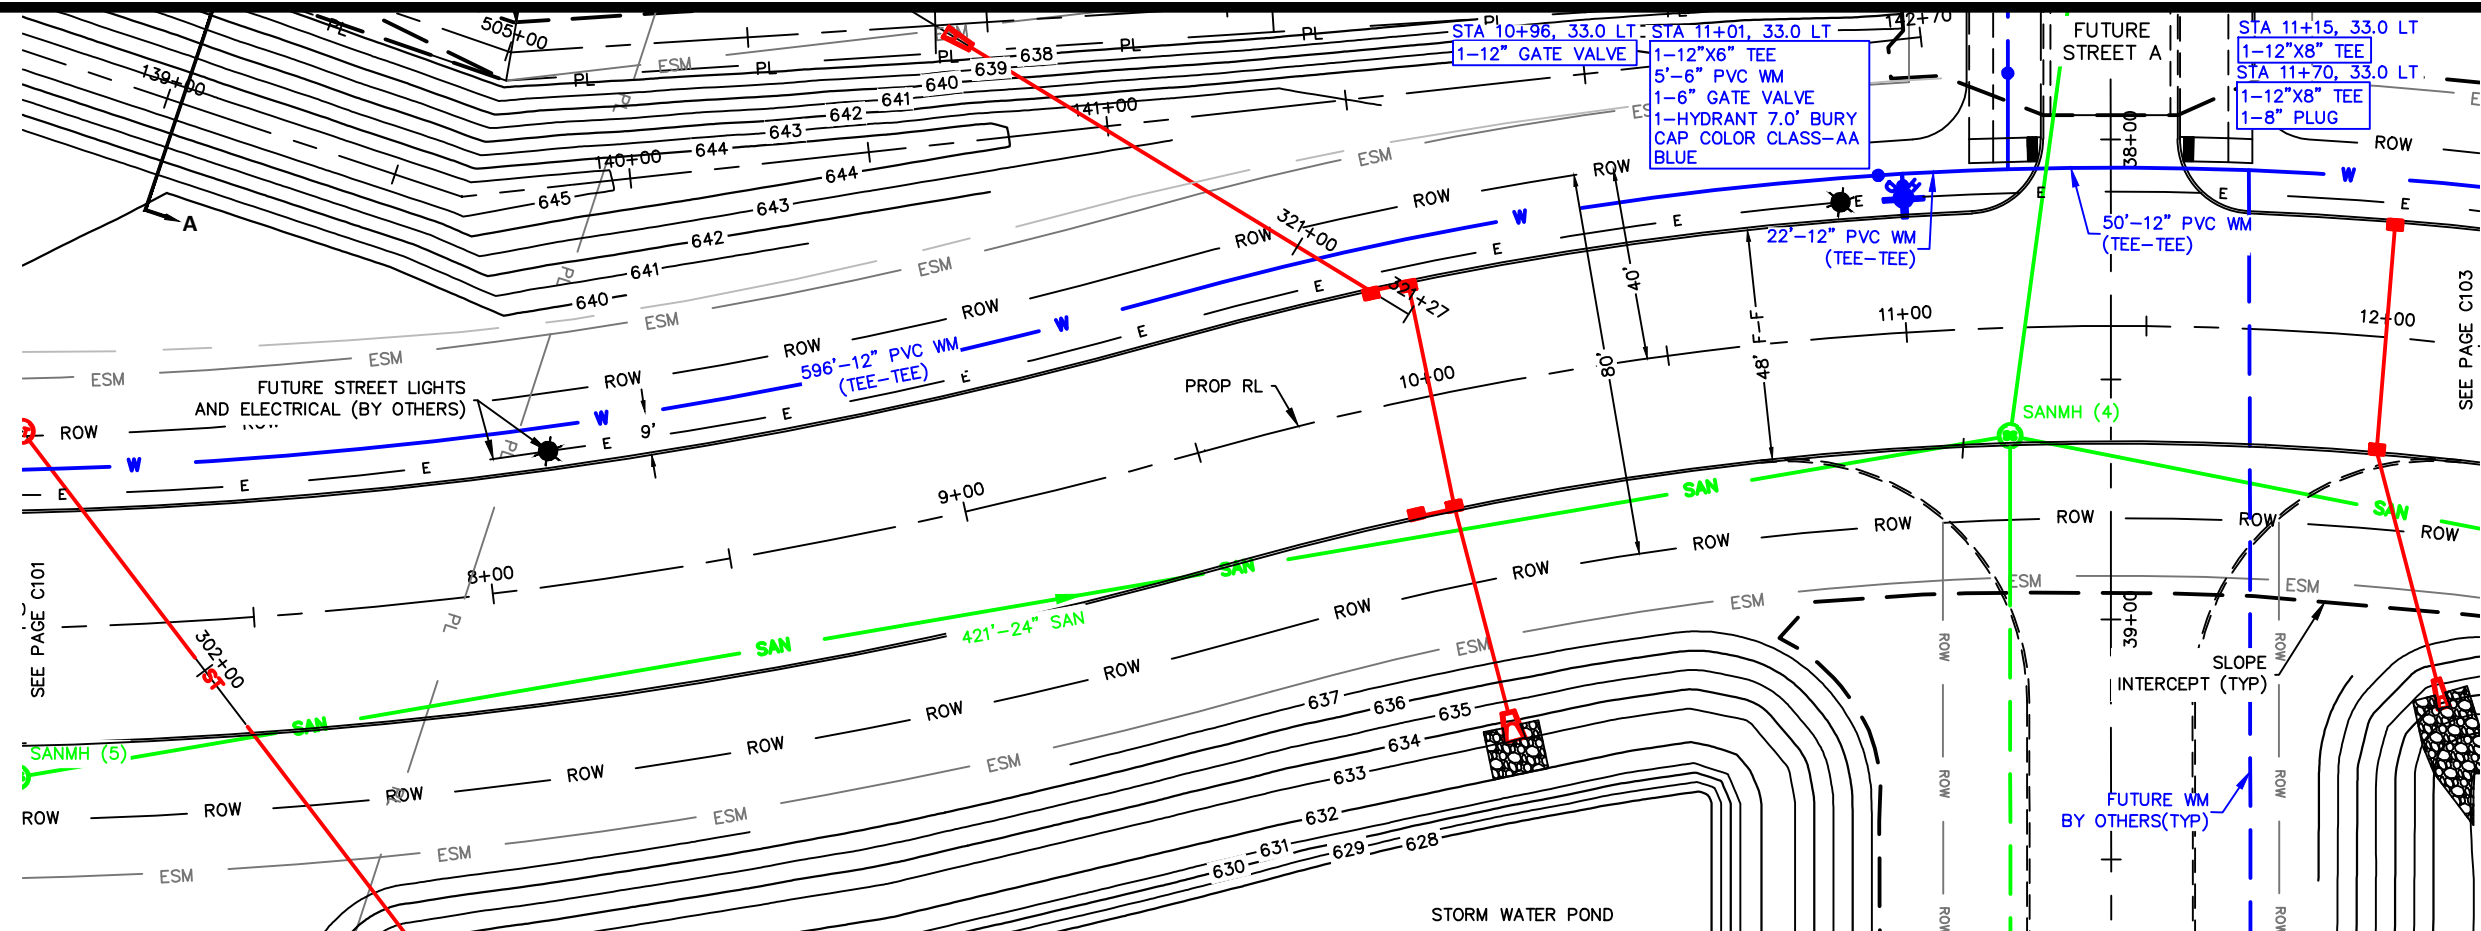

CITY OF DE PERE

ENGINEERING DIVISION 925 S. SIXTH ST DE PERE WI 54115
OFFICE: 920-339-4061 EMAIL: DPPUBWRKS@DEPEREWI.GOV

AMERICAN BOULEVARD 500' N/O STREET C TO 50' N/O STREET A SANITARY SEWER AND WATERMAIN



NAME: AMERICAN BOULEVARD
UTILITY EXTENSION
PROJECT # 25-04

	BY	DATE
SURVEYED	MJT	04-2024
DRAWN	KAD	12-2025
DESIGNED	EPR	06-2024
CHECKED	EPR	12-2025

REVISIONS / ISSUES		
NO.	DATE	BY

REMARKS	

PAGE NO.
C102

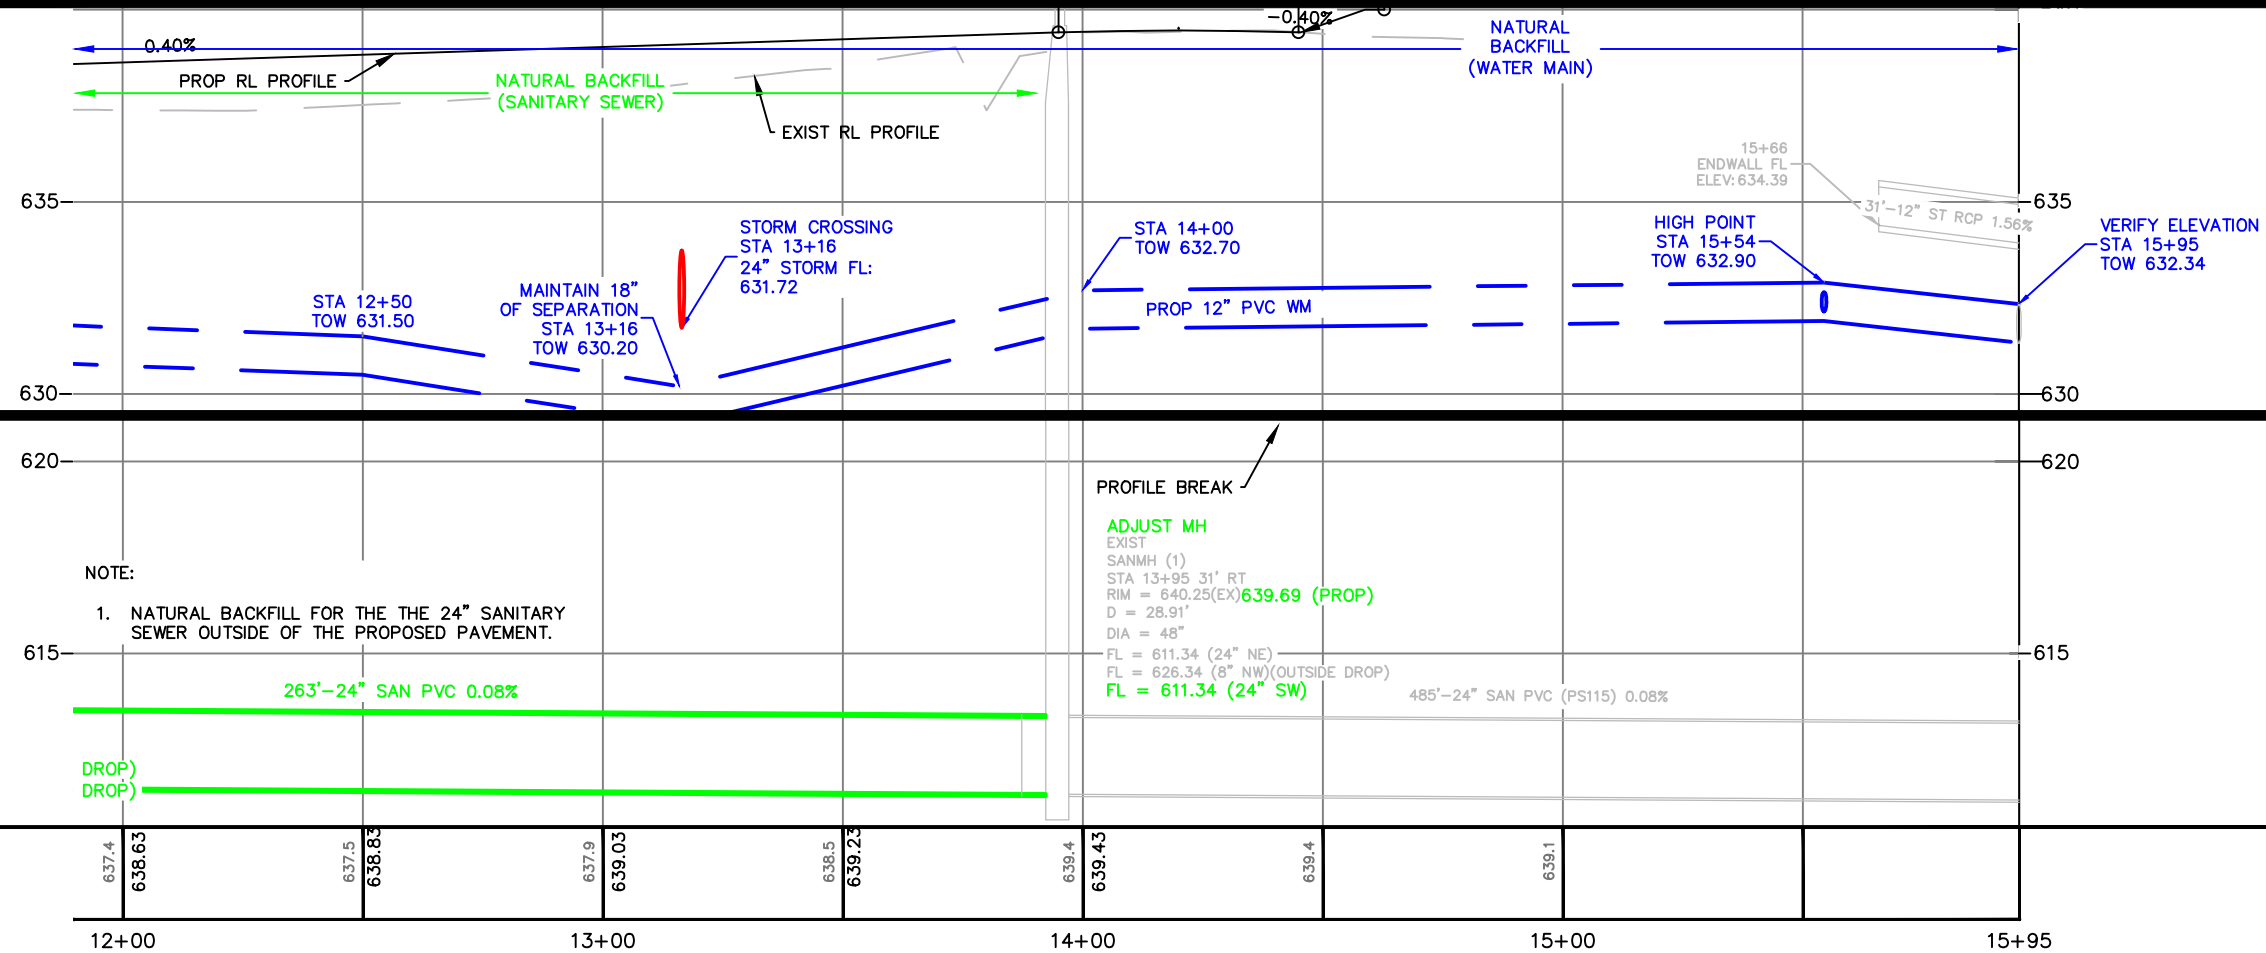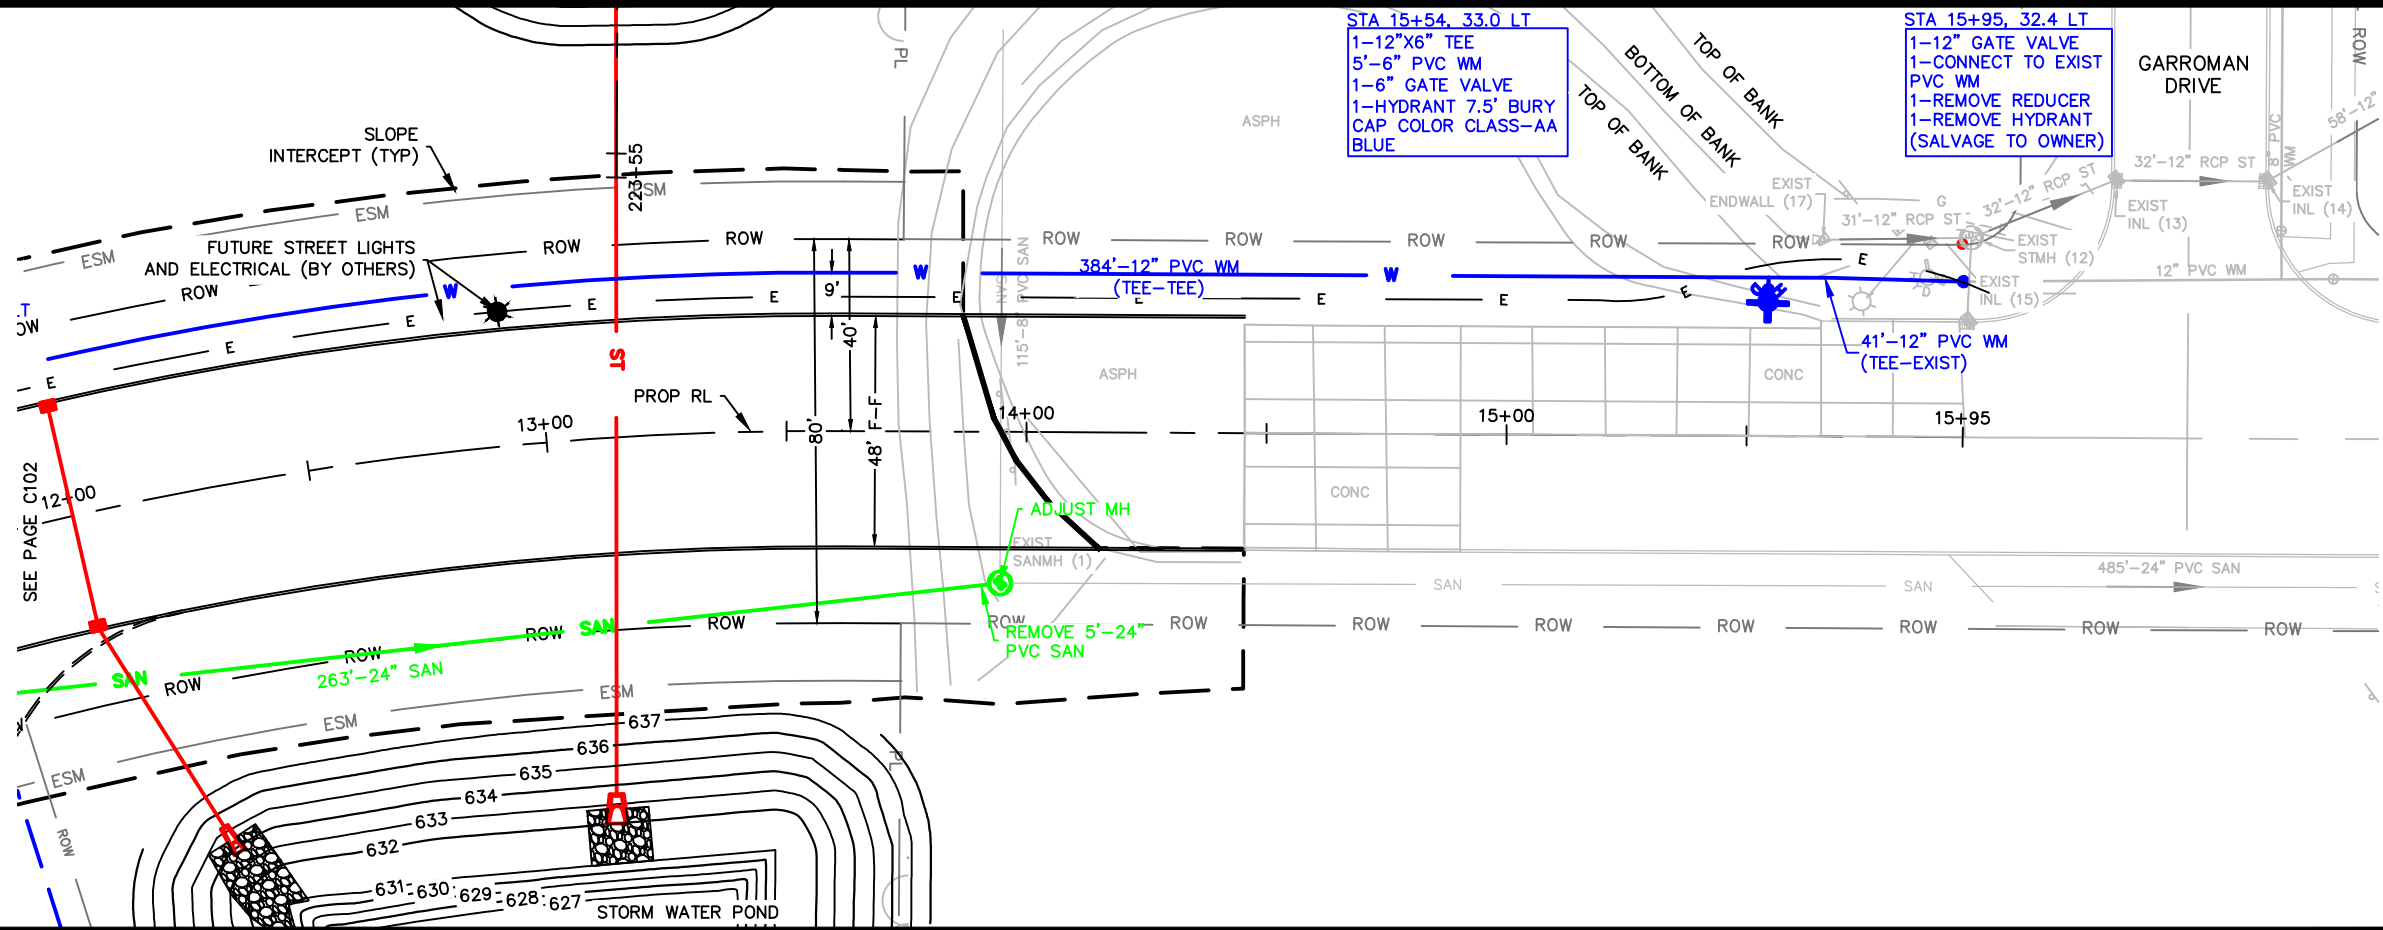


CITY OF DE PERE
ENGINEERING DIVISION 925 S. SIXTH ST DE PERE WI 54115
OFFICE: 920-339-4061 EMAIL: DPPUBWRKS@DEPEREWI.GOV

AMERICAN BOULEVARD
50' N/O STREET A TO GARROMAN DRIVE
SANITARY SEWER AND WATERMAIN

NAME: AMERICAN BOULEVARD
UTILITY EXTENSION
PROJECT # 25-04


SURVEYED		BY	DATE	NO.		DATE		BY		REVISIONS / ISSUES	
DRAWN		KAD	12-2025							REMARKS	
DESIGNED		EPR	10-2024								
CHECKED		EPR	12-2025								

PAGE NO.
C103

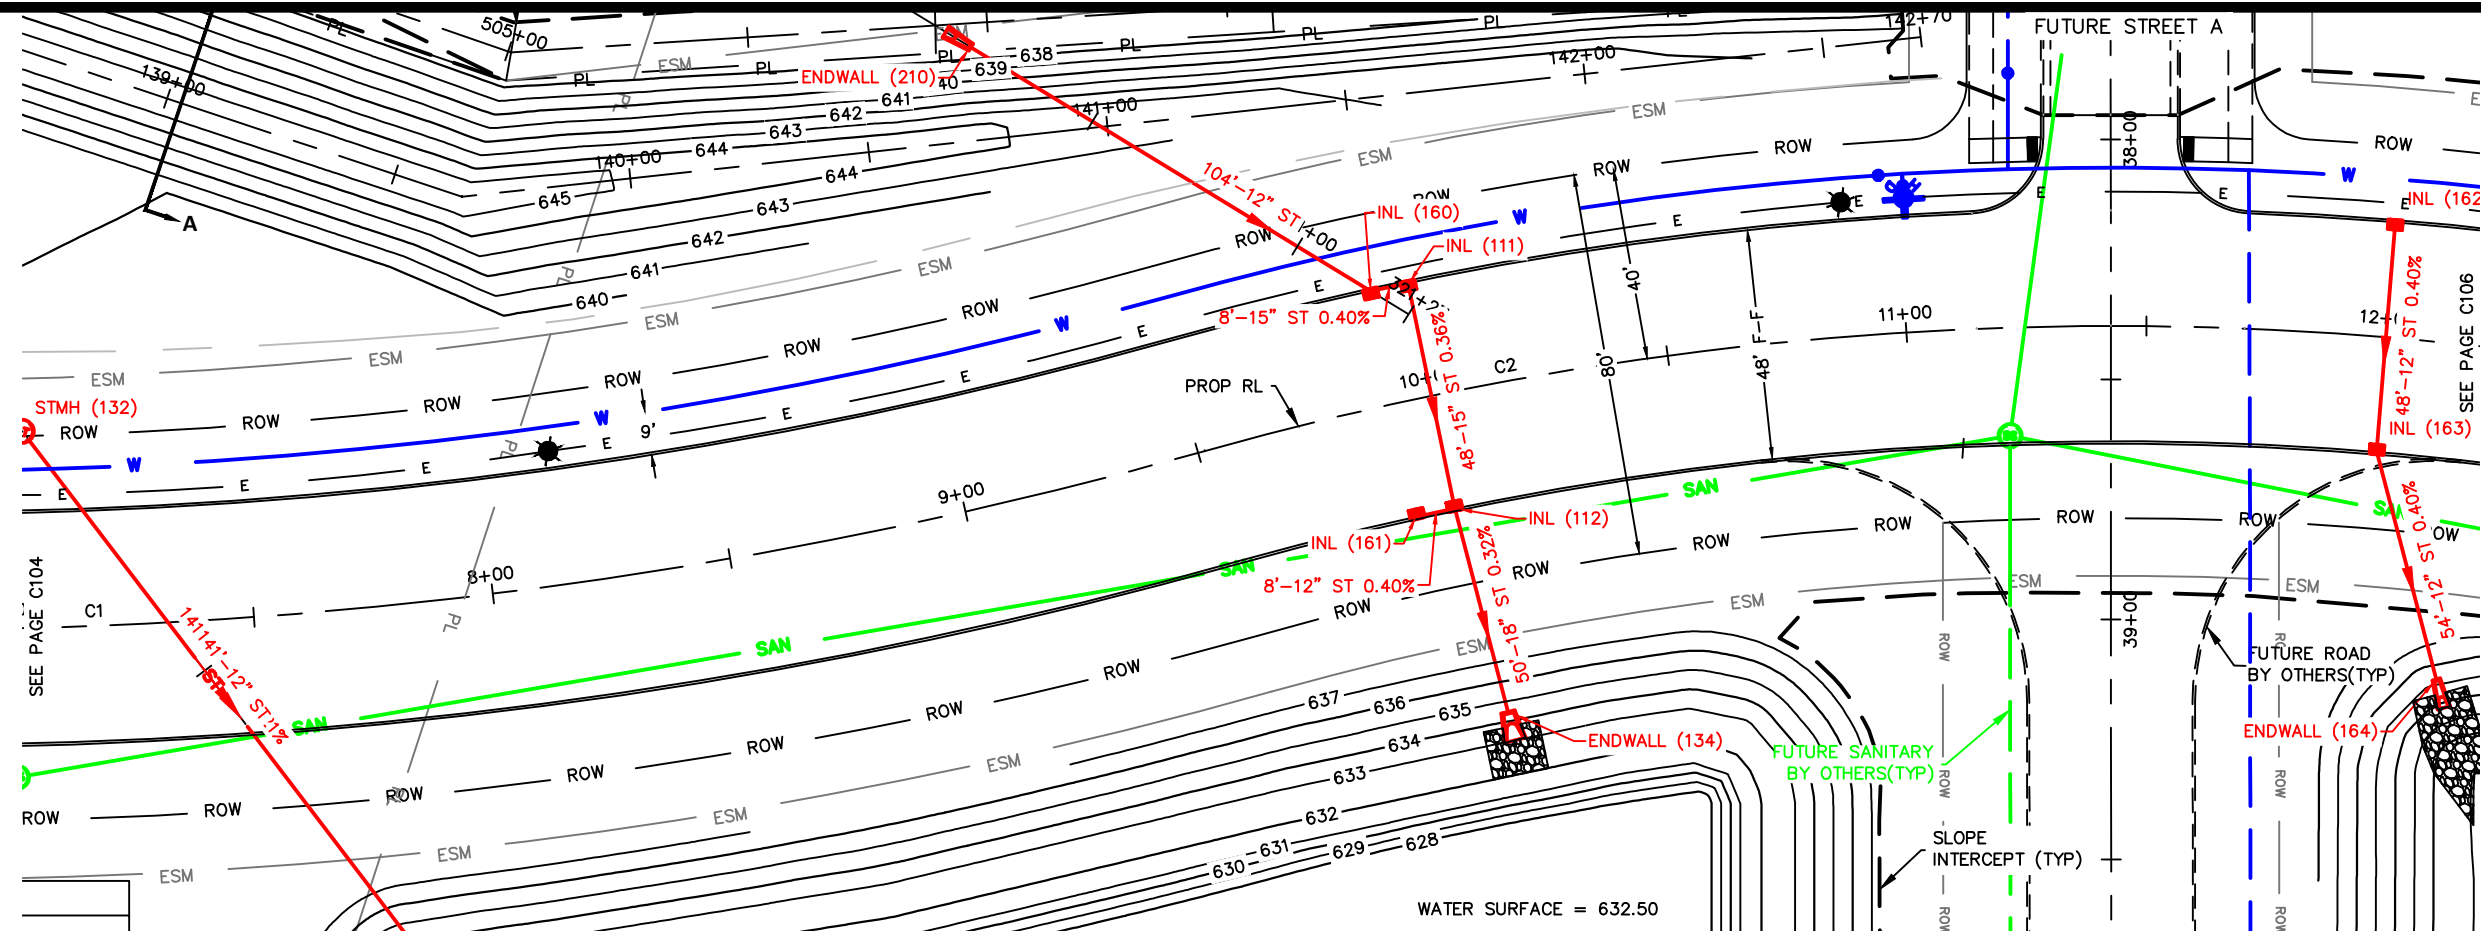

ALIGNMENT CURVE TABLE						
CURVE #	RADIUS	DELTA	CHORD DIRECTION	LENGTH	START POINT	END POINT
C2	700.00	33.5692	N20° 36' 53.36"E	410.13	(E 70299.36, N 524130.58)	(E 70441.70, N 524508.98)

LOW PT STA: 10+00
LOW PT EL: 637.88
PVI STA: 10+00
PVI EL: 637.83
VC: 50.00'

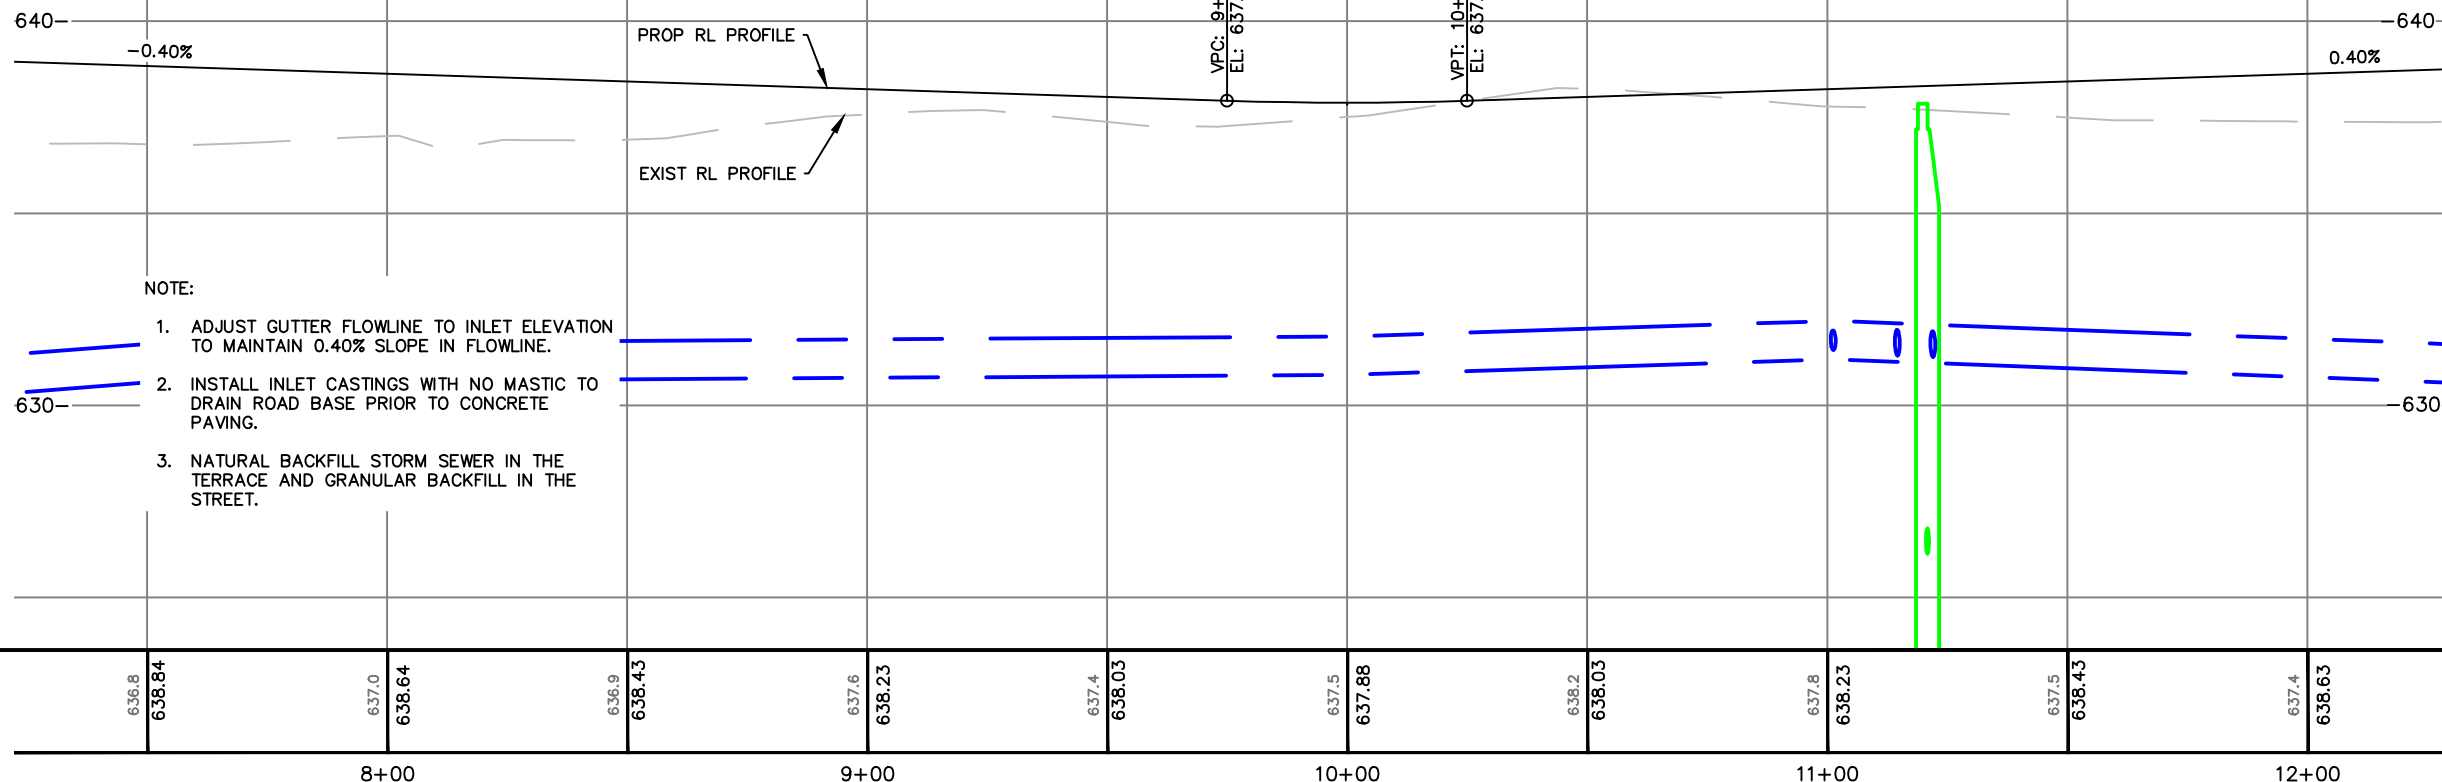

NOTE:

1. ADJUST GUTTER FLOWLINE TO INLET ELEVATION TO MAINTAIN 0.40% SLOPE IN FLOWLINE.
2. INSTALL INLET CASTINGS WITH NO MASTIC TO DRAIN ROAD BASE PRIOR TO CONCRETE PAVING.
3. NATURAL BACKFILL STORM SEWER IN THE TERRACE AND GRANULAR BACKFILL IN THE STREET.



CITY OF DE PERE





ENGINEERING DIVISION 925 S. SIXTH ST DE PERE WI 54115
OFFICE: 920-339-4061 EMAIL: DPPUBWRKS@DEPEREWI.GOV

AMERICAN BOULEVARD 500' N/O STREET C TO 50' N/O STREET A STORM SEWER AND STREET

NAME: AMERICAN BOULEVARD
UTILITY EXTENSION
PROJECT # 25-04

BY: MJT
DATE: 04-2024
DRAWN: KAD
DATE: 12-2025
DESIGNED: EPR
DATE: 06-2024
CHECKED: EPR
DATE: 12-2025

REVISIONS / ISSUES			
NO.	DATE	BY	REMARKS

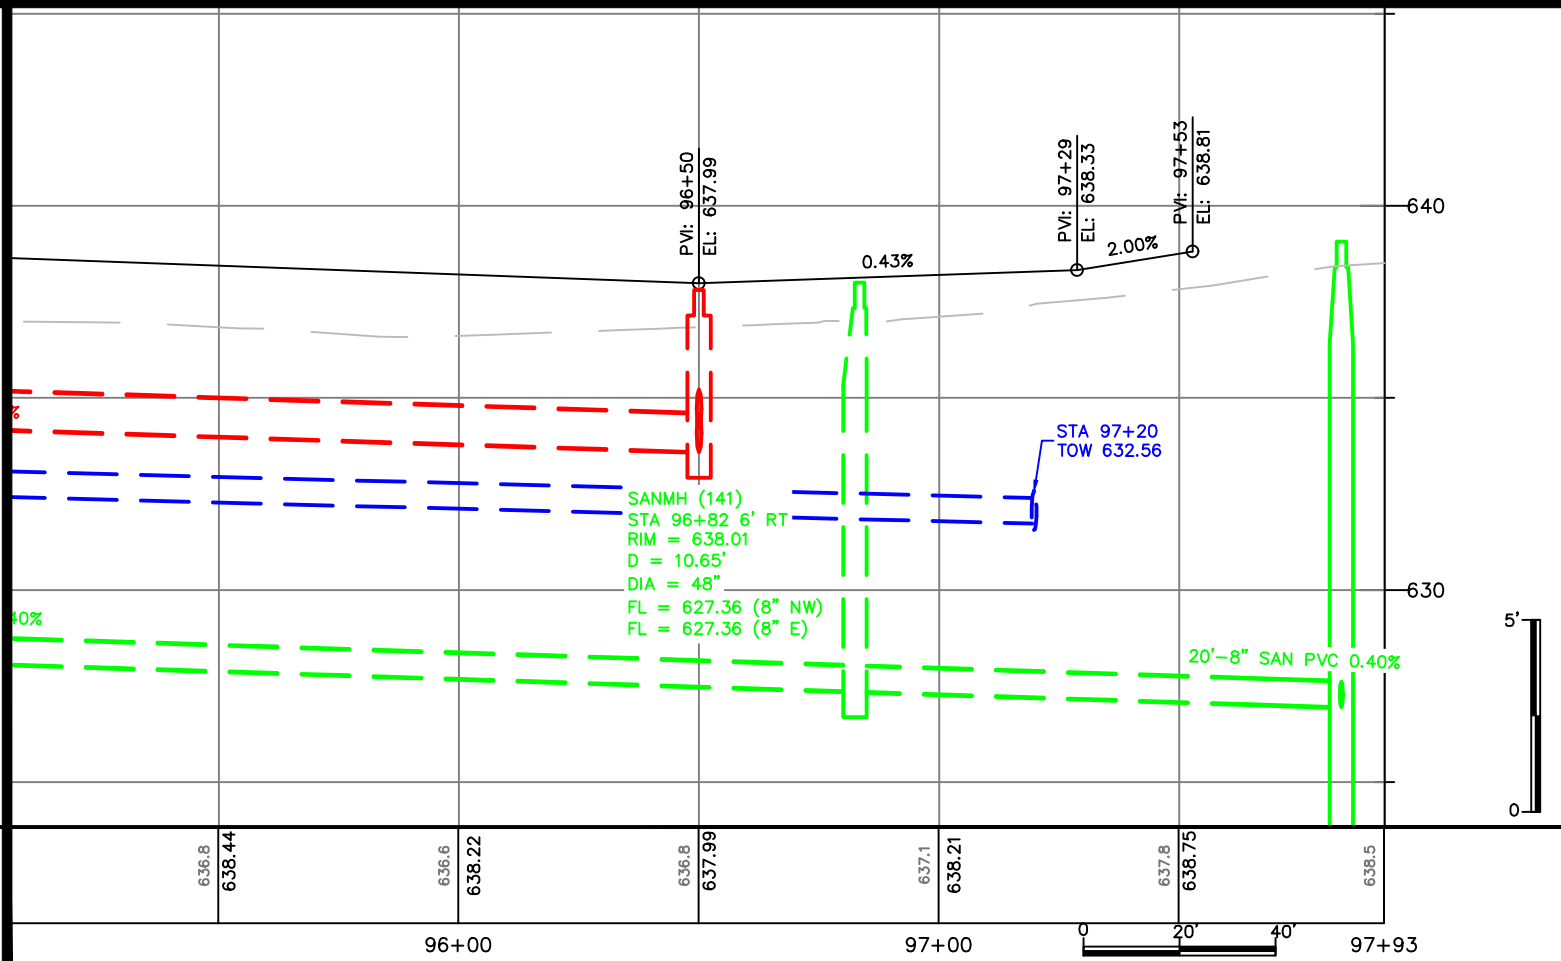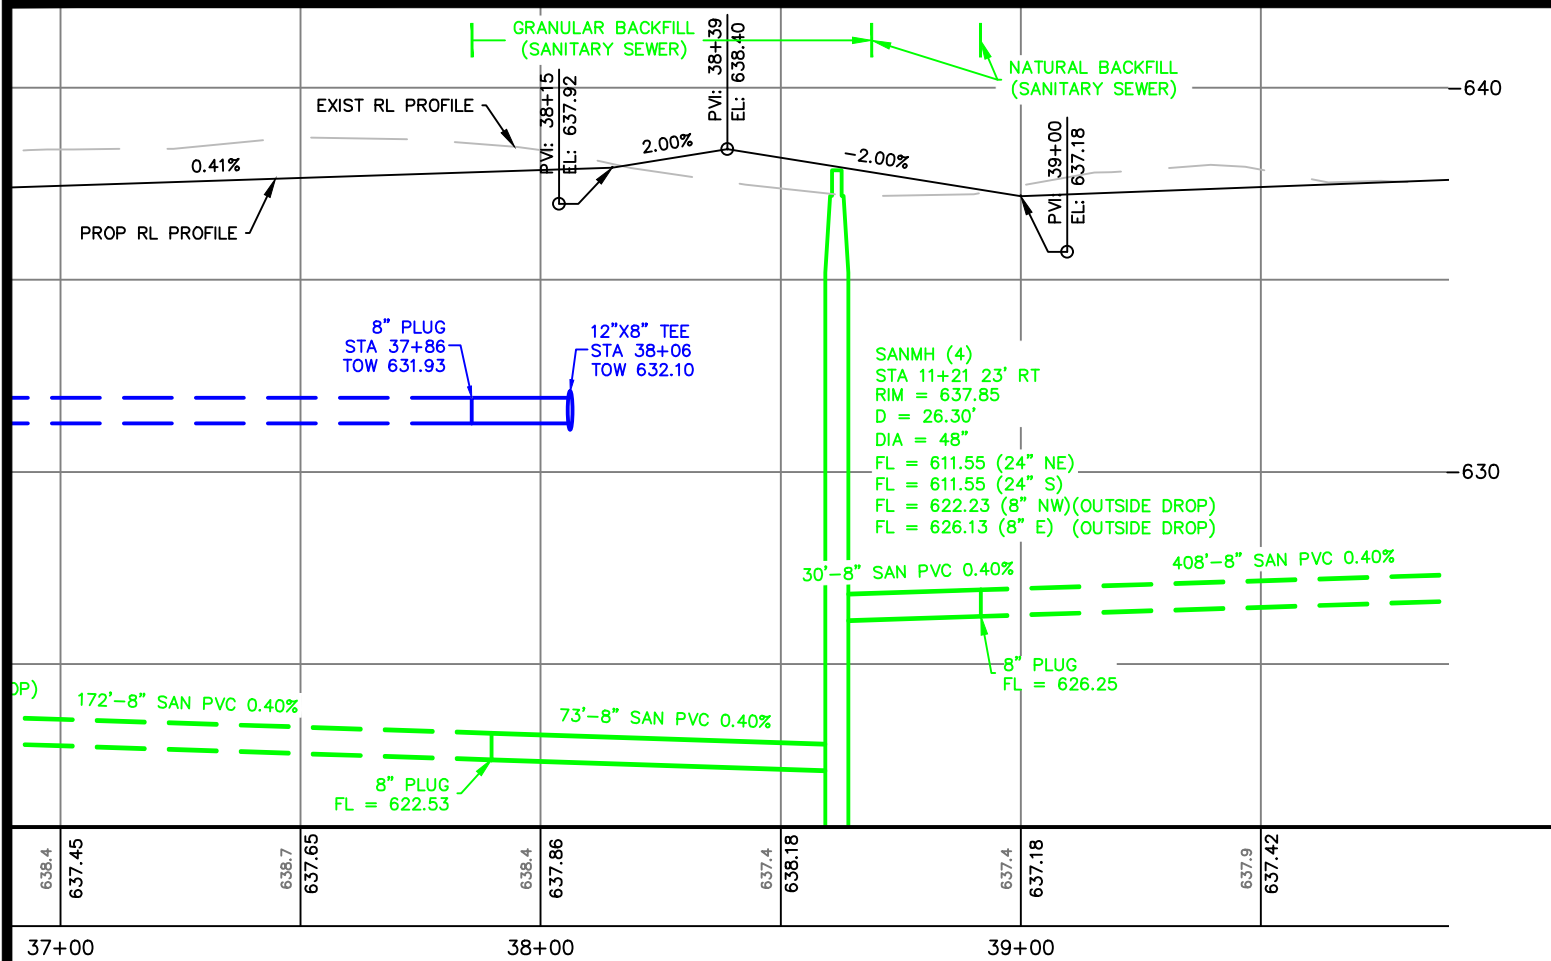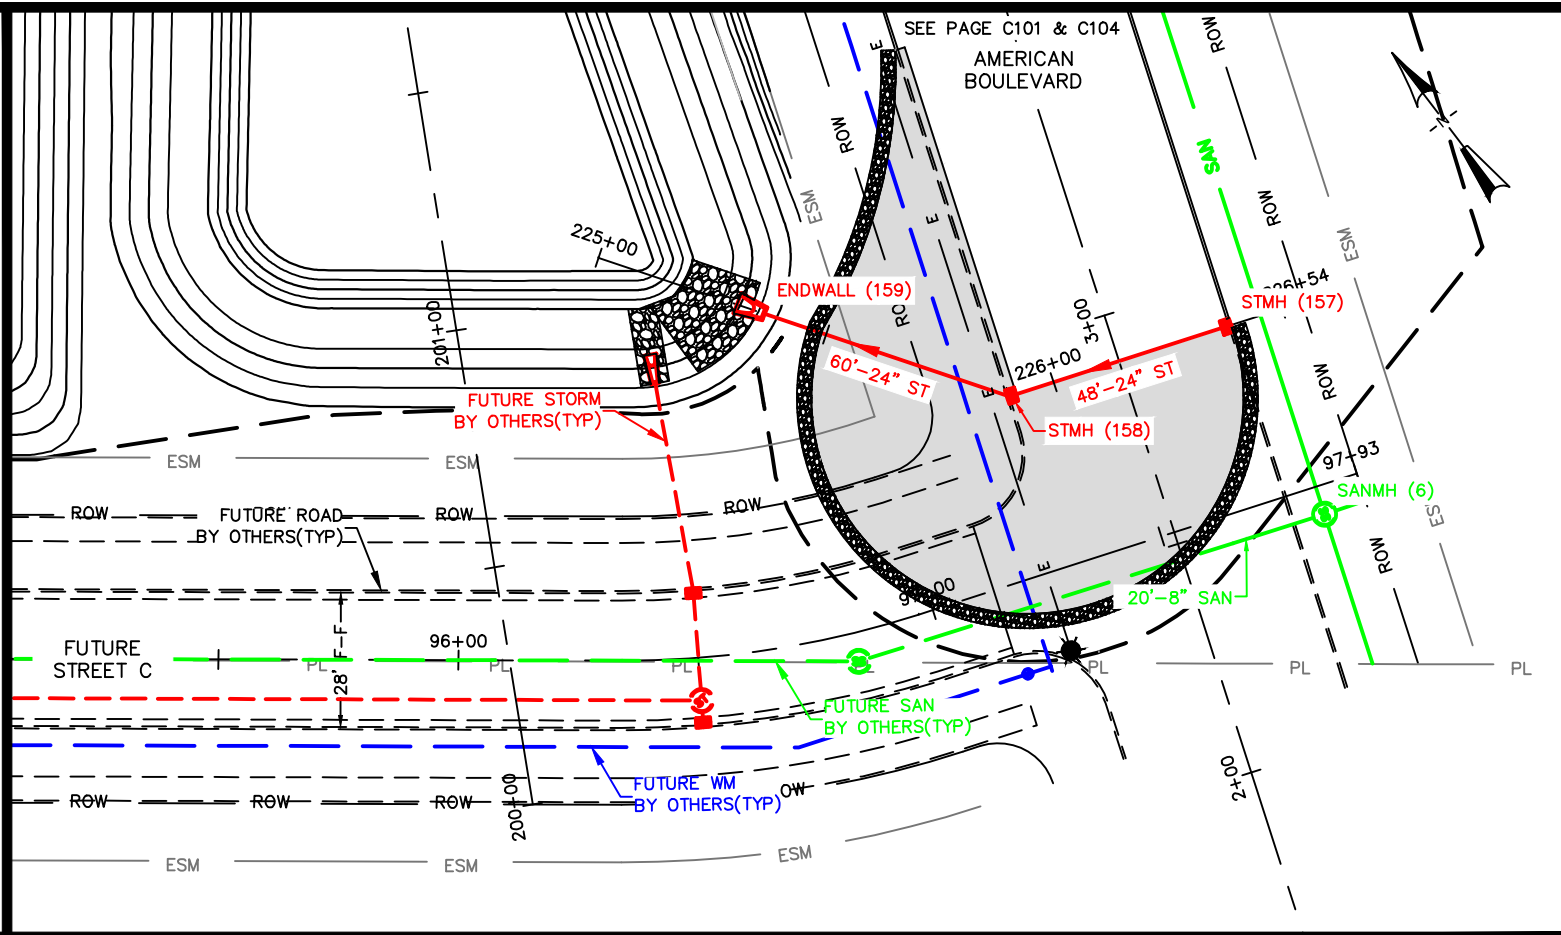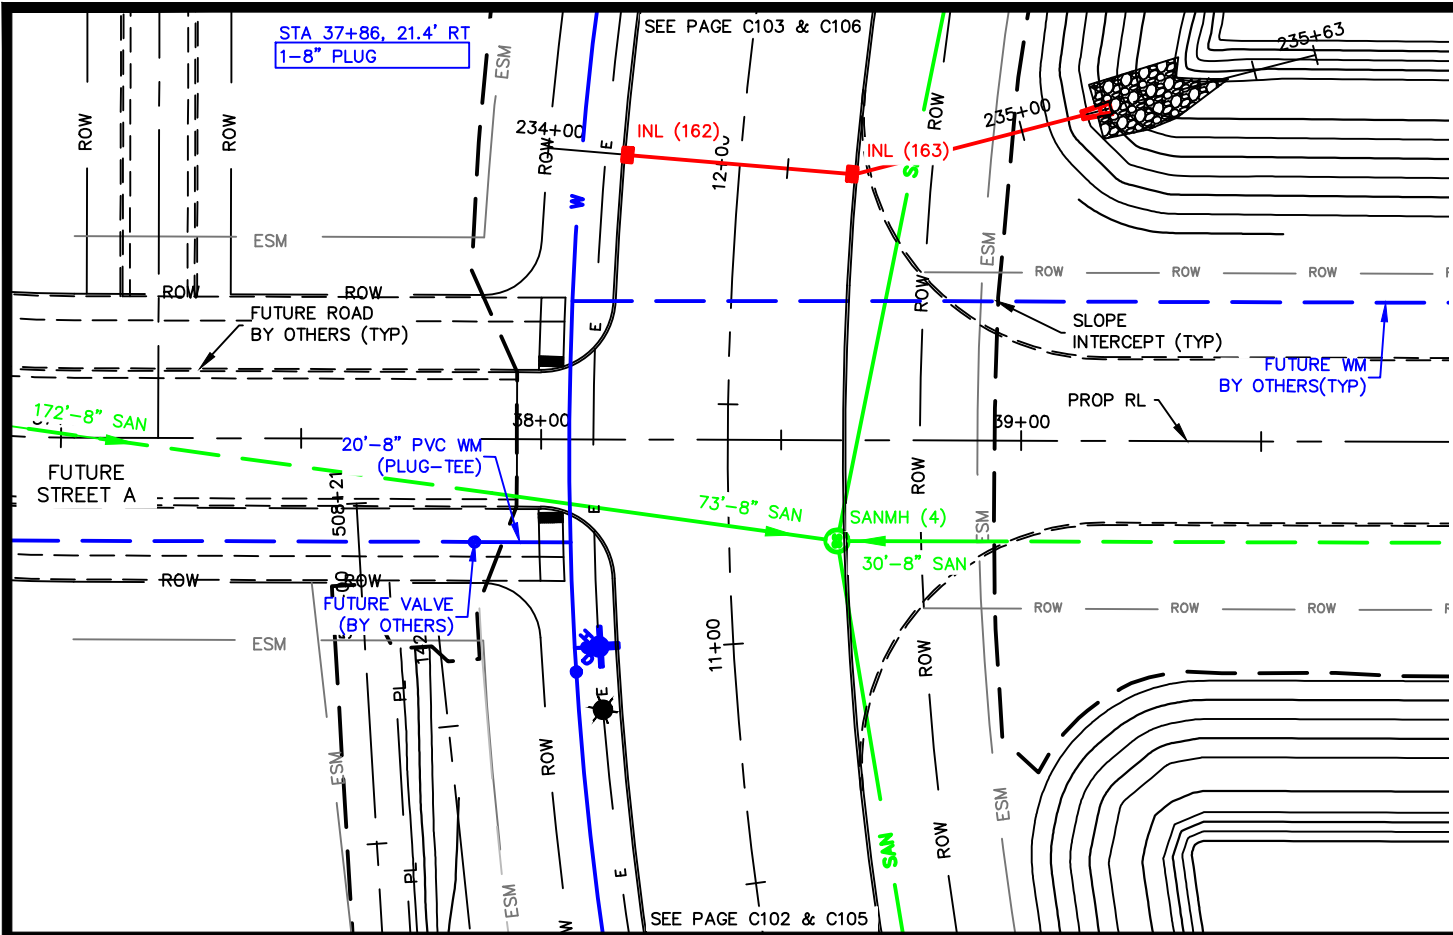

CITY OF DE PERE
ENGINEERING DIVISION 925 S. SIXTH ST DE PERE WI 54115
 OFFICE: 920-339-4061 EMAIL: DPPUBWRKS@DEPEREWI.GOV

FUTURE STREETS A & C
150' W/O AMERICAN BOULEVARD TO
150' E/O AMERICAN BOULEVARD




NAME: AMERICAN BOULEVARD
 UTILITY EXTENSION
 PROJECT # 25-04

NO.	DATE	BY
SURVEYED	04-2024	MJT
DRAWN	12-2025	KAD
DESIGNED	06-2024	EPR
CHECKED	12-2025	EPR



REVISIONS / ISSUES			
NO.	DATE	BY	REMARKS

PAGE NO.
C107

X:\Projects\City Projects\2025\04 American Boulevard\Utility_Extension\1200-CAD-American_P&P_Pond Add.dwg

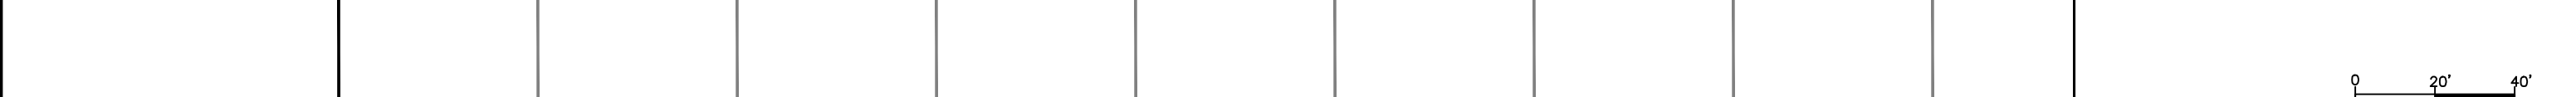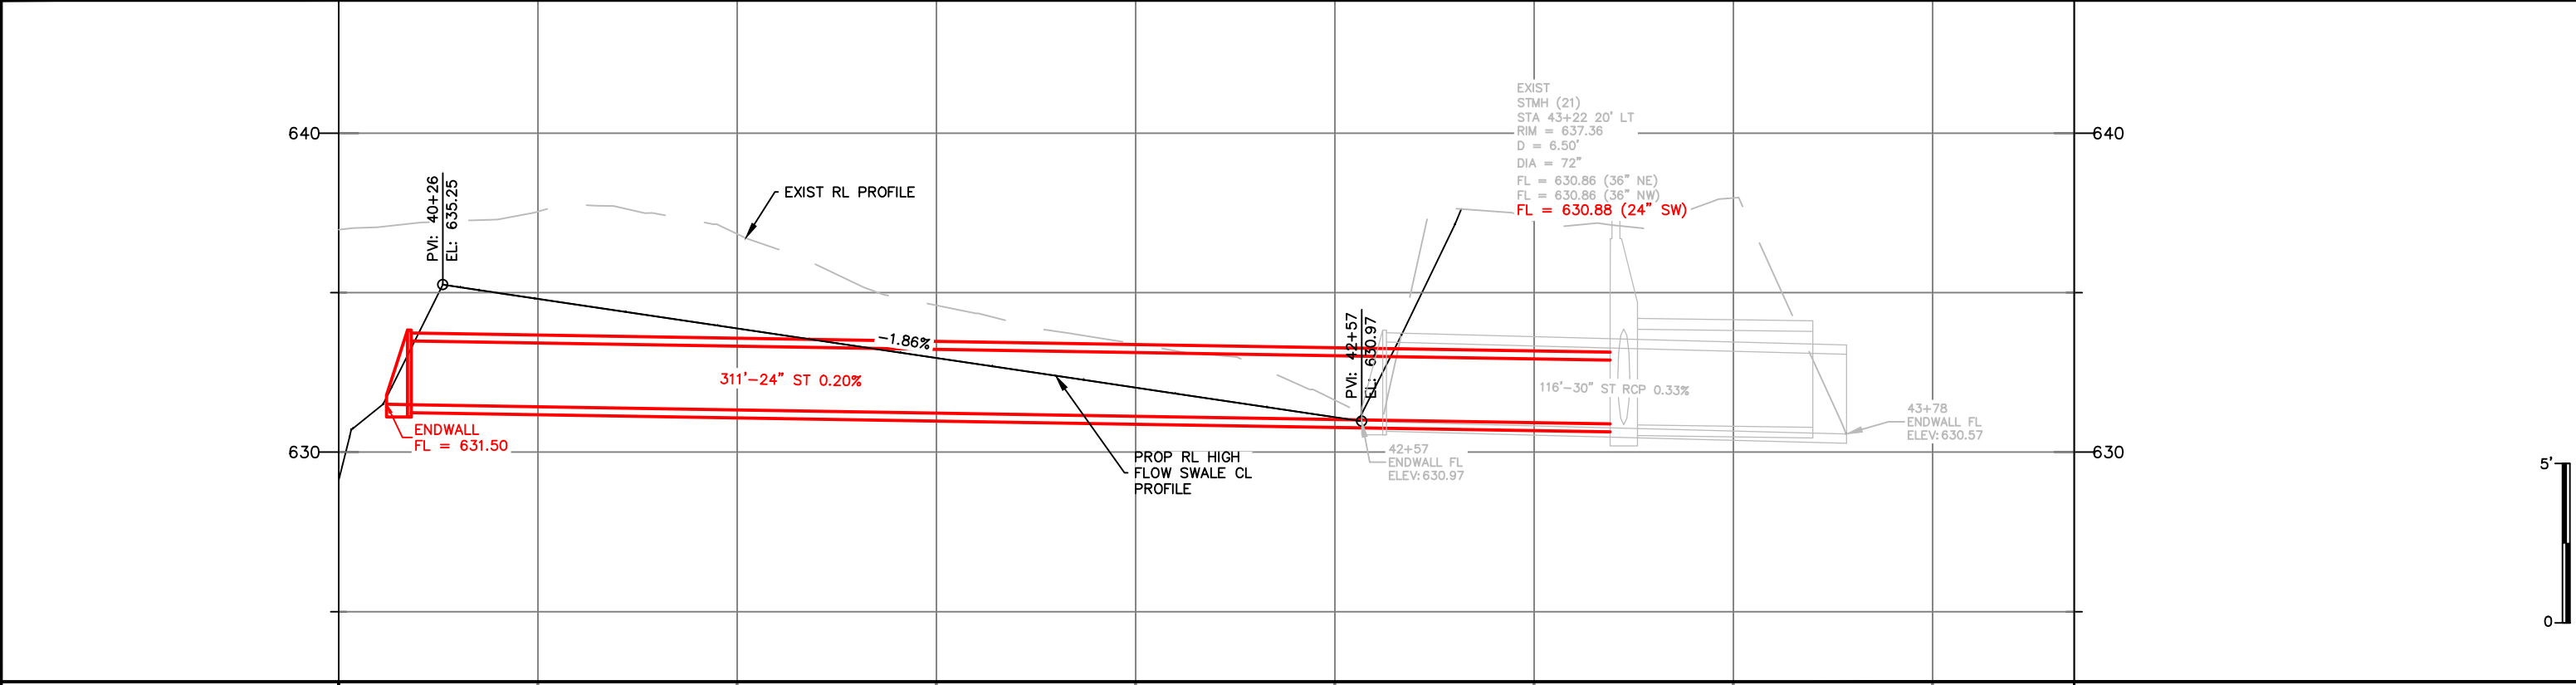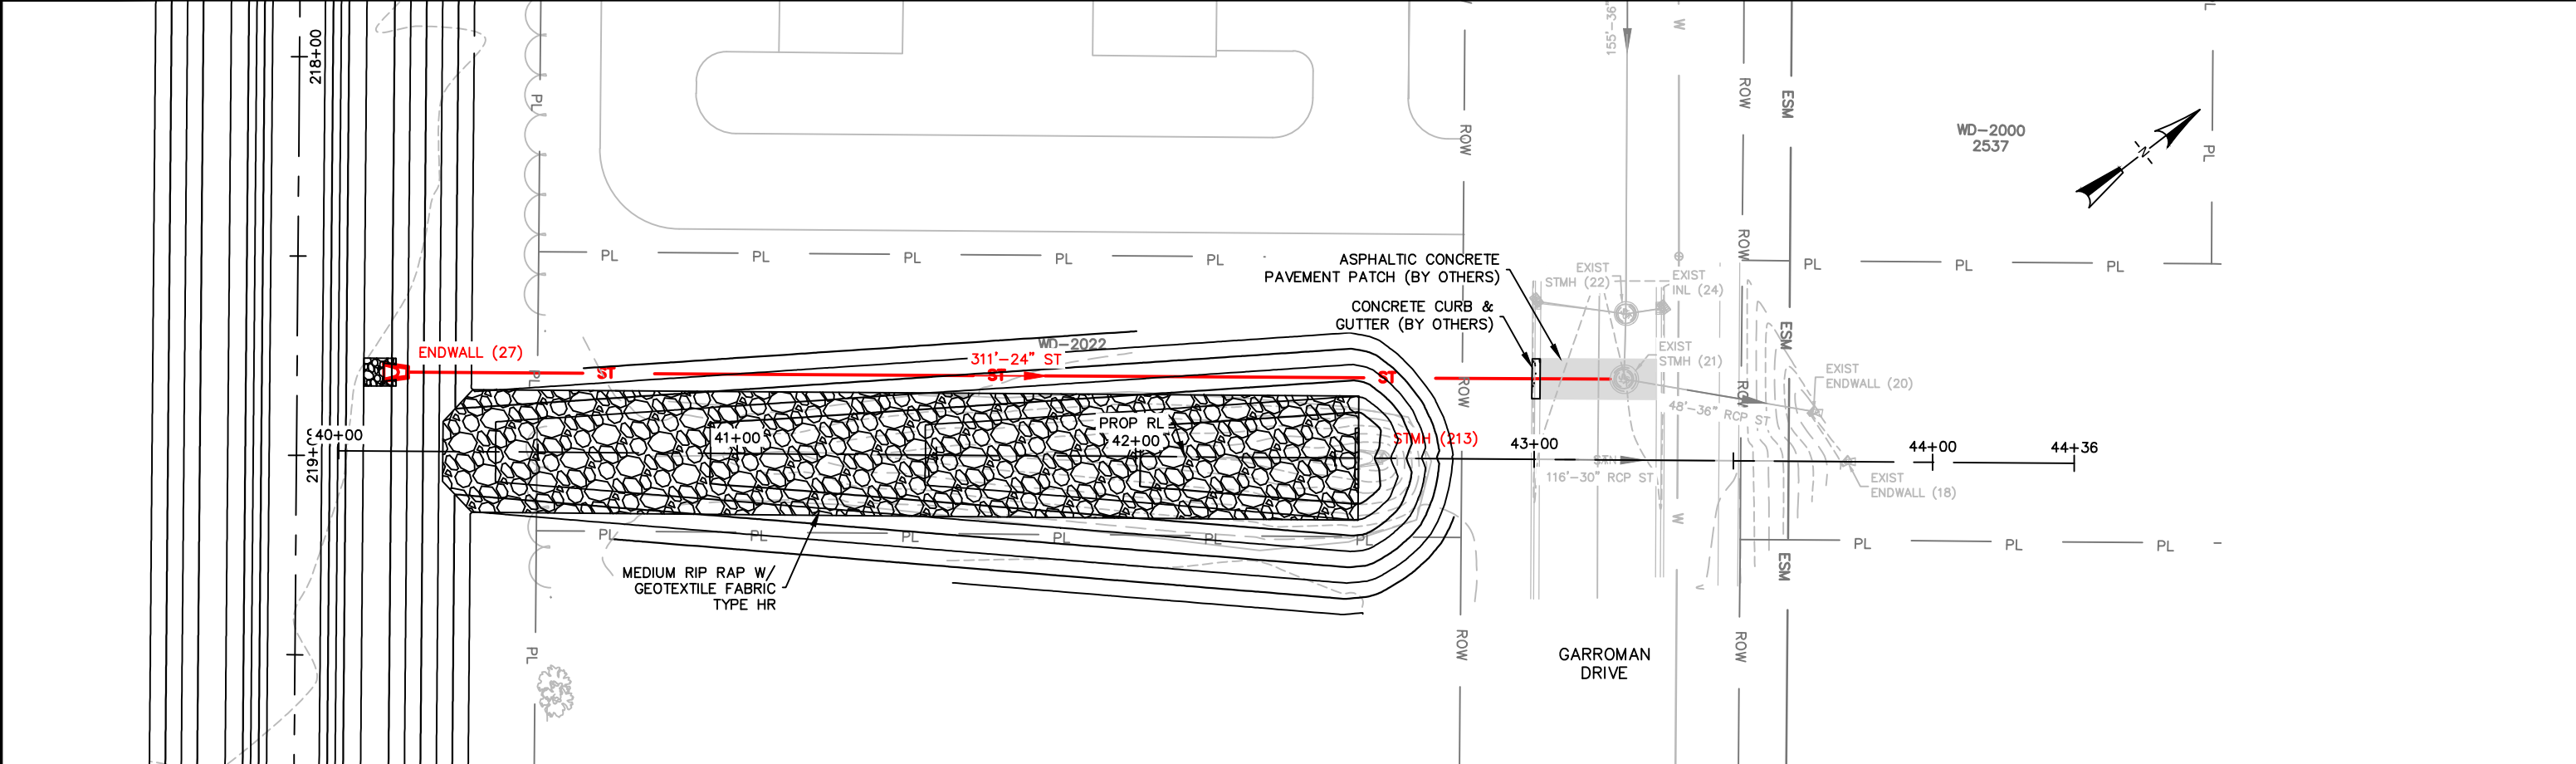

X:\Projects\City Projects\2025\American Boulevard Utility Extension\1200-CAD\American_P&P_Pond Add.dwg

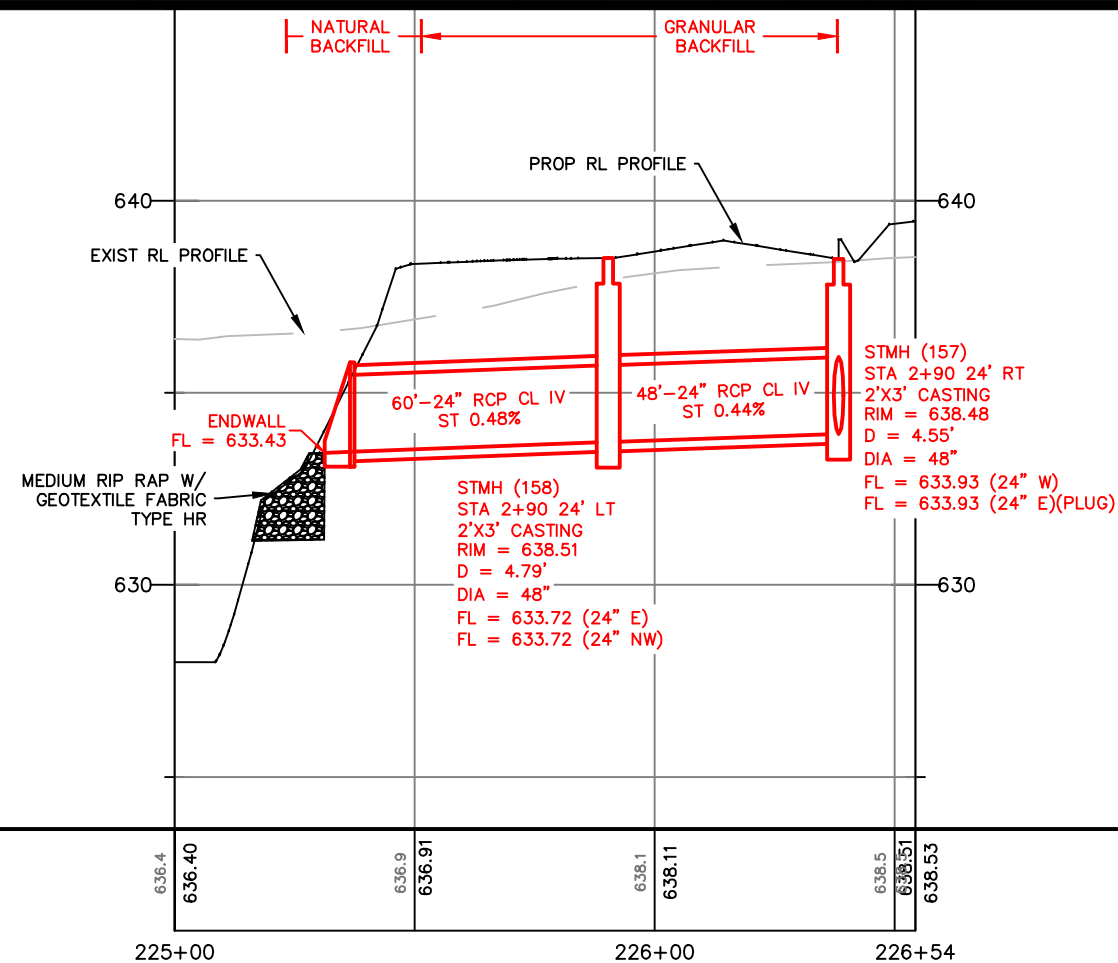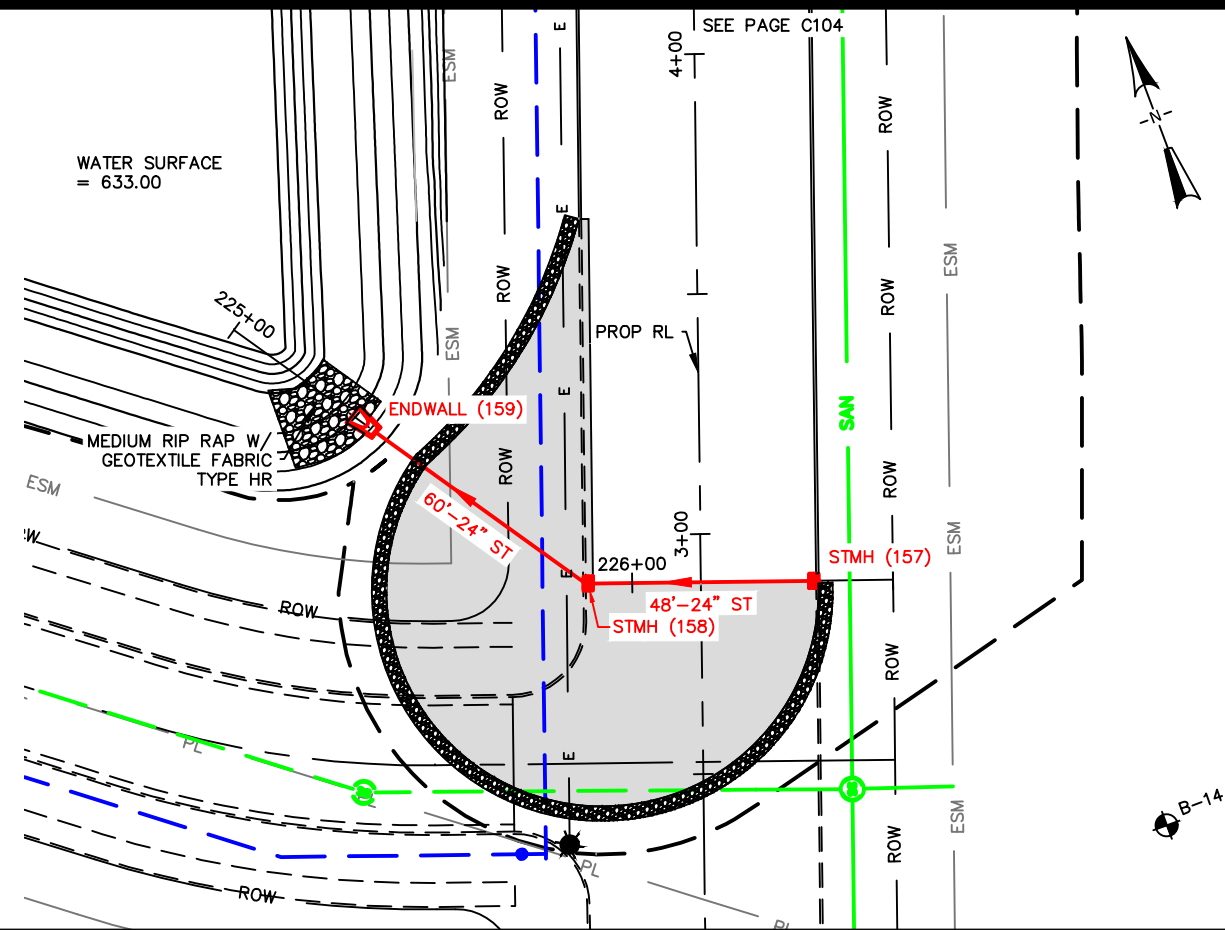

NOTE:

1. ADJUST GUTTER FLOWLINE TO INLET ELEVATION TO MAINTAIN 0.40% SLOPE IN FLOWLINE.
2. INSTALL INLET CASTINGS WITH NO MASTIC TO DRAIN ROAD BASE PRIOR TO CONCRETE PAVING.
3. NATURAL BACKFILL STORM SEWER IN THE TERRACE AND GRANULAR BACKFILL IN THE STREET.



CITY OF DE PERE

ENGINEERING DIVISION 925 S. SIXTH ST DE PERE WI 54115
OFFICE: 920-339-4061 EMAIL: DPPUBWRKS@DEPEREWI.GOV


**AMERICAN BOULEVARD
STORM SEWER LEADS
PLAN AND PROFILE**



NAME: AMERICAN BOULEVARD
UTILITY EXTENSION

PROJECT # 25-04

NO.	DATE	BY	REVISIONS / ISSUES
SURVEYED	MJT	04-2024	
DRAWN	KAD	12-2025	
DESIGNED	EPR	10-2024	
CHECKED	EPR	12-2025	

NO.	DATE	BY	REMARKS

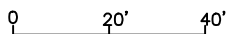

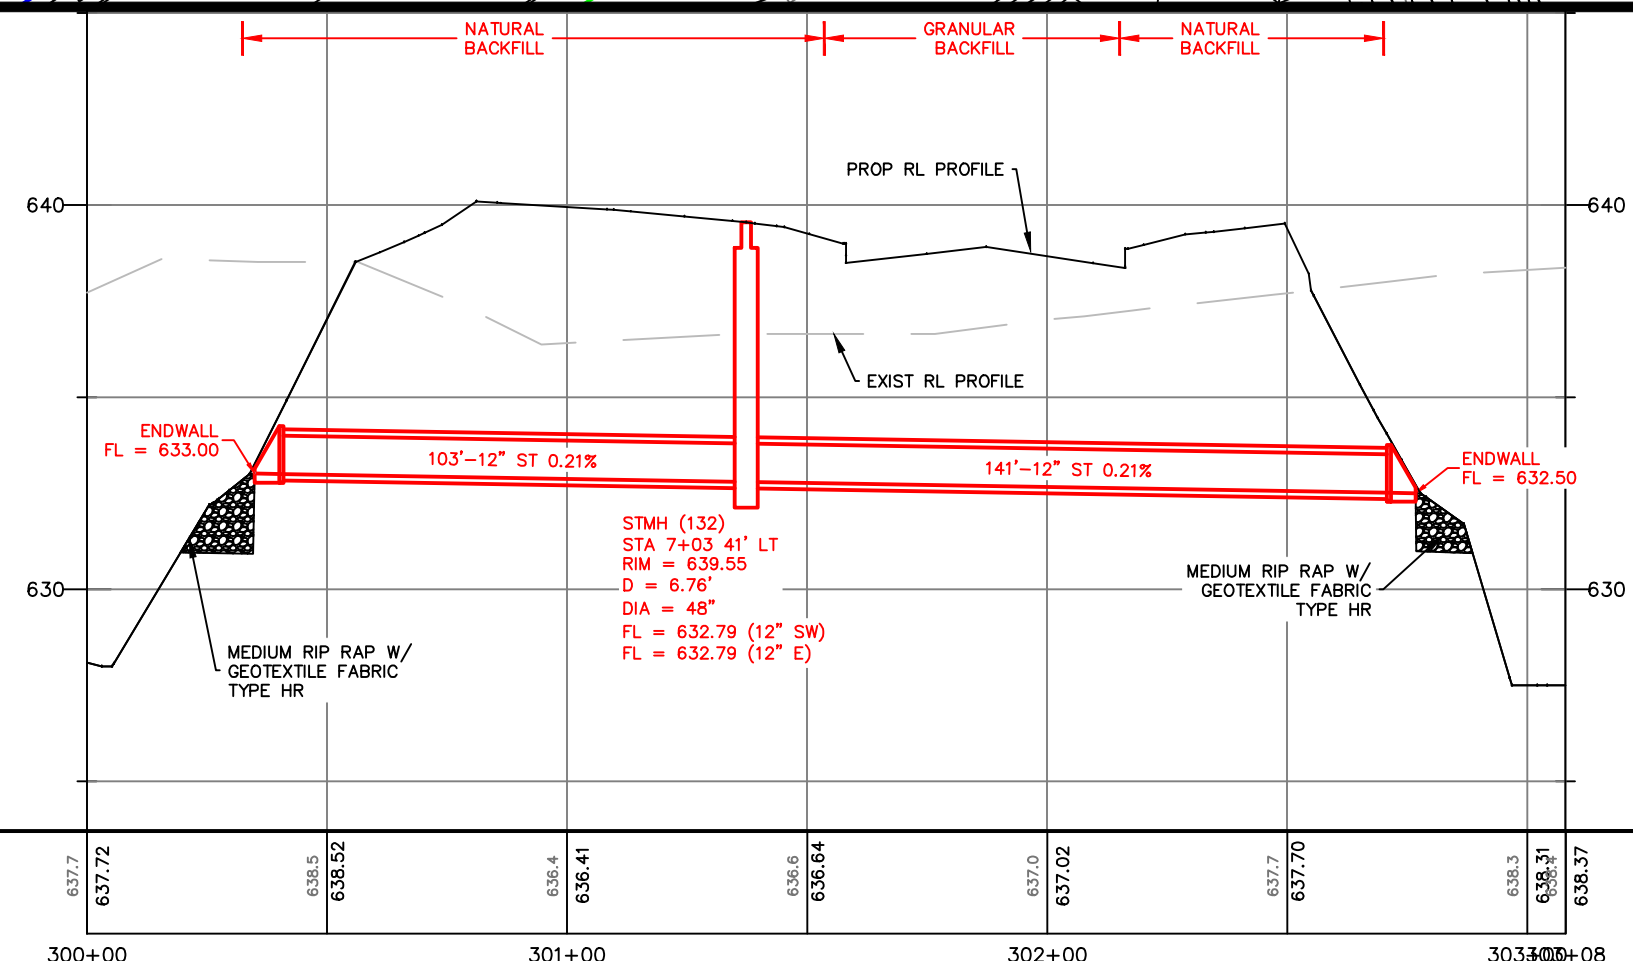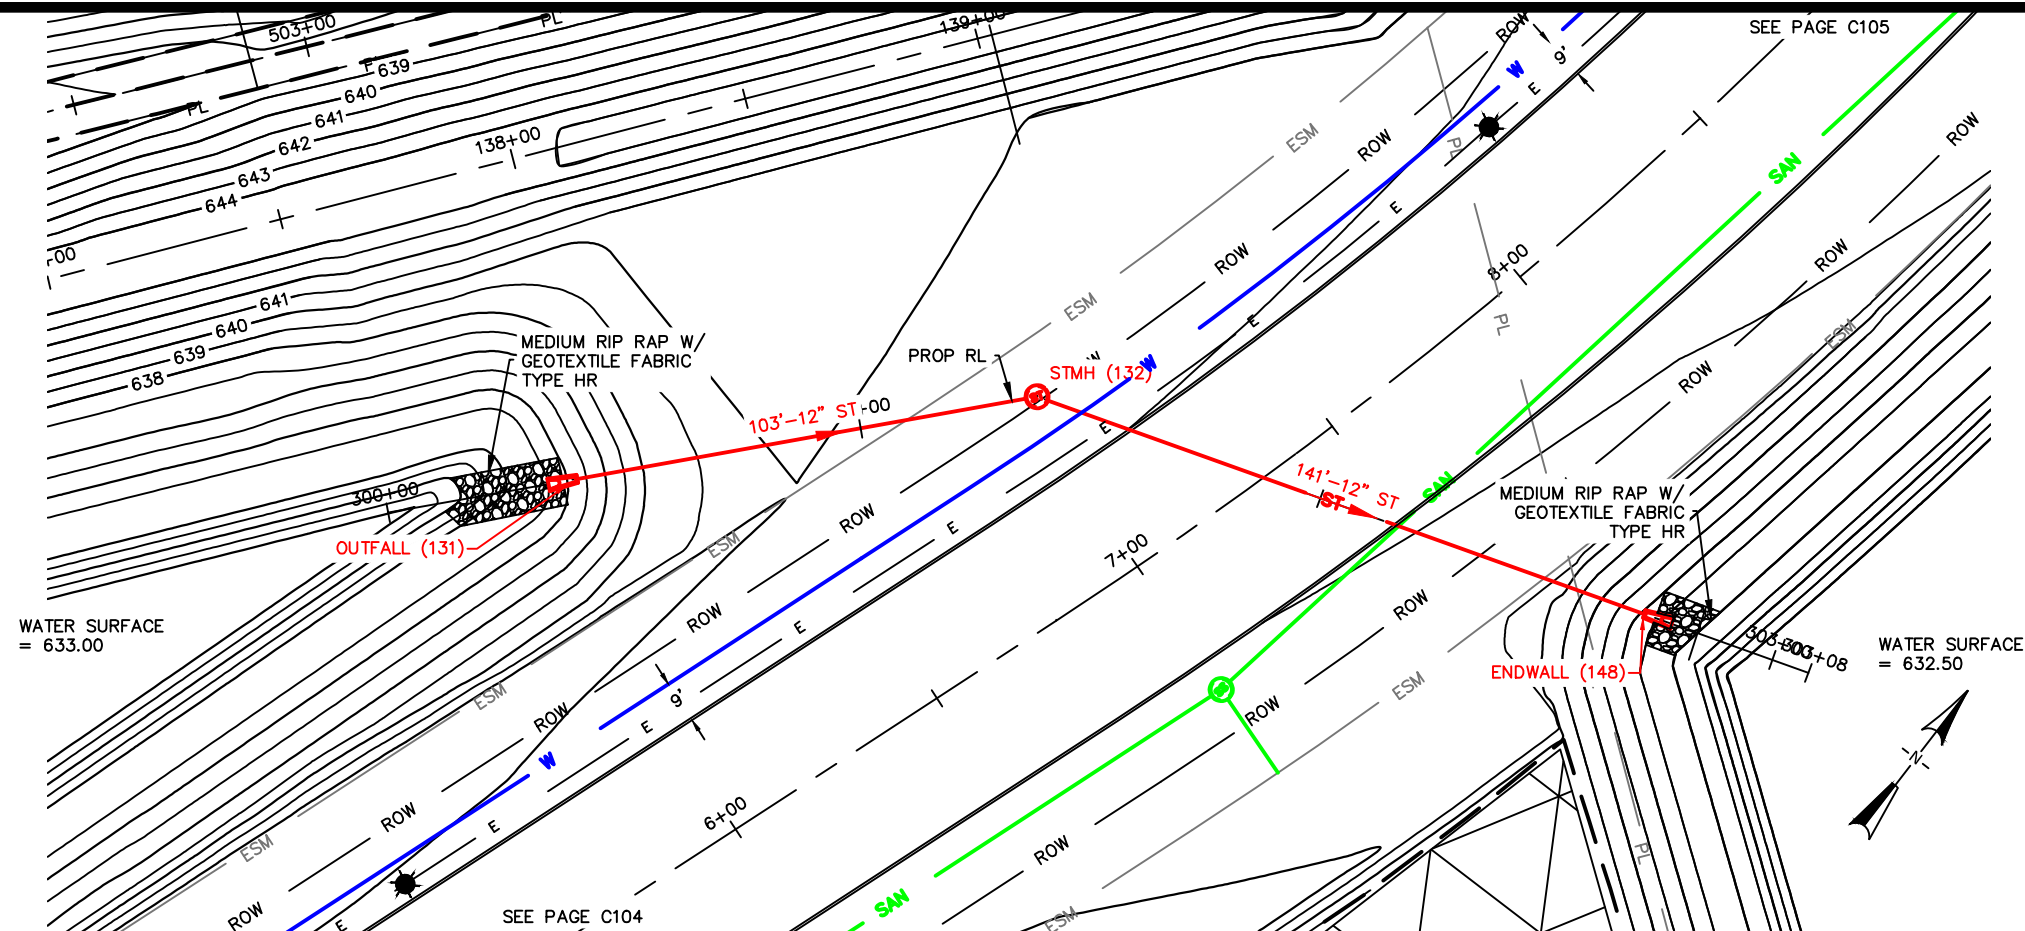

- NOTE:
1. ADJUST GUTTER FLOWLINE TO INLET ELEVATION TO MAINTAIN 0.40% SLOPE IN FLOWLINE.
 2. INSTALL INLET CASTINGS WITH NO MASTIC TO DRAIN ROAD BASE PRIOR TO CONCRETE PAVING.
 3. NATURAL BACKFILL STORM SEWER IN THE TERRACE AND GRANULAR BACKFILL IN THE STREET.




CITY OF DE PERE
ENGINEERING DIVISION 925 S. SIXTH ST DE PERE WI 54115
OFFICE: 920-339-4061 EMAIL: DPPUBWRKS@DEPEREWI.GOV

**AMERICAN BOULEVARD
STORM SEWER LEADS
PLAN AND PROFILE**

NAME: AMERICAN BOULEVARD
UTILITY EXTENSION
PROJECT # 25-04


	BY	DATE
SURVEYED	MJT	04-2024
DRAWN	KAD	12-2025
DESIGNED	EPR	10-2024
CHECKED	EPR	12-2025

REVISIONS / ISSUES			
NO.	DATE	BY	REMARKS

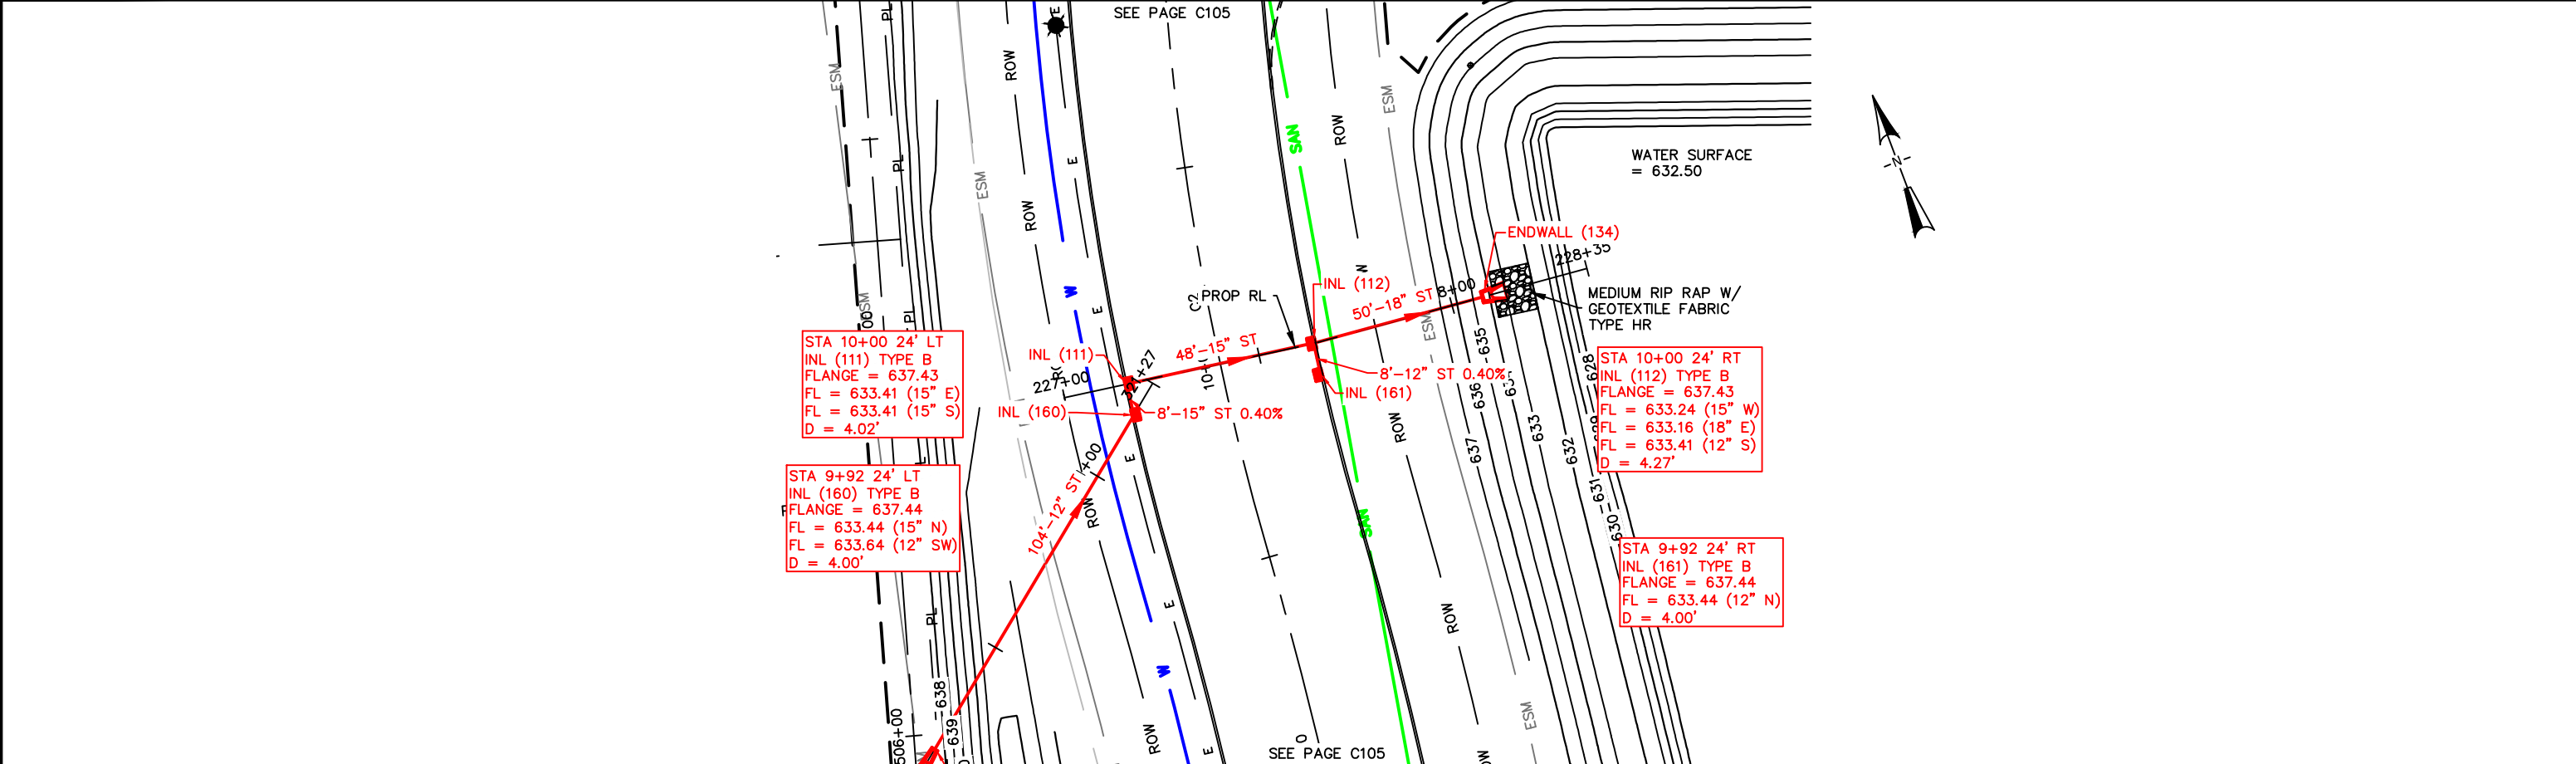

NOTE:

1. ADJUST GUTTER FLOWLINE TO INLET ELEVATION TO MAINTAIN 0.40% SLOPE IN FLOWLINE.
2. INSTALL INLET CASTINGS WITH NO MASTIC TO DRAIN ROAD BASE PRIOR TO CONCRETE PAVING.
3. NATURAL BACKFILL STORM SEWER IN THE TERRACE AND GRANULAR BACKFILL IN THE STREET.


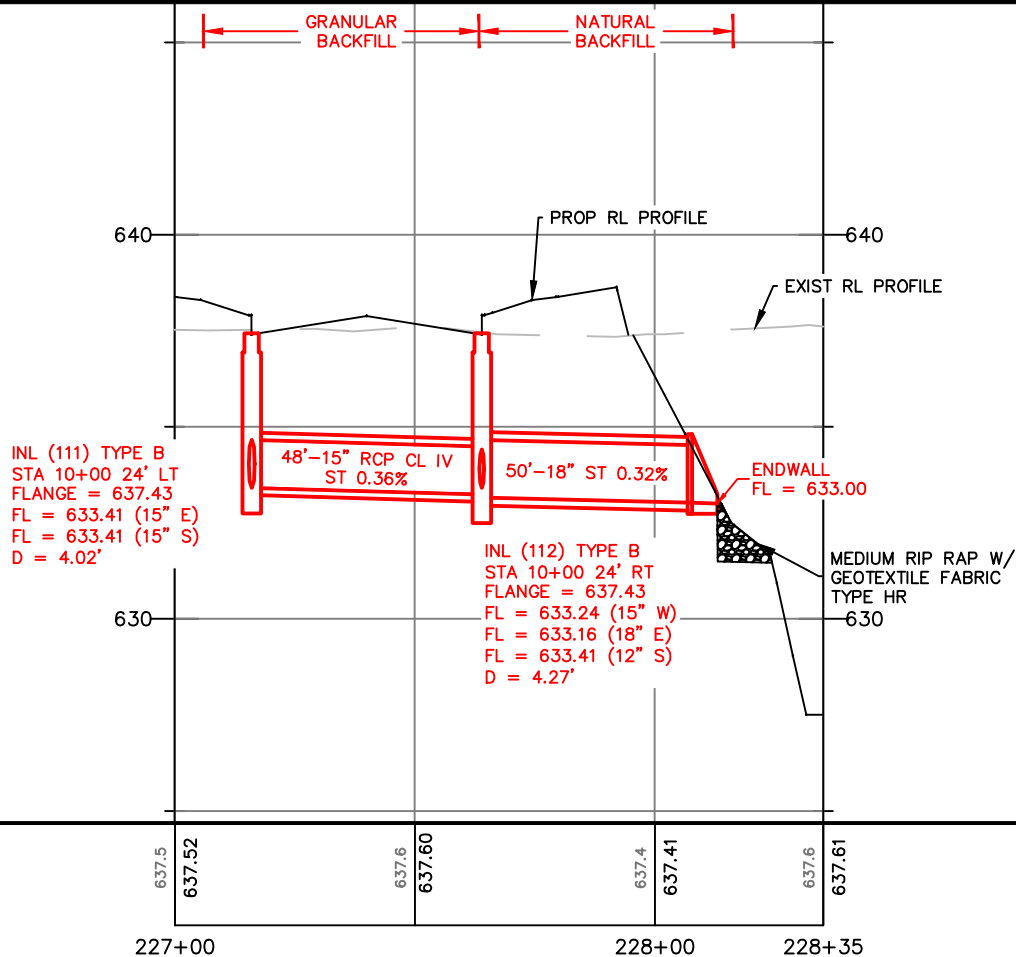


CITY OF DE PERE
ENGINEERING DIVISION 925 S. SIXTH ST DE PERE WI 54115
OFFICE: 920-339-4061 EMAIL: DPPUBWRKS@DEPEREWI.GOV

**AMERICAN BOULEVARD
STORM SEWER LEADS
PLAN AND PROFILE**

NAME: AMERICAN BOULEVARD
UTILITY EXTENSION
PROJECT # 25-04

SURVEYED		BY		DATE		NO.		DATE		BY		REMARKS	
DRAWN		KAD		12-2025									
DESIGNED		EPR		10-2024									
CHECKED		EPR		12-2025									

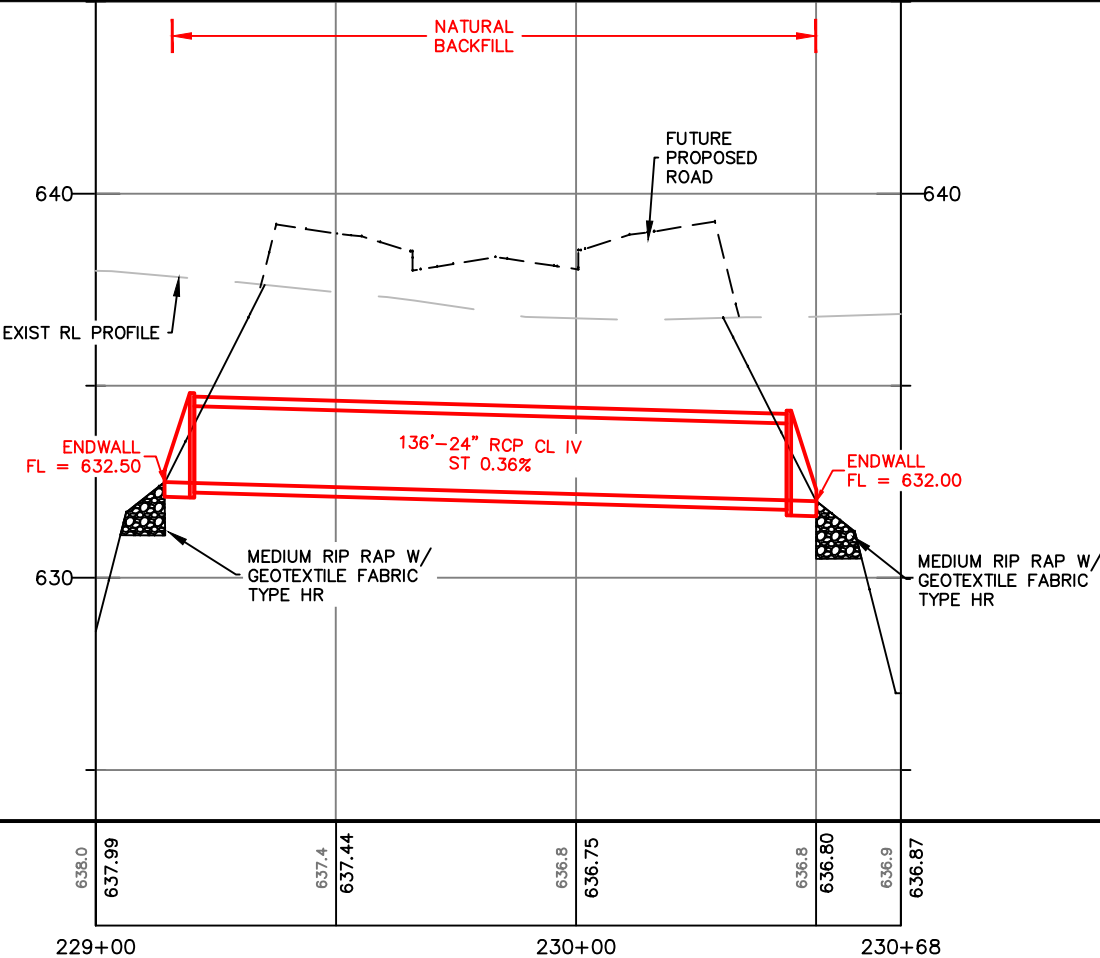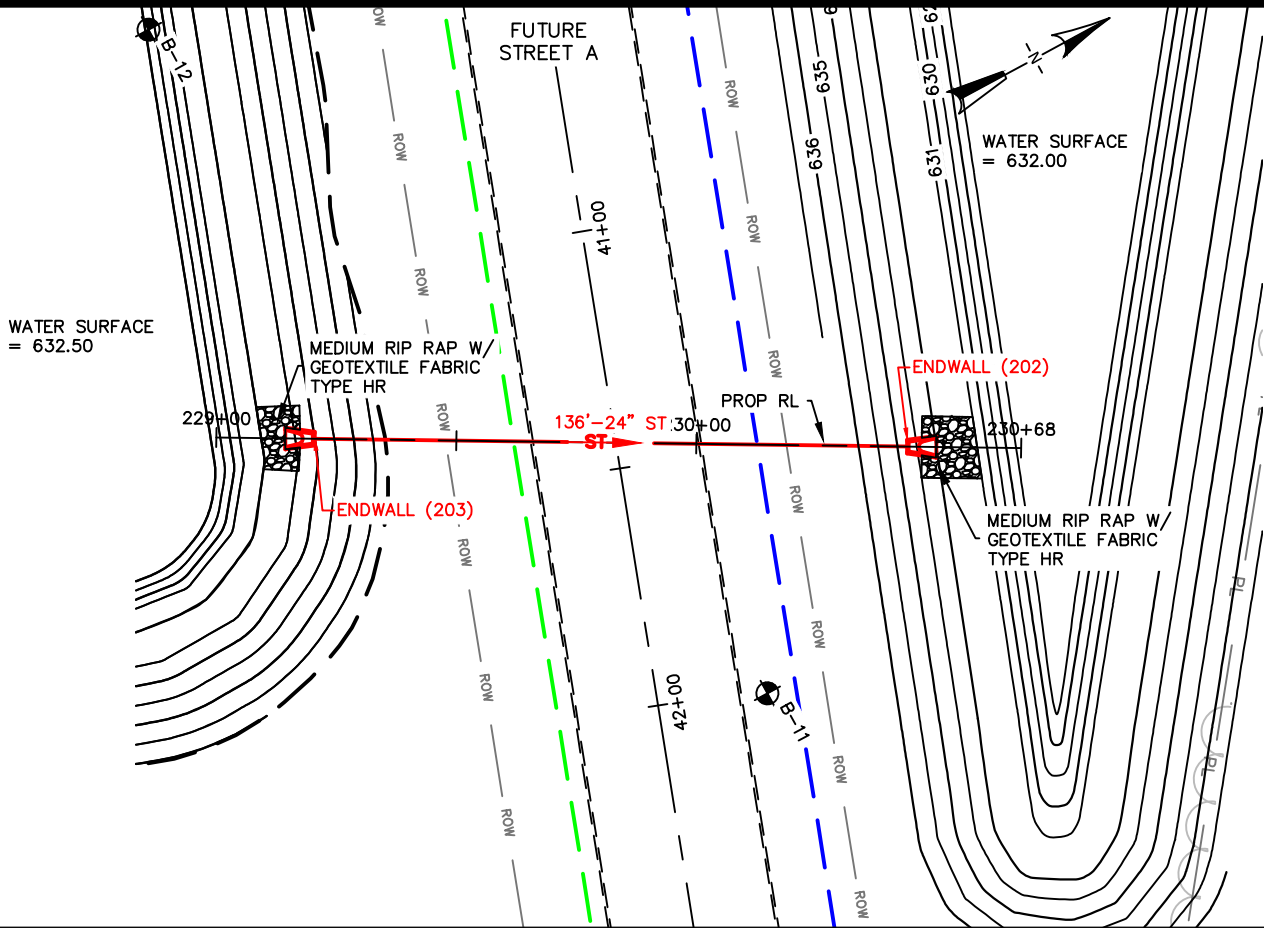

- NOTE:
1. ADJUST GUTTER FLOWLINE TO INLET ELEVATION TO MAINTAIN 0.40% SLOPE IN FLOWLINE.
 2. INSTALL INLET CASTINGS WITH NO MASTIC TO DRAIN ROAD BASE PRIOR TO CONCRETE PAVING.
 3. NATURAL BACKFILL STORM SEWER IN THE TERRACE AND GRANULAR BACKFILL IN THE STREET.







CITY OF DE PERE
ENGINEERING DIVISION 925 S. SIXTH ST DE PERE WI 54115
OFFICE: 920-339-4061 EMAIL: DPPUBWRKS@DEPEREWI.GOV

**AMERICAN BOULEVARD
STORM SEWER LEADS
PLAN AND PROFILE**

NAME: AMERICAN BOULEVARD
UTILITY EXTENSION
PROJECT # 25-04

BY	DATE
SURVEYED	MJT 04-2024
DRAWN	KAD 12-2025
DESIGNED	EPR 10-2024
CHECKED	EPR 12-2025

REVISIONS / ISSUES			
NO.	DATE	BY	REMARKS

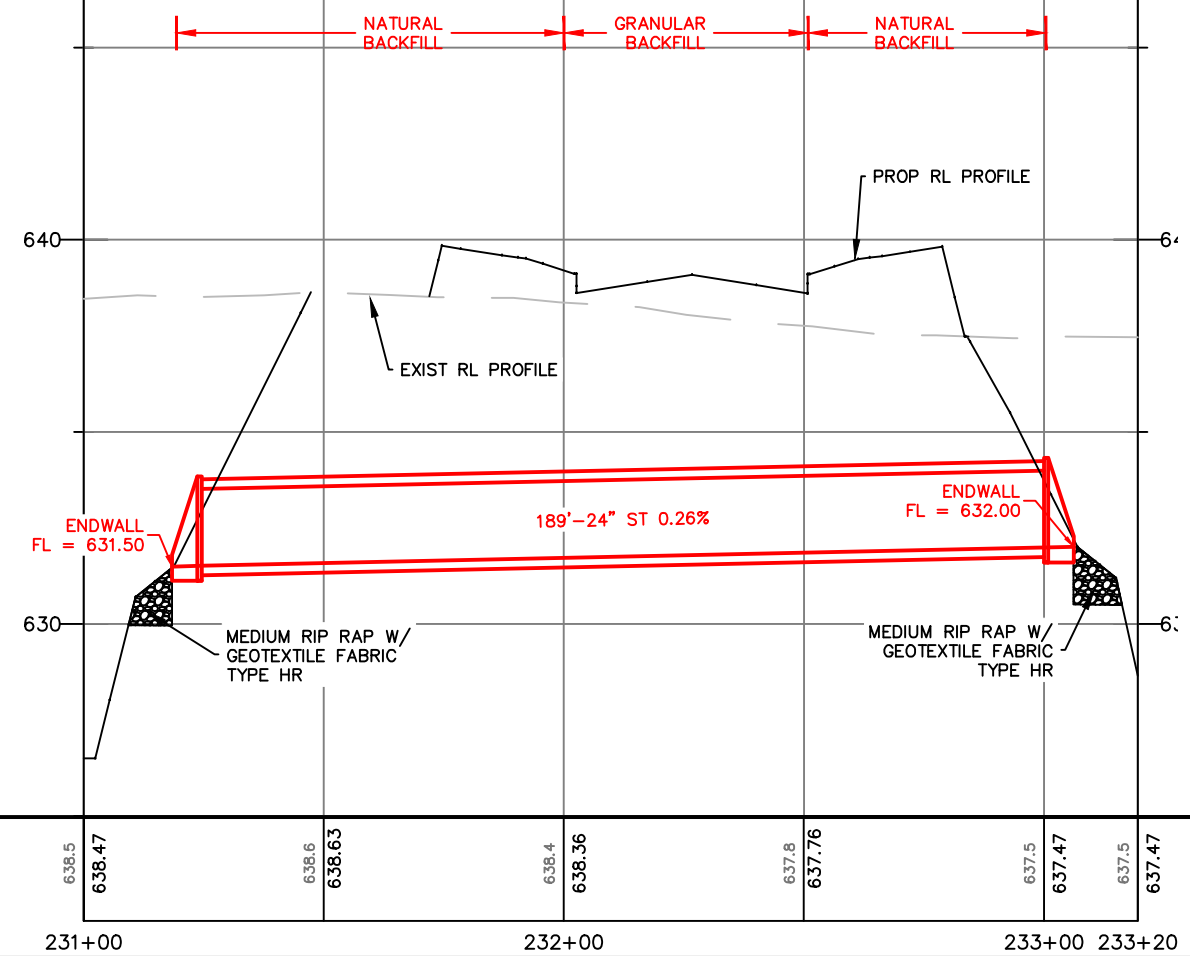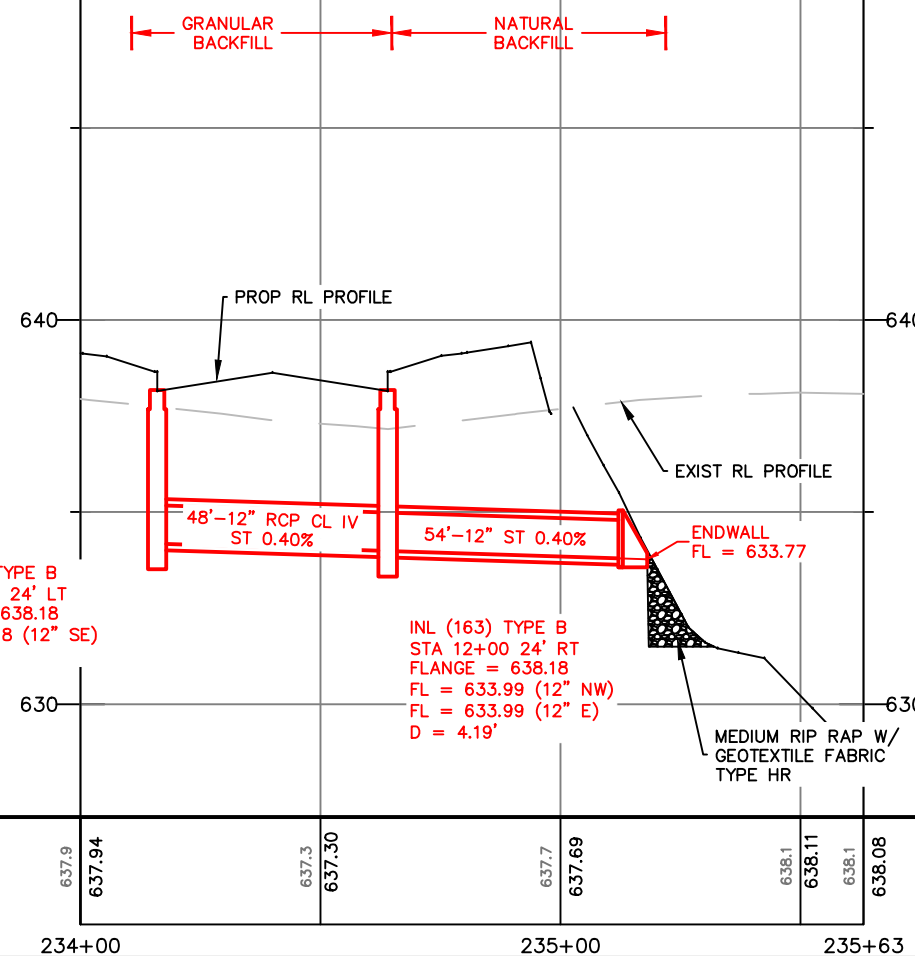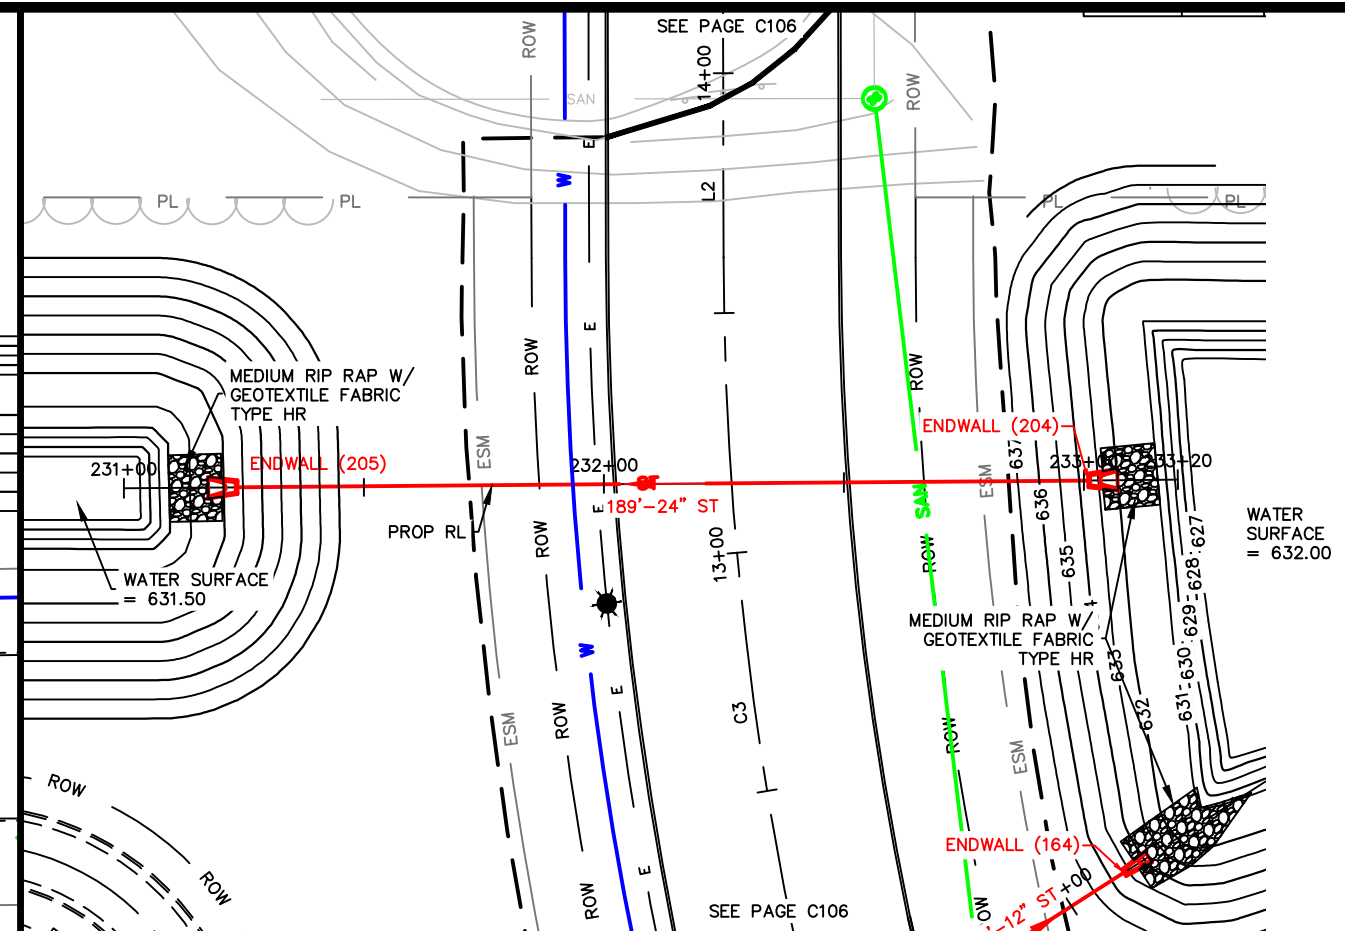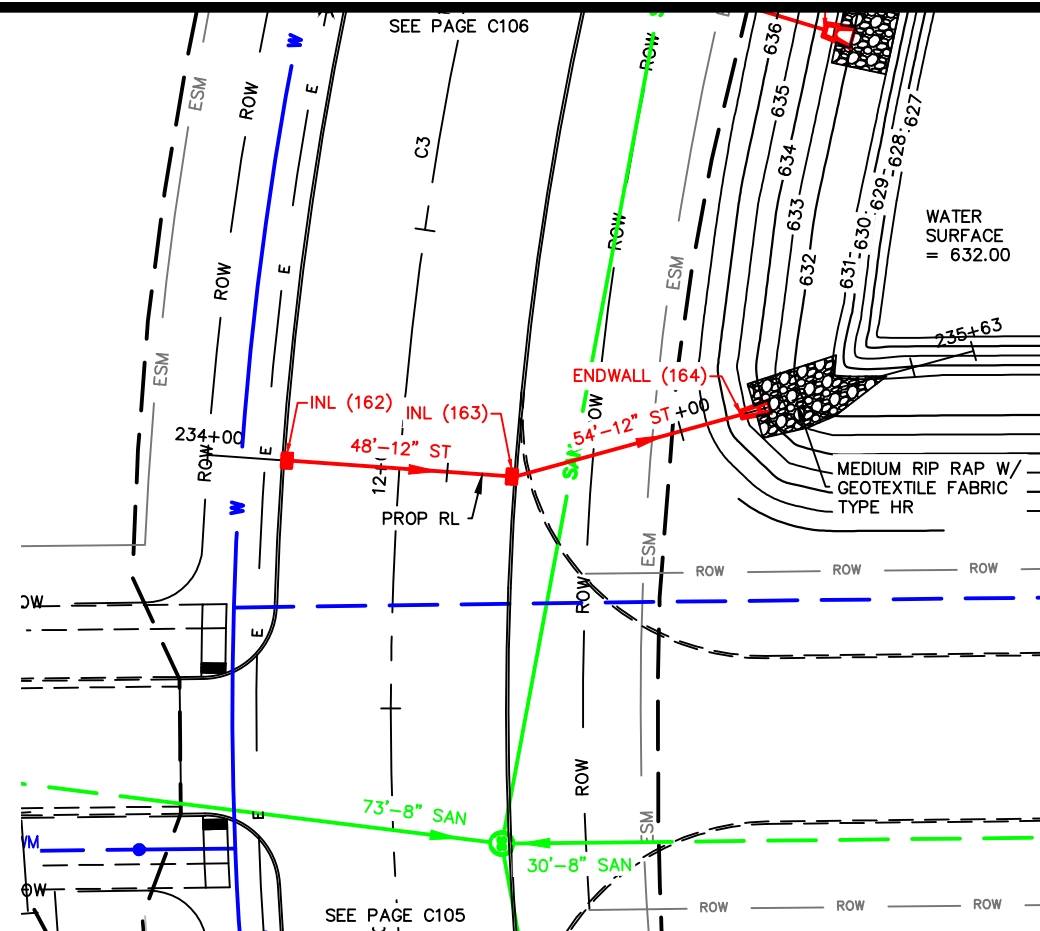

CITY OF DE PERE

ENGINEERING DIVISION 925 S. SIXTH ST DE PERE WI 54115
OFFICE: 920-339-4061 EMAIL: DPPUBWRKS@DEPEREWI.GOV

AMERICAN BOULEVARD STORM SEWER LEADS PLAN AND PROFILE

NAME: AMERICAN BOULEVARD
UTILITY EXTENSION





PROJECT #	25-04
-----------	-------

NO.	DATE	BY	REVISIONS / ISSUES	
			NO.	DATE
SURVEYED	MJT	04-2024		
DRAWN	KAD	12-2025		
DESIGNED	EPR	10-2024		
CHECKED	EPR	12-2025		

PAGE NO.

113

X:\ENG\Projects\City Projects\2025\Project 25-04 American_Boulevard_Utility_Extension\1200-CAD\American_P&P_Pond Add.dwg

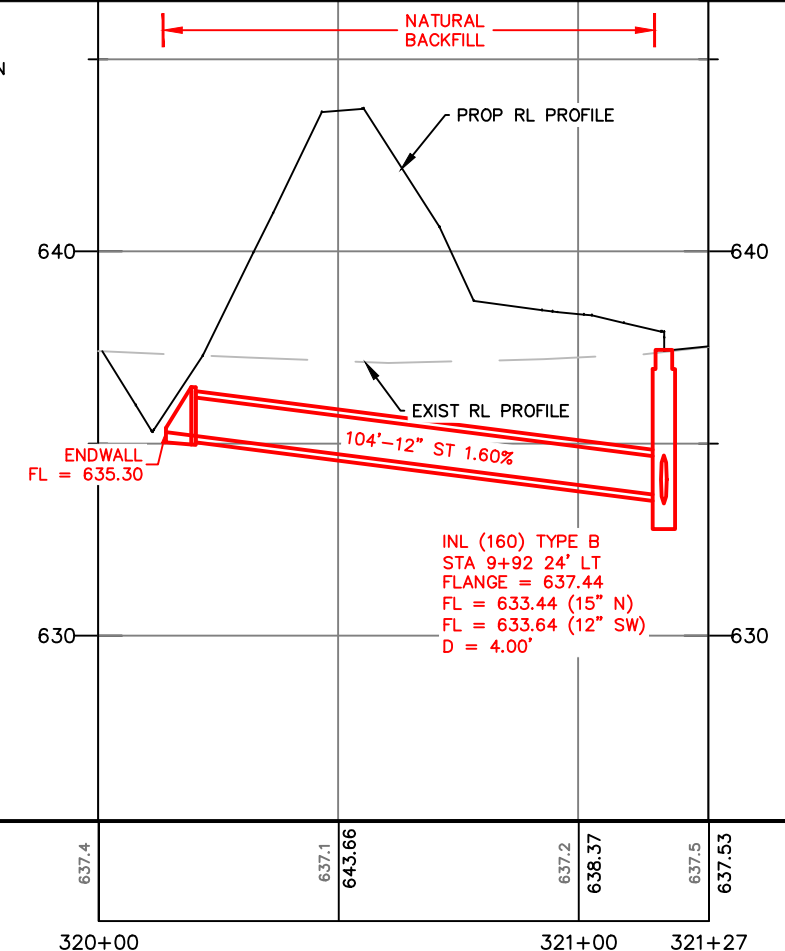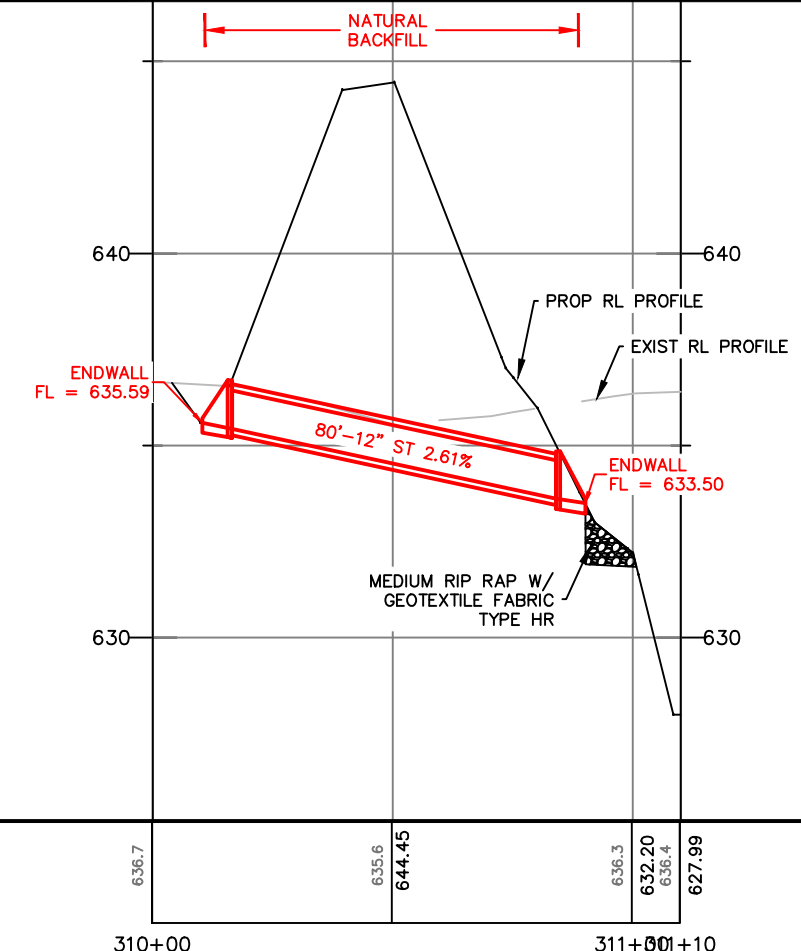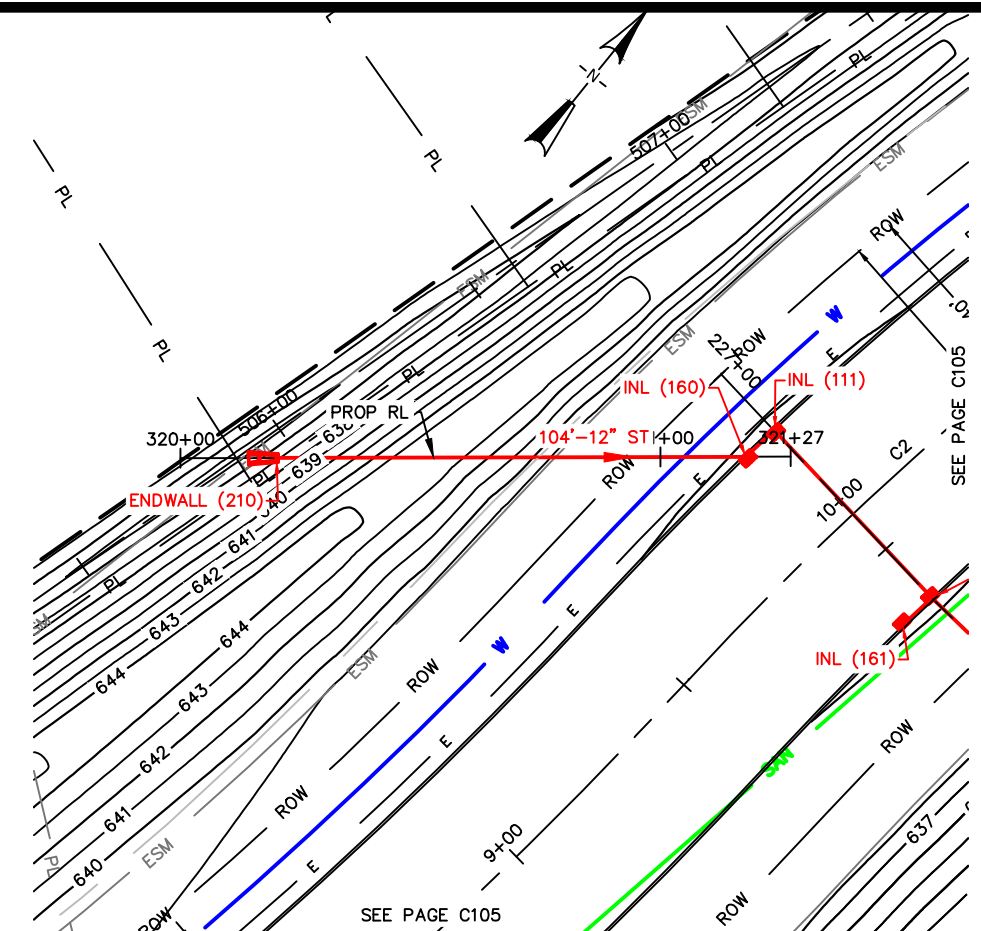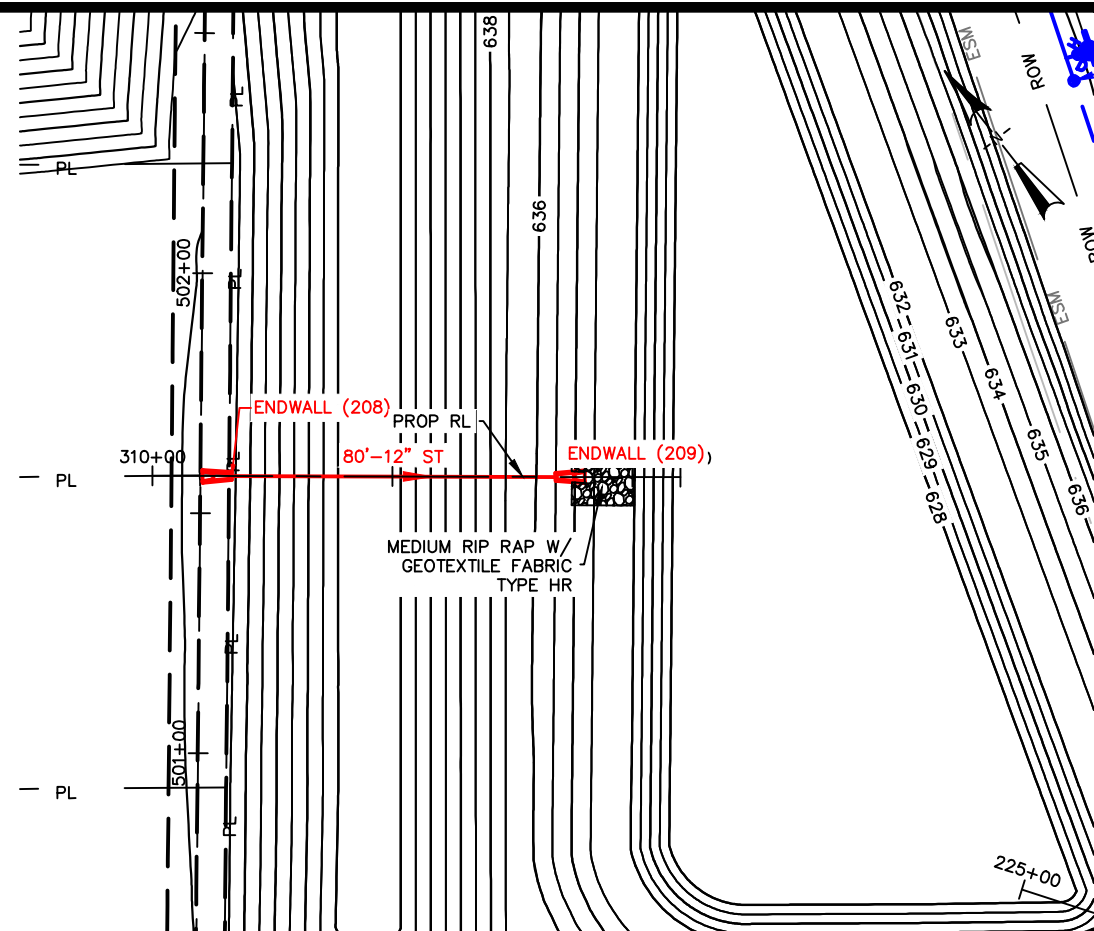

- NOTE:
1. ADJUST GUTTER FLOWLINE TO INLET ELEVATION TO MAINTAIN 0.40% SLOPE IN FLOWLINE.
 2. INSTALL INLET CASTINGS WITH NO MASTIC TO DRAIN ROAD BASE PRIOR TO CONCRETE PAVING.
 3. NATURAL BACKFILL STORM SEWER IN THE TERRACE AND GRANULAR BACKFILL IN THE STREET.



CITY OF DE PERE
ENGINEERING DIVISION 925 S. SIXTH ST DE PERE WI 54115
 OFFICE: 920-339-4061 EMAIL: DPPUBWRKS@DEPEREWI.GOV



**AMERICAN BOULEVARD
 STORM SEWER LEADS
 PLAN AND PROFILE**

NAME: AMERICAN BOULEVARD
 UTILITY EXTENSION
 PROJECT # 25-04

BY	DATE
SURVEYED	MJT 04-2024
DRAWN	KAD 12-2025
DESIGNED	EPR 10-2024
CHECKED	EPR 12-2025






REVISIONS / ISSUES			
NO.	DATE	BY	REMARKS

X:\Projects\City Projects\2025\American_Boulevard_Utility_Extension\1200-CAD-American_P&P_Pond Add.dwg

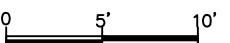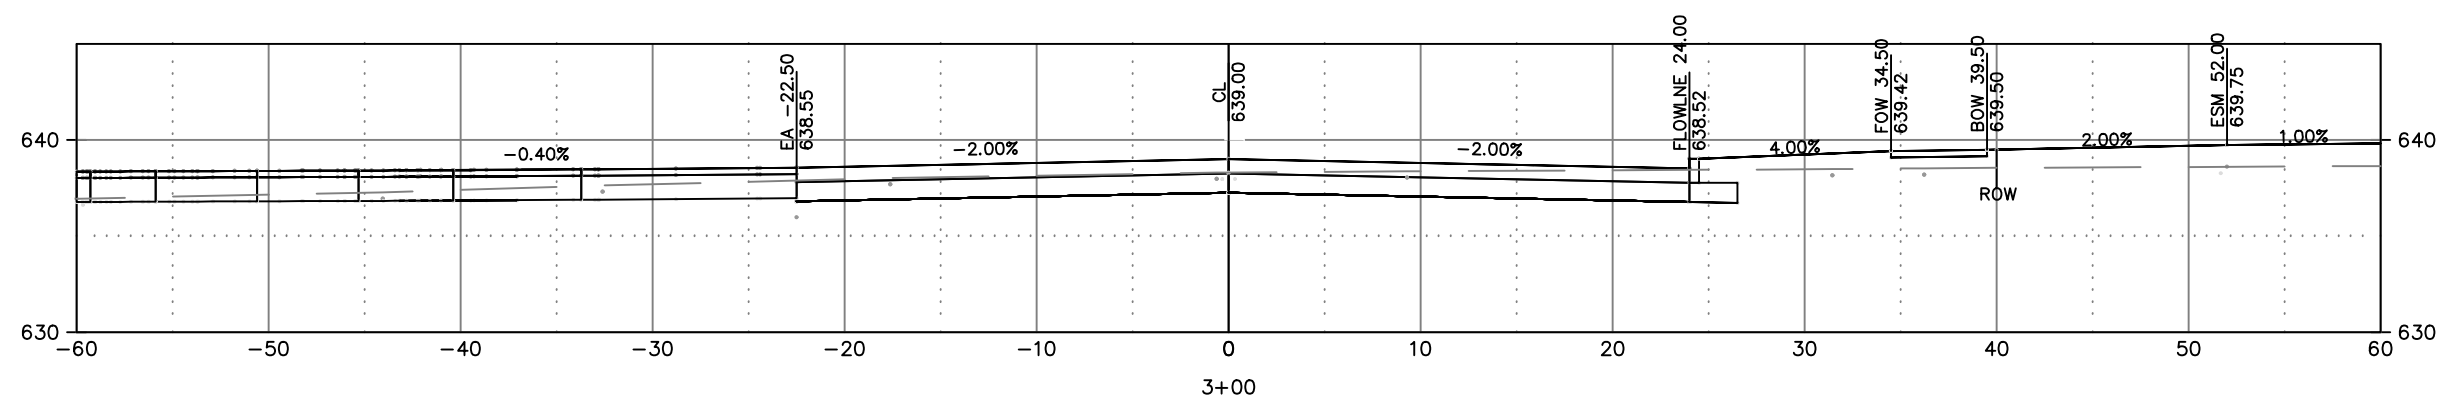

AGE
NO.
301

Path: \\ENG\Projects\City Projects\2025\Project 25-04 American_Boulevard_Extension\1200-CAD\American_Corridor_Pond Add.dwg

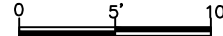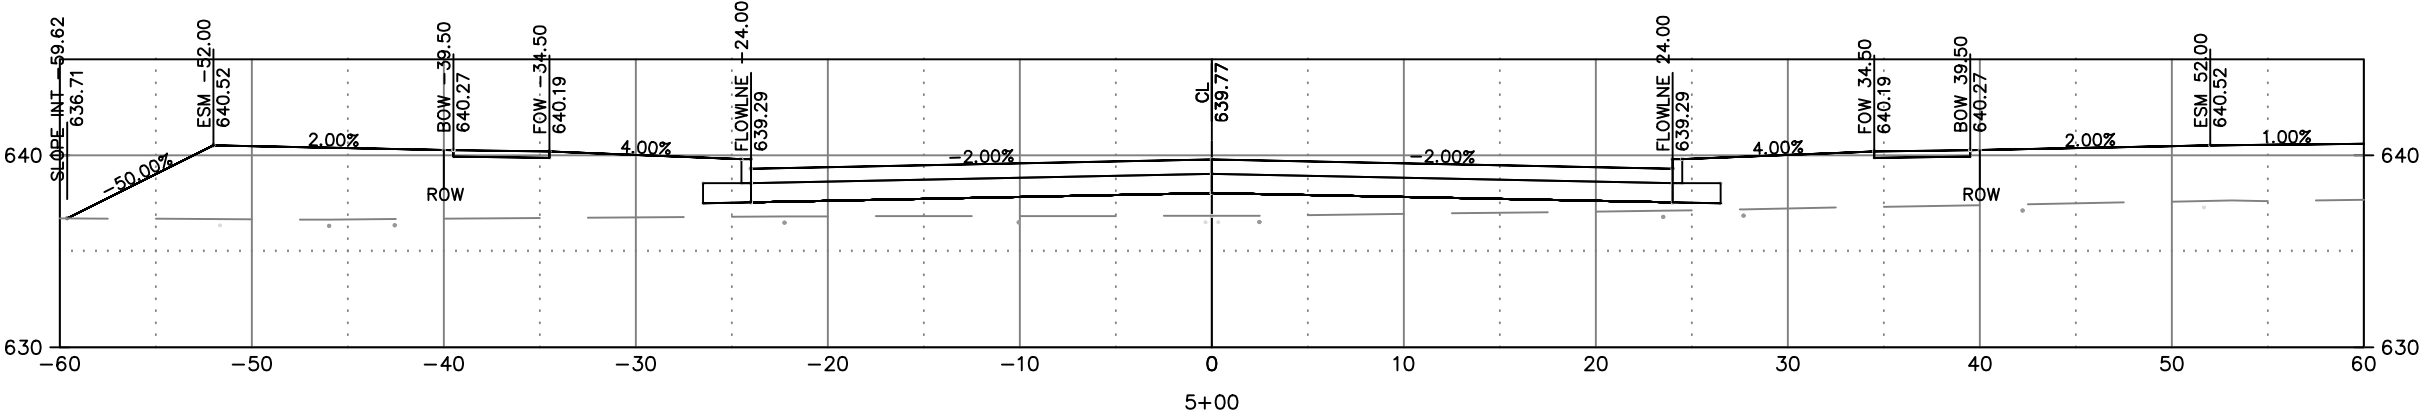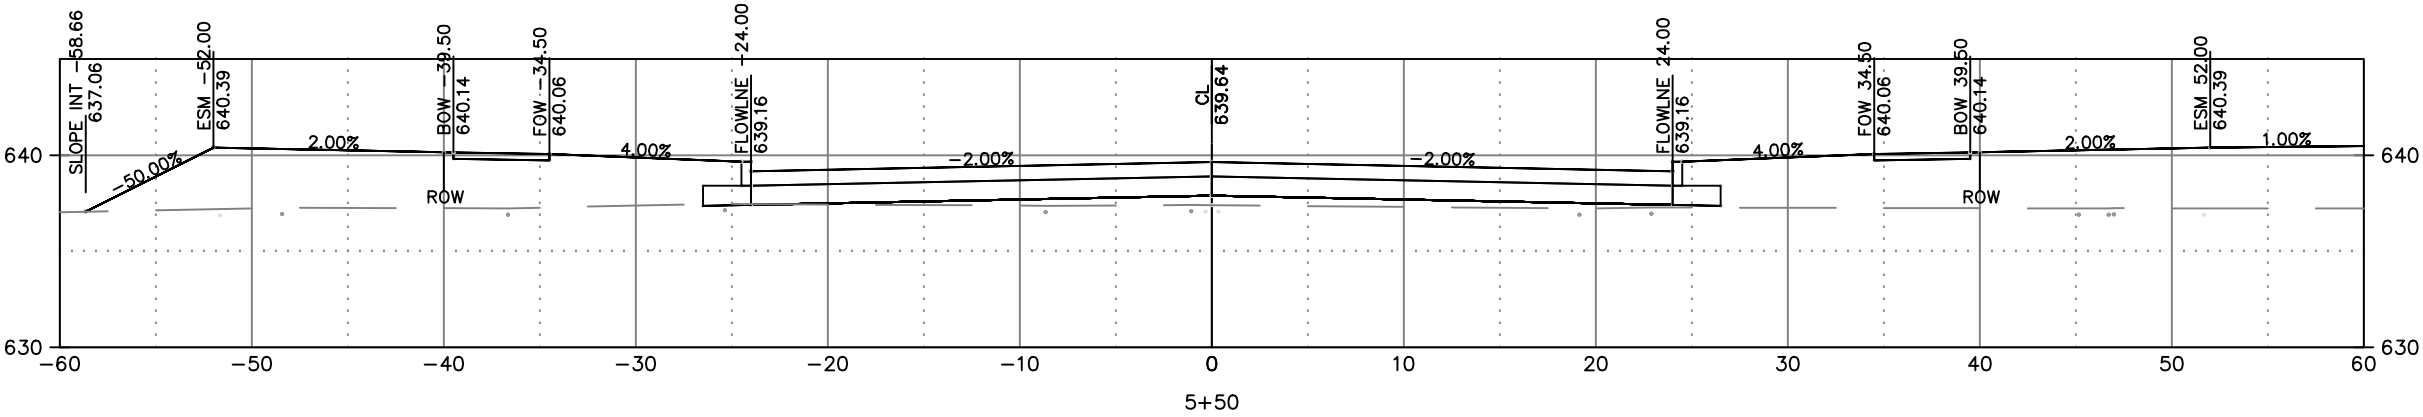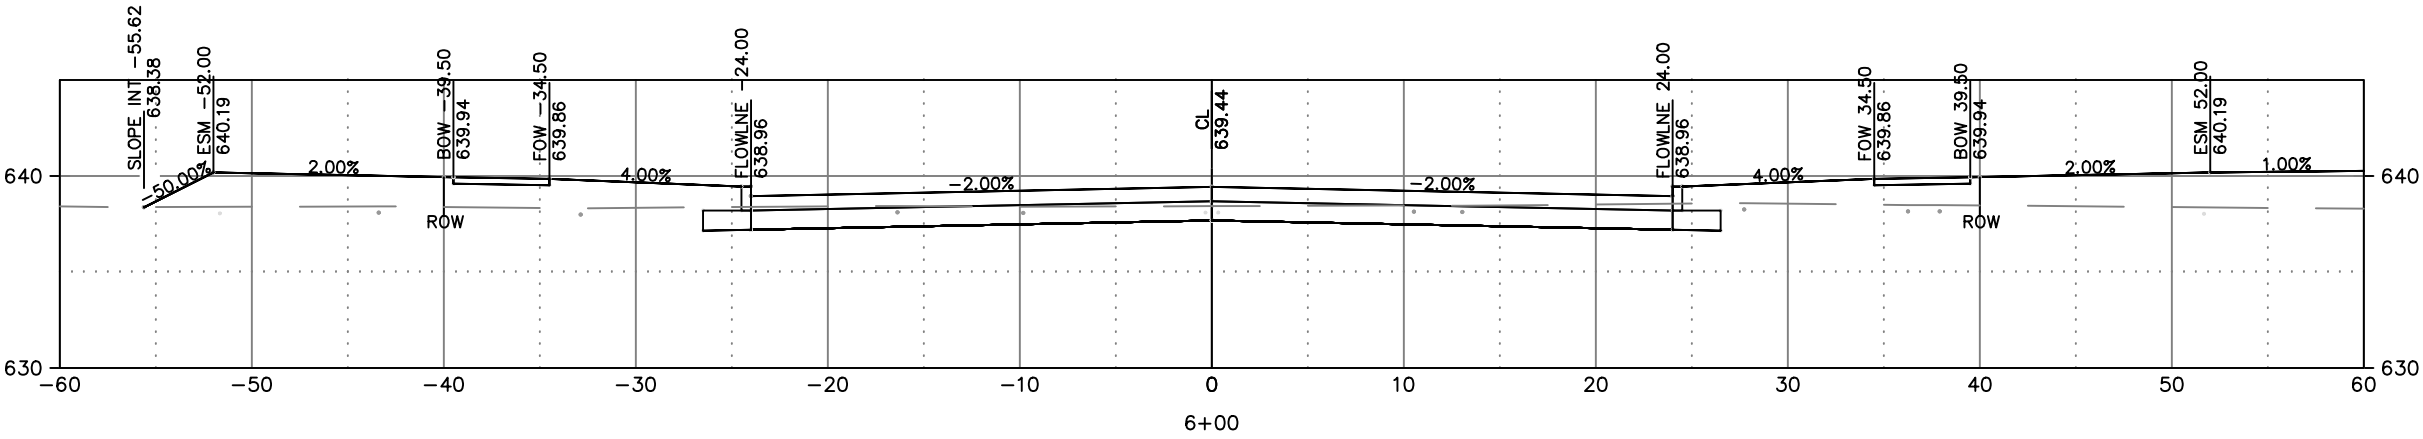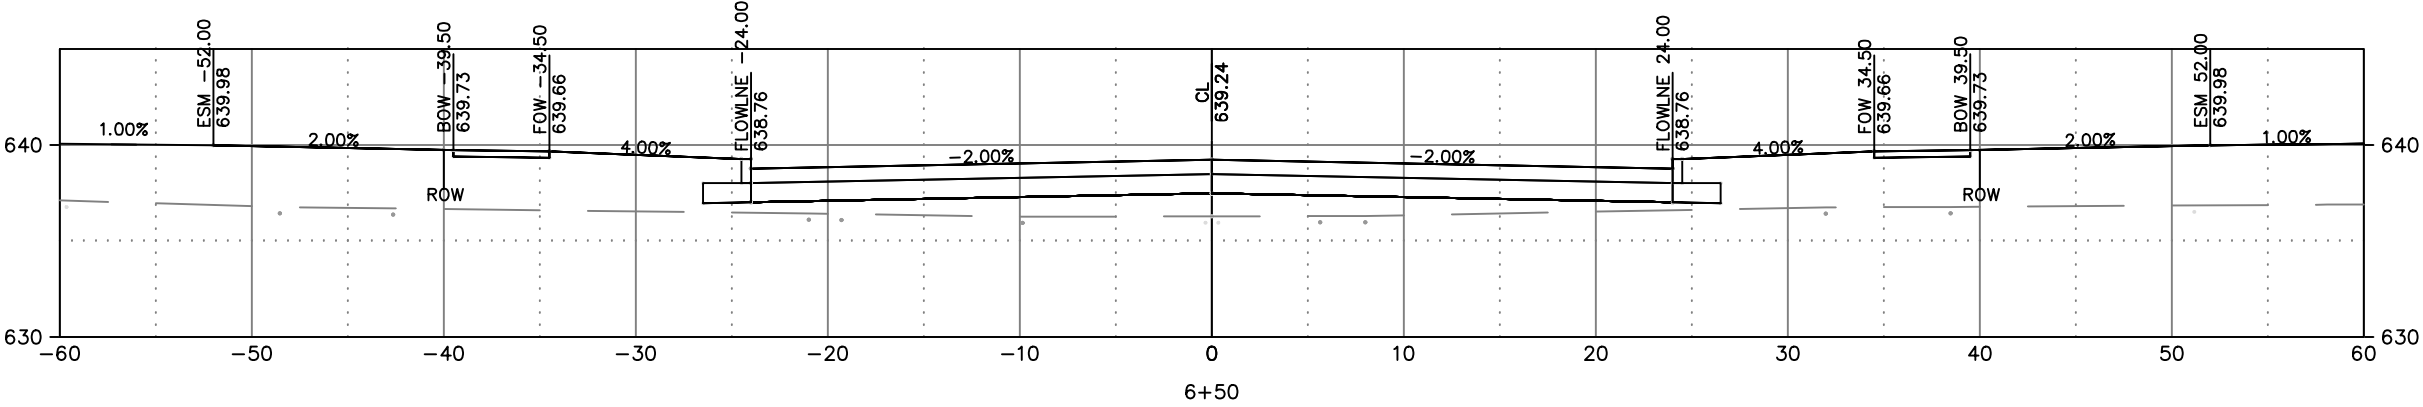

CITY OF DE PERE






ENGINEERING DIVISION 925 S. SIXTH ST DE PERE WI 54115
OFFICE: 920-339-4061 EMAIL: DPPUBWRKS@DEPERE.WI.GOV

AMERICAN BOULEVARD
CROSS SECTIONS

NAME: AMERICAN BOULEVARD
UTILITY EXTENSION
PROJECT # 25-04

BY	DATE
SURVEYED	MJT 04-2024
DRAWN	KAD 12-2025
DESIGNED	EPR 10-2024
CHECKED	EPR 12-2025

REVISIONS / ISSUES			
NO.	DATE	BY	REMARKS

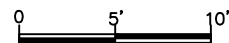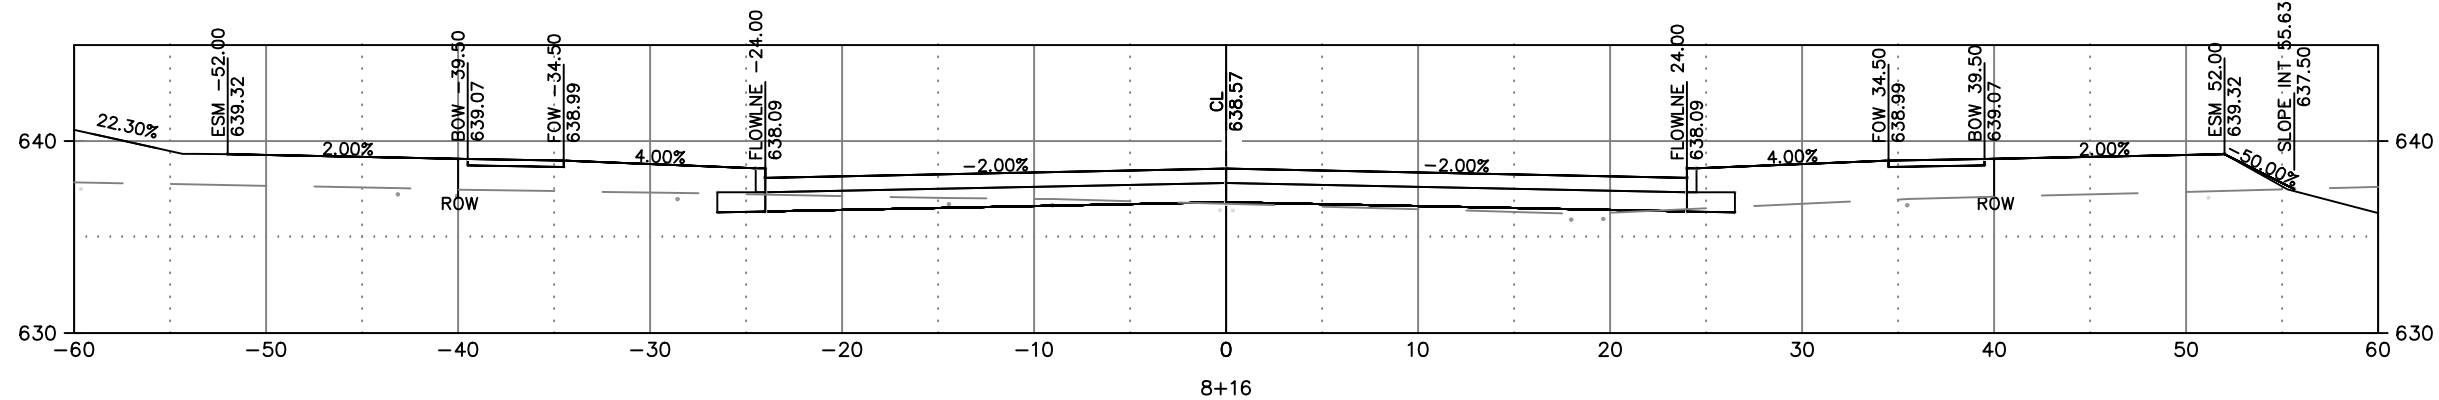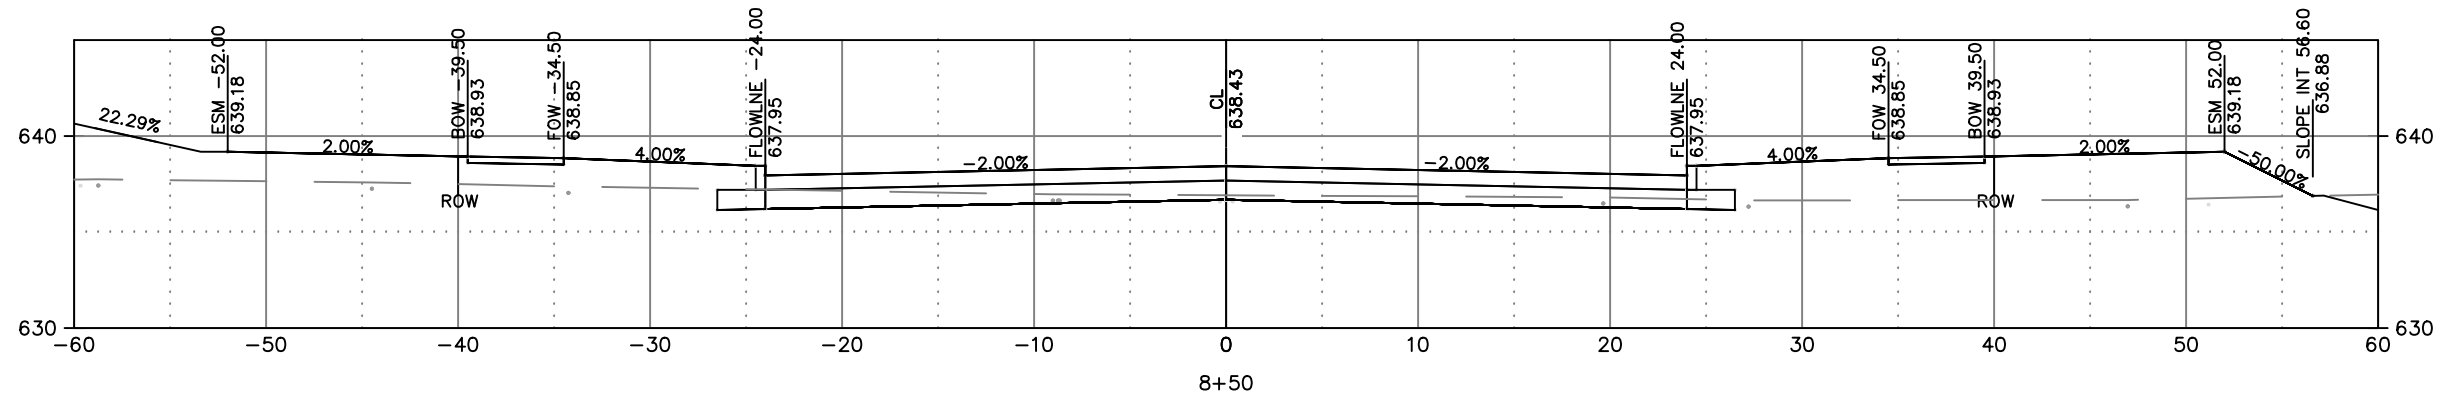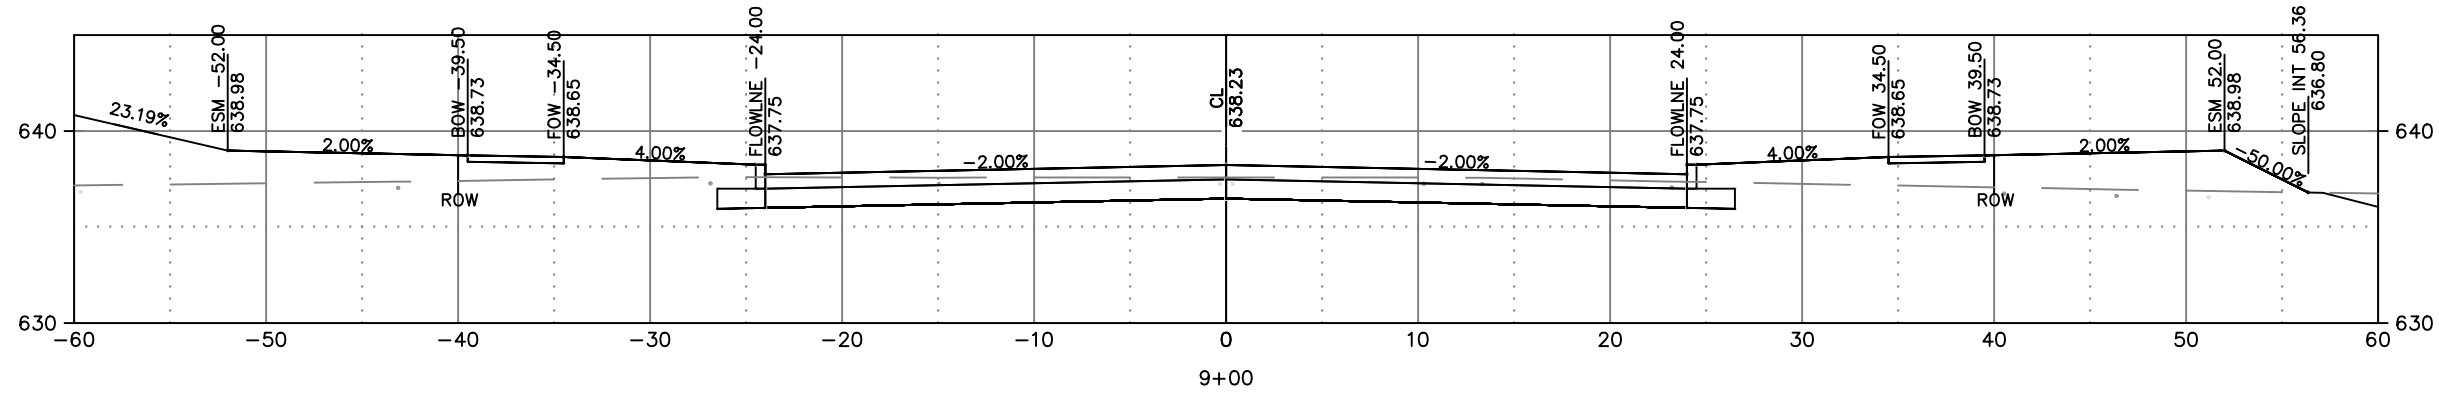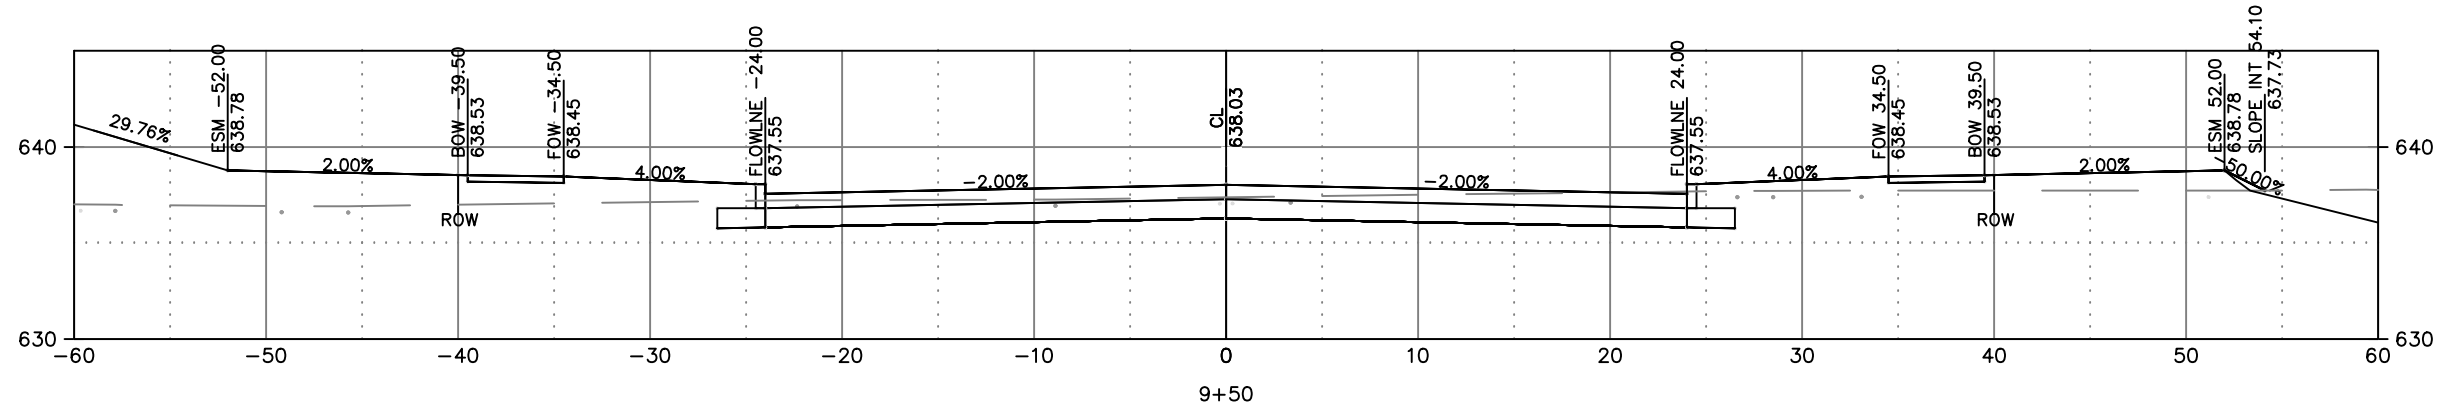

CITY OF DE PERE

ENGINEERING DIVISION 925 S. SIXTH ST DE PERE WI 54115
OFFICE: 920-339-4061 EMAIL: DPPUBWRKS@DEPEREWI.GOV






AMERICAN BOULEVARD CROSS SECTIONS

NAME: AMERICAN BOULEVARD
UTILITY EXTENSION
PROJECT # 25-04

	BY	DATE
SURVEYED	MJT	04-2024
DRAWN	KAD	12-2025
DESIGNED	EPR	10-2024
CHECKED	EPR	12-2025

REVISIONS / ISSUES			
NO.	DATE	BY	REMARKS

PAGE NO.
C304

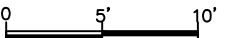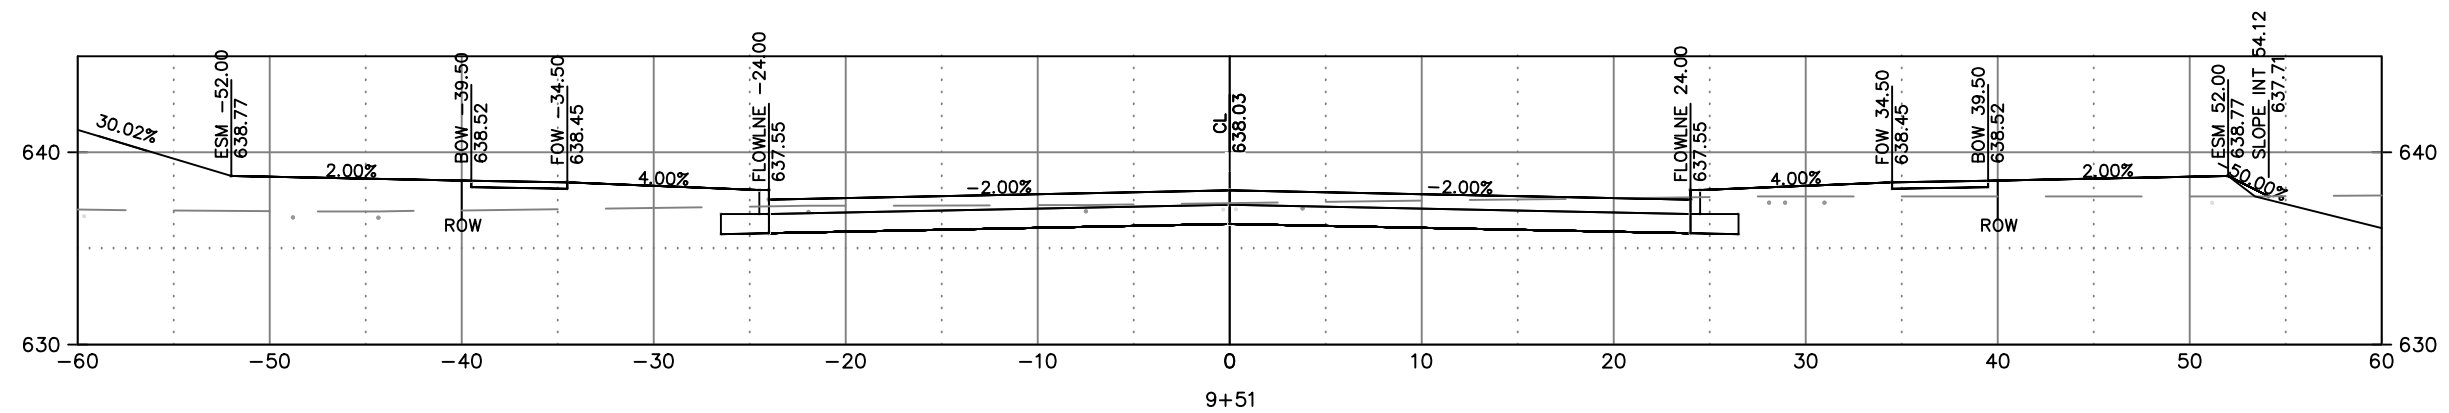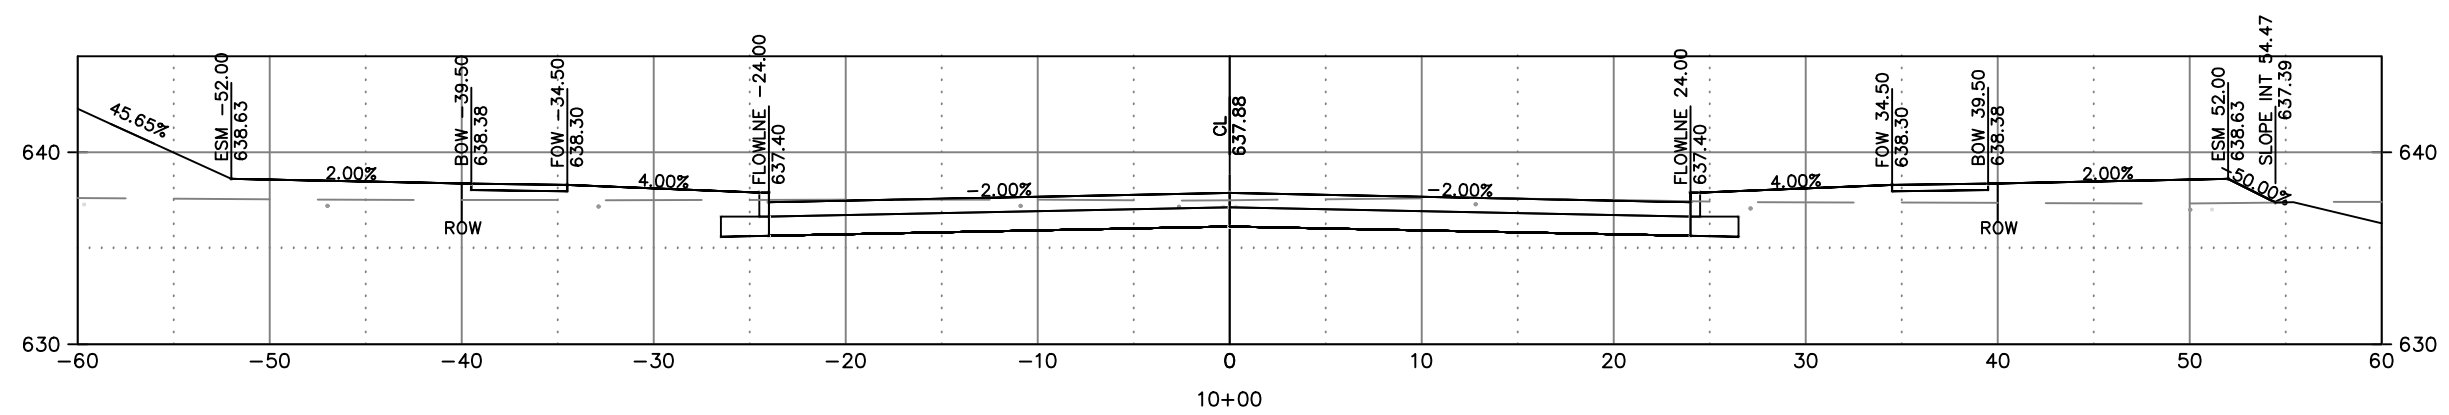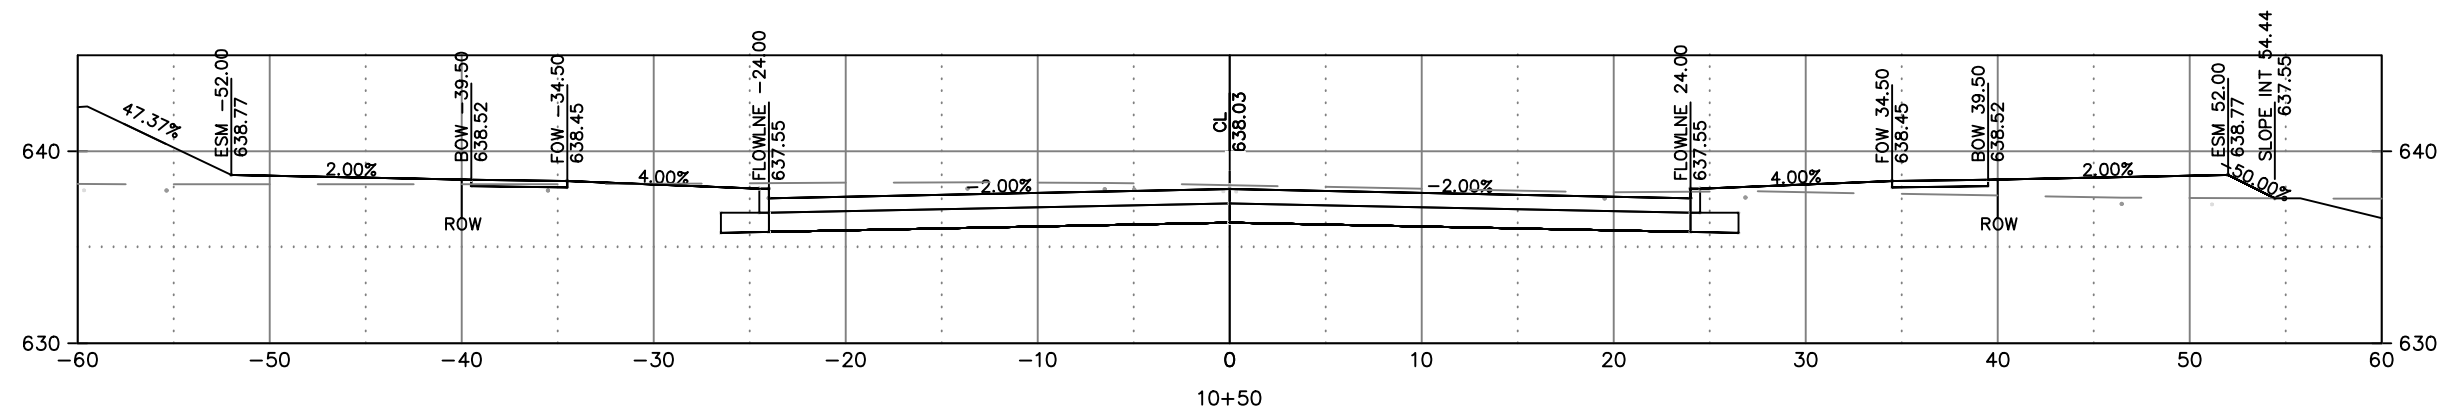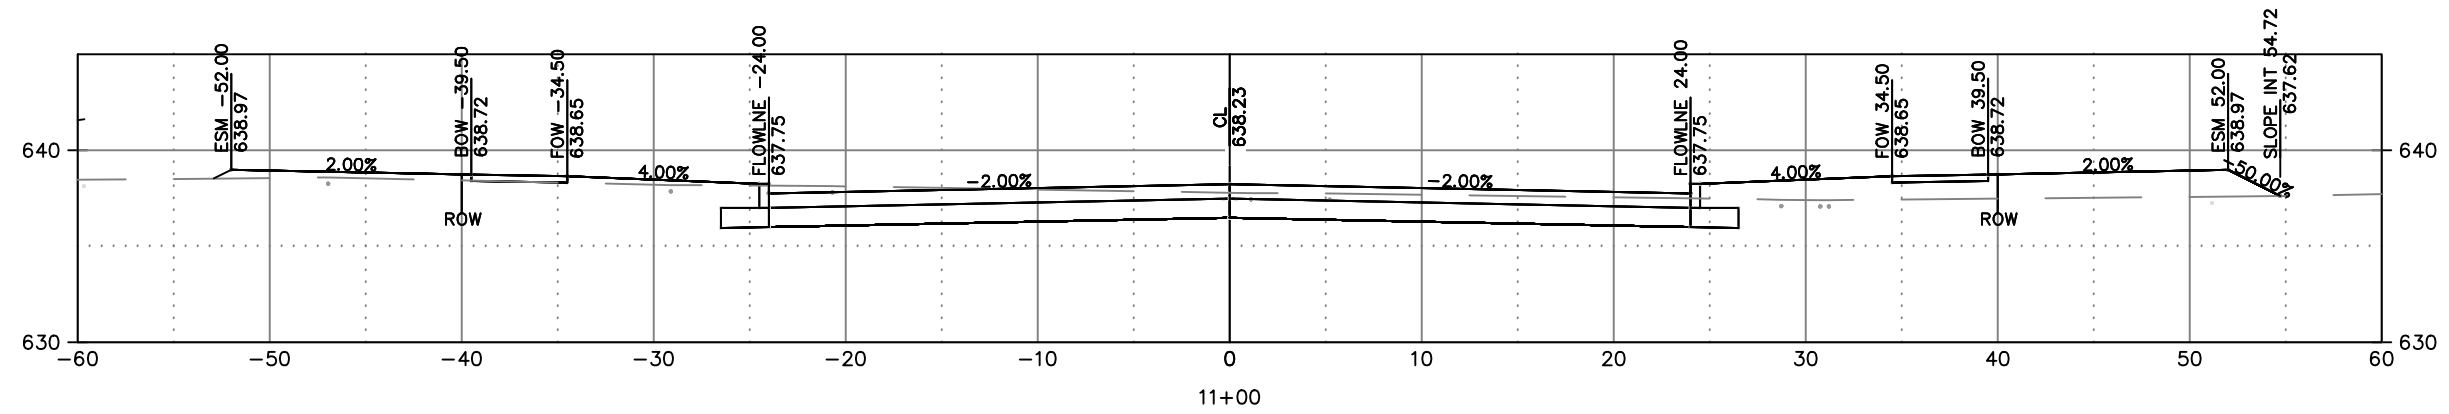

CITY OF DE PERE

ENGINEERING DIVISION 925 S. SIXTH ST DE PERE WI 54115
OFFICE: 920-339-4061 EMAIL: DPPUBWRKS@DEPEREWI.GOV

AMERICAN BOULEVARD CROSS SECTIONS

NAME: AMERICAN BOULEVARD
UTILITY EXTENSION






PROJECT #	25-04
-----------	-------

	BY	DATE
SURVEYED	MJT	04-2024
DRAWN	KAD	12-2025
DESIGNED	EPR	10-2024
CHECKED	EPR	12-2025

REVISIONS / ISSUES			
NO.	DATE	BY	REMARKS
4			
5			
4			
5			

AGE
NO.
305

X:\ENG\Projects\City Projects\Project 25-04 American_Boulevard_Utility_Extension\1200-CAD\American_Corridor_Pond Add.dwg

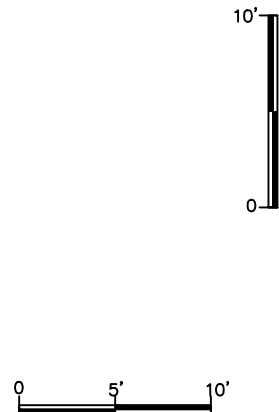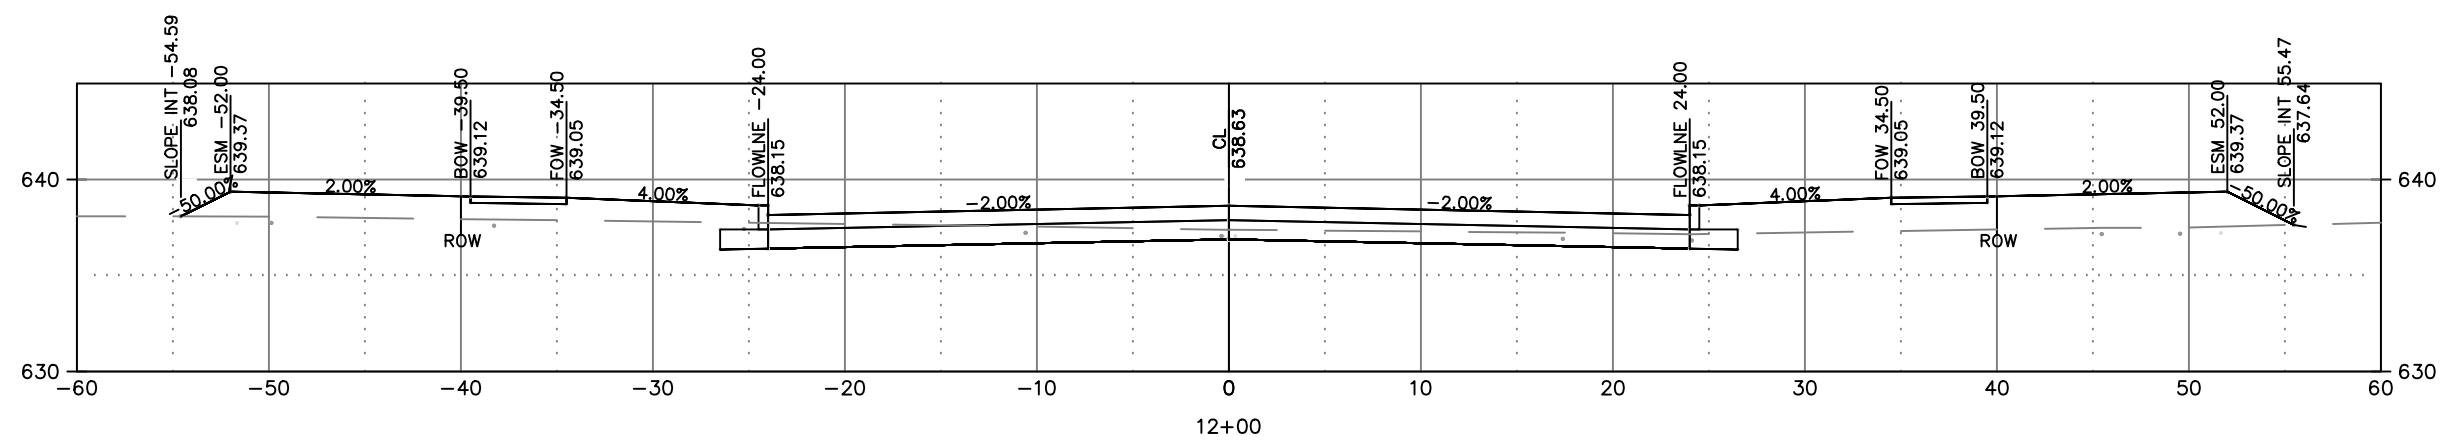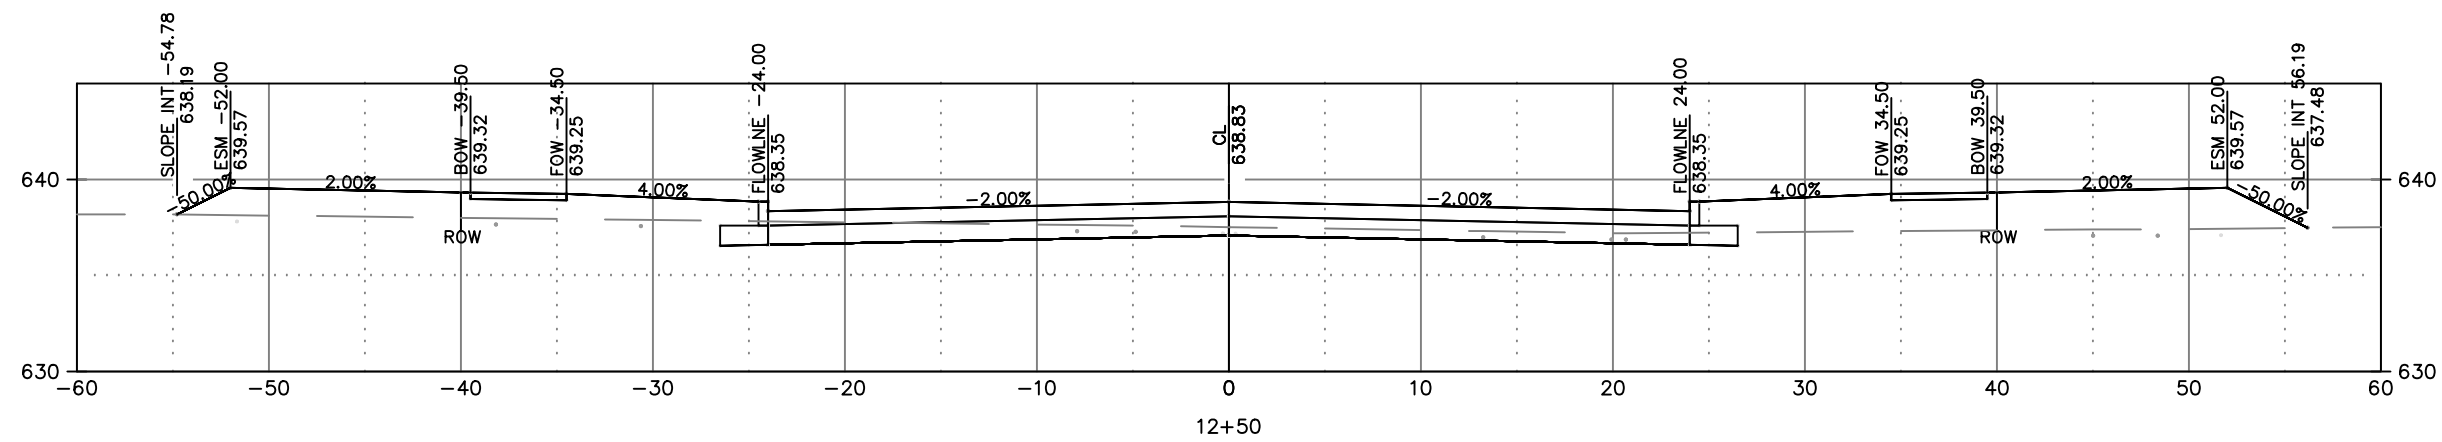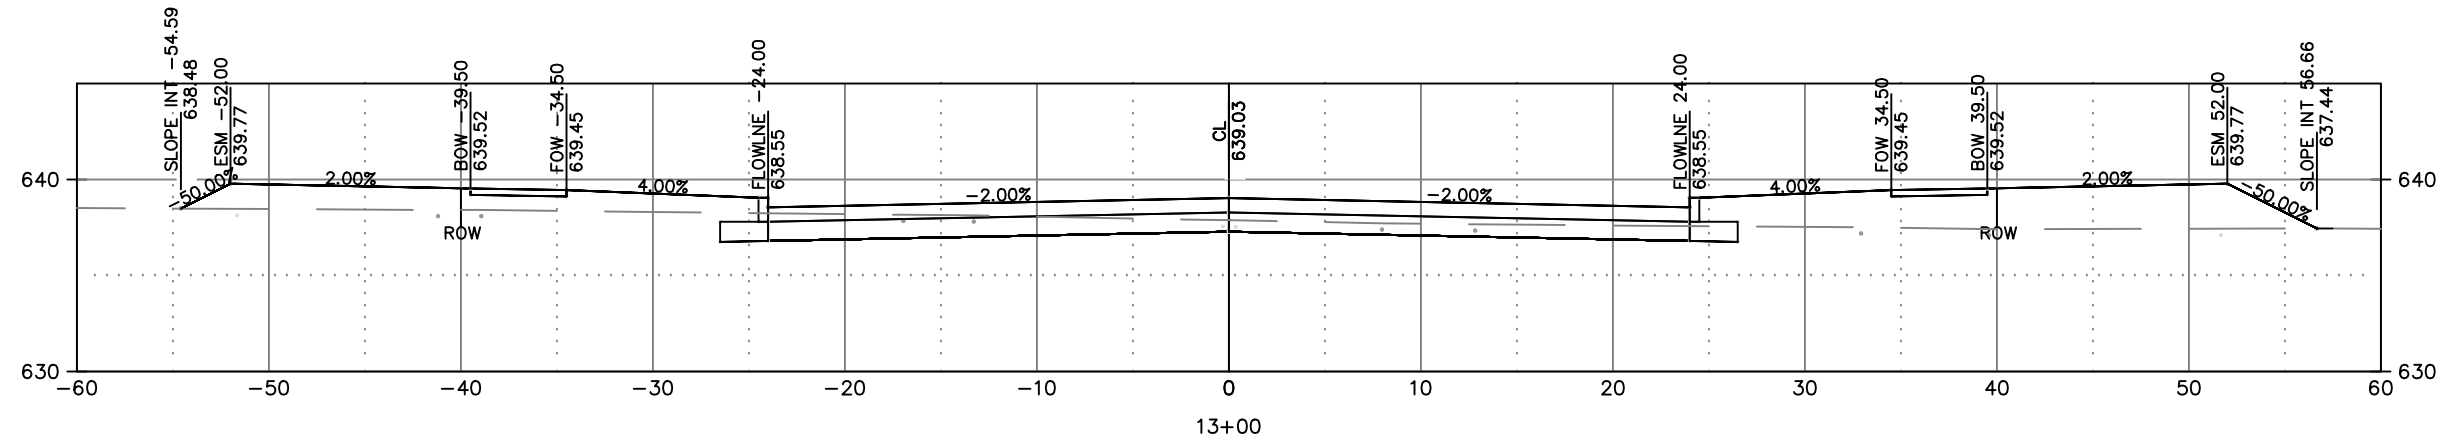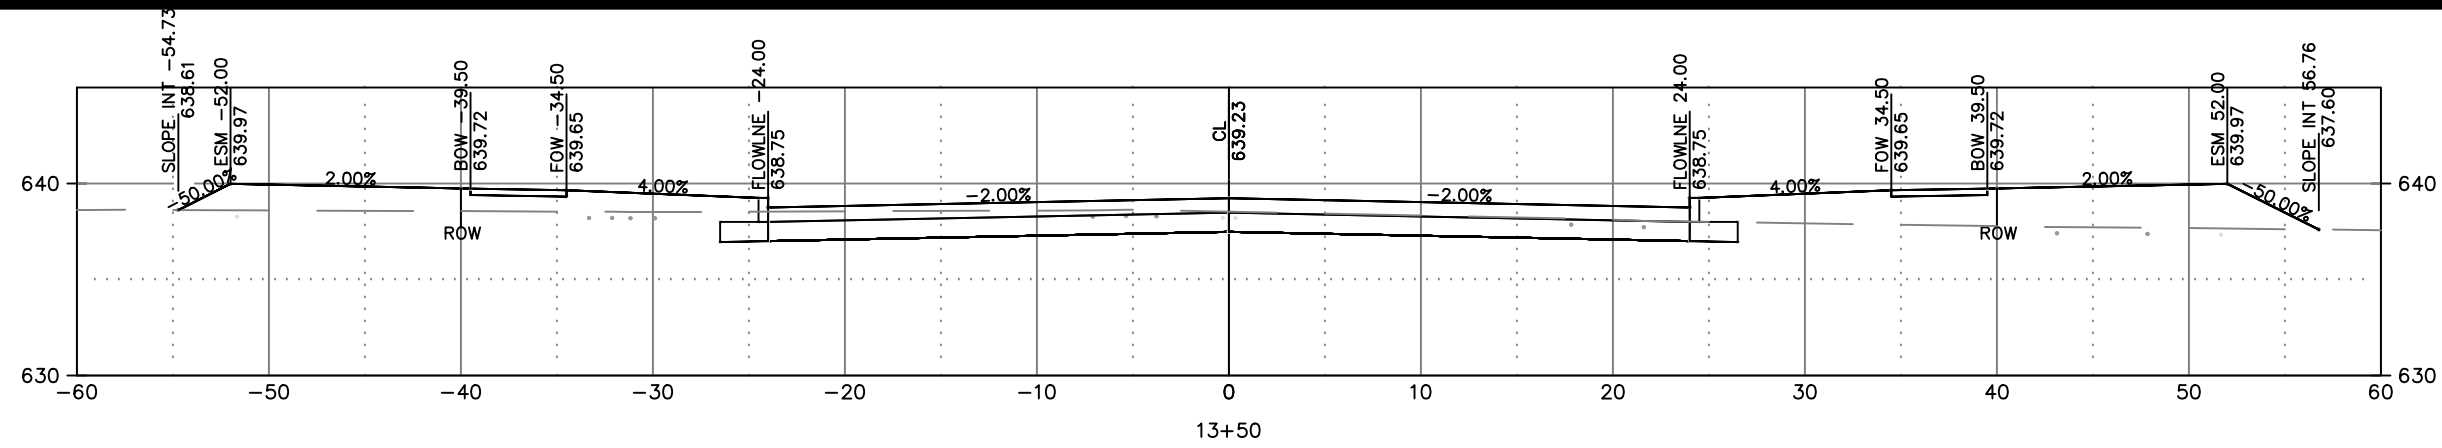

CITY OF DE PERE
ENGINEERING DIVISION 925 S. SIXTH ST DE PERE WI 54115
OFFICE: 920-339-4061 EMAIL: DPPUBWRKS@DEPEREWI.GOV





**AMERICAN BOULEVARD
CROSS SECTIONS**

NAME: AMERICAN BOULEVARD
UTILITY EXTENSION
PROJECT # 25-04

NO.	DATE	BY	REMARKS

NO.	DATE	BY	REMARKS

PAGE NO.
C306

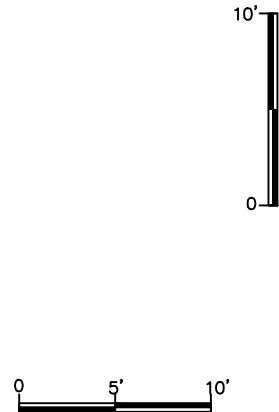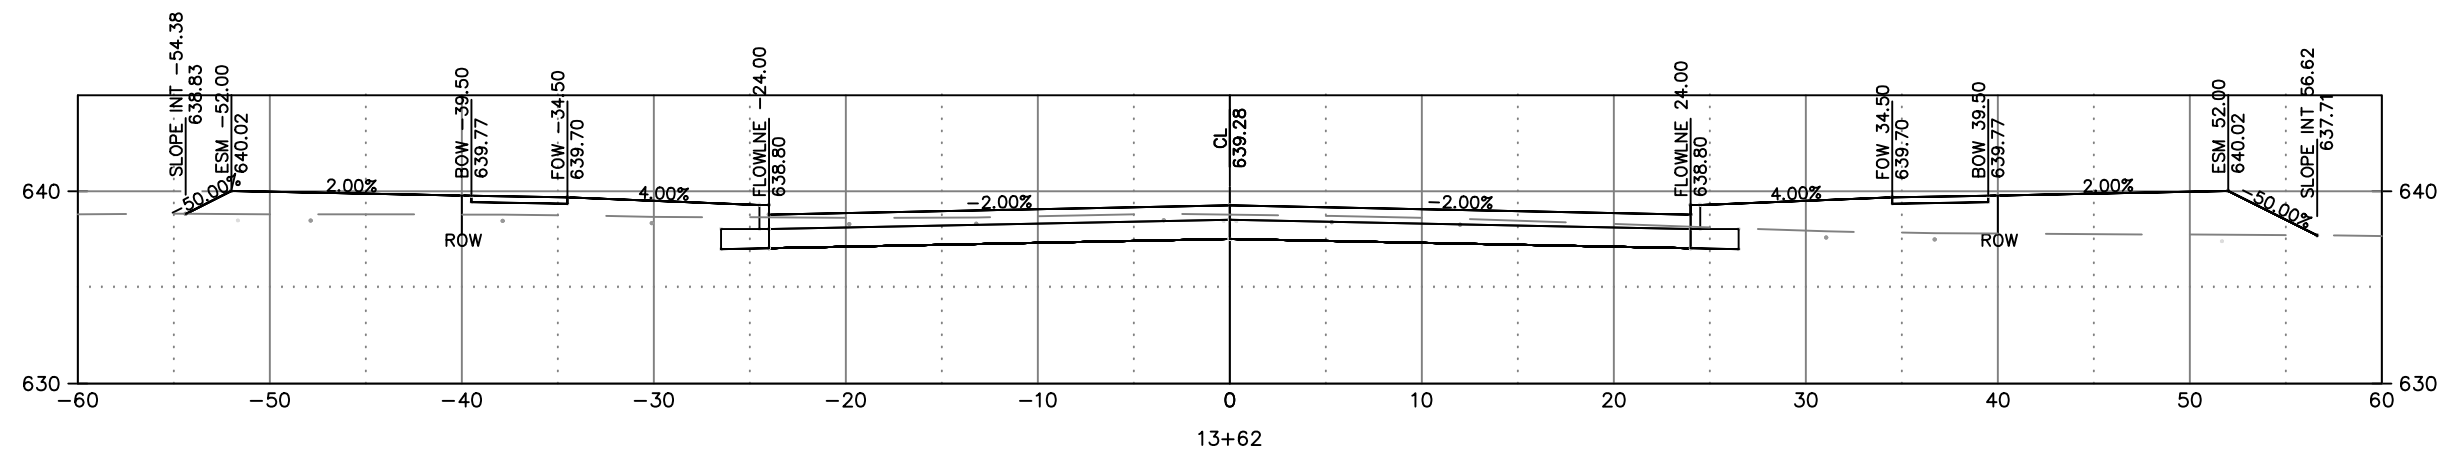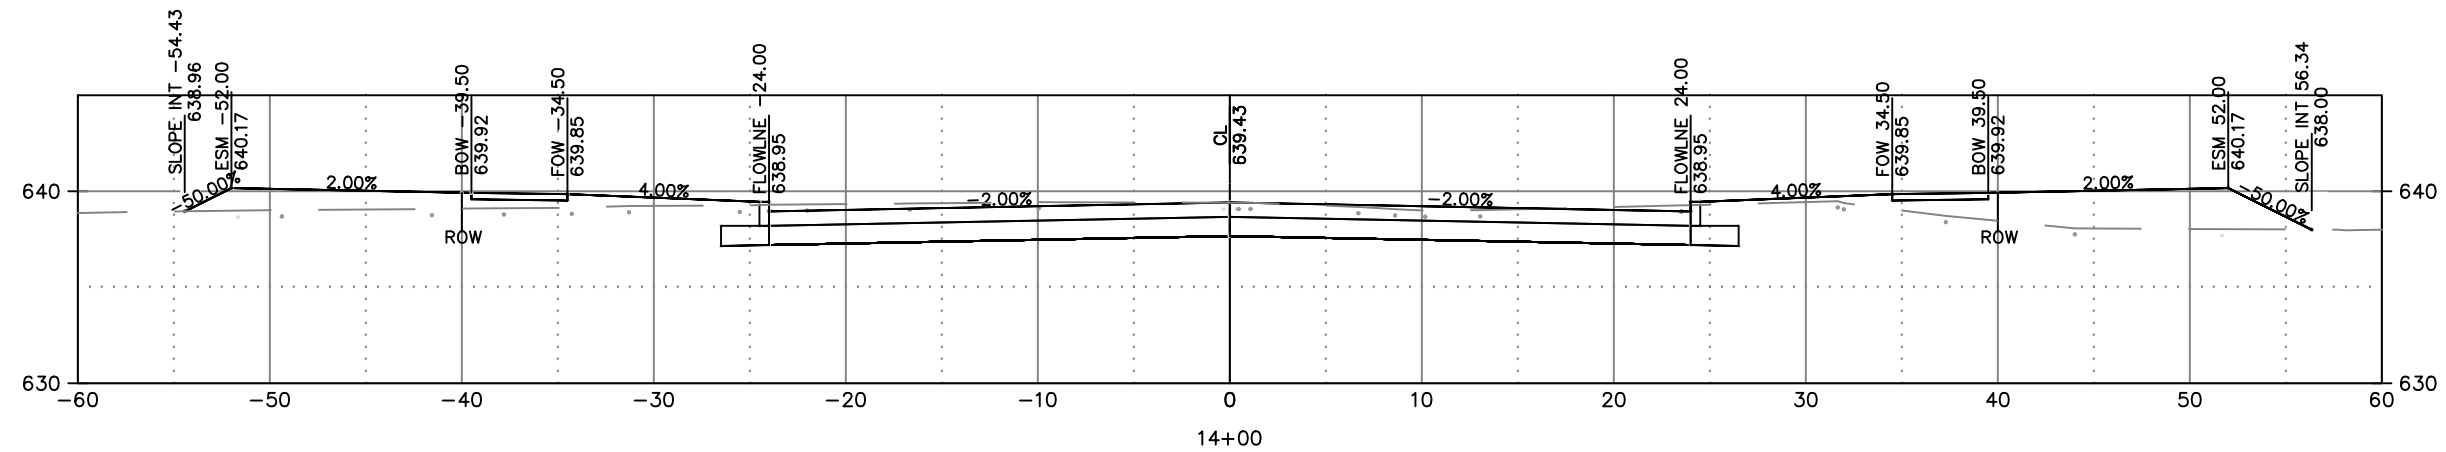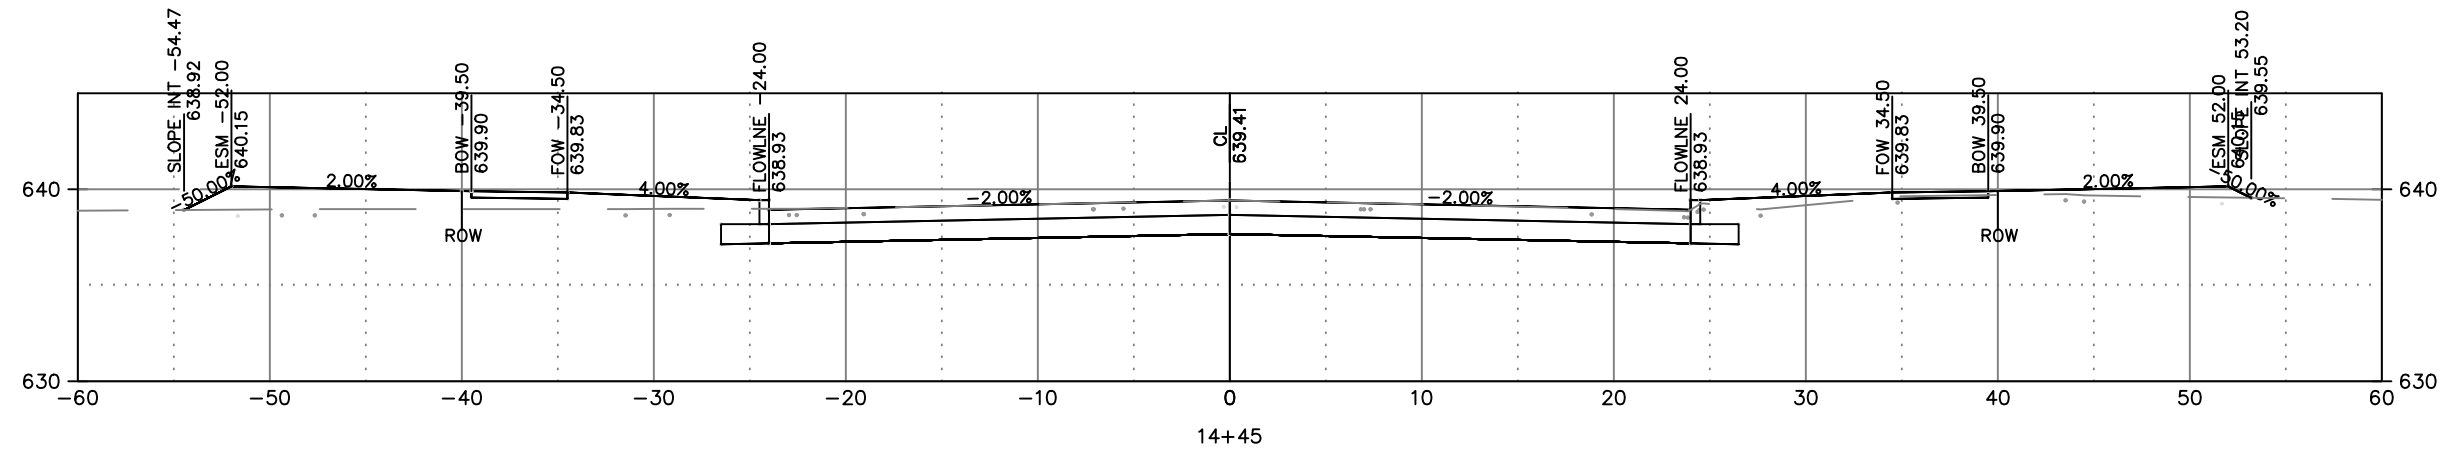

CITY OF DE PERE
ENGINEERING DIVISION 925 S. SIXTH ST DE PERE WI 54115
OFFICE: 920-339-4061 EMAIL: DPPUBWRKS@DEPEREWI.GOV

**AMERICAN BOULEVARD
CROSS SECTIONS**

NAME: AMERICAN BOULEVARD
UTILITY EXTENSION
PROJECT # 25-04

BY	DATE
SURVEYED	MJT 04-2024
DRAWN	KAD 12-2025
DESIGNED	EPR 10-2024
CHECKED	EPR 12-2025

REVISIONS / ISSUES			
NO.	DATE	BY	REMARKS

TOPSOIL STRIPPING (BASED ON 4" DEPTH)			
STATION	AREA	VOLUME	CUMULATIVE VOLUME *
2+50.00	0.00	0.00	0.00 CY
2+90.00	37.08	27.46	27.46 CY
3+00.00	37.08	13.73	41.19 CY
3+50.00	37.07	68.66	109.85 CY
3+65.91	36.90	21.80	131.65 CY
4+00.00	34.41	45.01	176.67 CY
4+50.00	34.41	63.72	240.39 CY
5+00.00	34.41	63.72	304.11 CY
5+50.00	34.41	63.72	367.83 CY
6+00.00	34.41	63.72	431.56 CY
6+50.00	35.57	64.80	496.36 CY
6+79.63	36.91	39.77	536.12 CY
7+00.00	36.91	27.73	563.85 CY
7+25.00	36.91	34.03	597.88 CY
7+50.00	36.91	34.03	631.91 CY
7+75.00	36.92	34.03	665.94 CY
8+00.00	36.91	34.03	699.97 CY
8+15.51	36.91	21.20	721.18 CY
8+25.00	36.91	12.97	734.15 CY
8+50.00	36.91	34.03	768.17 CY
8+75.00	36.91	34.03	802.20 CY
9+00.00	36.91	34.03	836.23 CY
9+25.00	36.91	34.03	870.26 CY
9+50.00	36.88	34.02	904.28 CY
9+51.40	36.93	1.91	906.19 CY
9+75.00	36.91	32.47	938.66 CY
10+00.00	36.91	34.38	973.04 CY
10+25.00	36.91	34.38	1007.42 CY
10+50.00	36.91	34.38	1041.80 CY
10+75.00	36.89	34.38	1076.18 CY
11+00.00	35.66	33.75	1109.92 CY
11+25.00	34.77	32.67	1142.59 CY
11+50.00	34.41	32.04	1174.63 CY
11+56.46	34.41	8.23	1182.86 CY
11+75.00	34.41	23.63	1206.49 CY
12+00.00	34.48	31.89	1238.38 CY
12+25.00	34.45	31.91	1270.29 CY
12+50.00	34.41	31.88	1302.16 CY
12+75.00	34.41	31.86	1334.02 CY
13+00.00	34.41	31.86	1365.88 CY
13+25.00	34.41	31.86	1397.75 CY
13+50.00	34.41	31.86	1429.61 CY
13+61.52	34.41	14.69	1444.30 CY
14+00.00	34.41	49.04	1493.33 CY
14+45.42	34.39	57.87	1551.20 CY



TOTAL VOLUME TABLE							
STATION	FILL AREA	CUT AREA	FILL VOLUME	CUT VOLUME	CUMULATIVE FILLI VOL	CUMULATIVE CUT VOL *	
2+50.00	9.71	0.00	0.00	0.00	0.00 CY	0.00 CY	
2+90.00	39.23	92.83	36.26	68.76	36.26 CY	68.76 CY	
3+00.00	31.56	91.92	13.11	34.21	49.36 CY	102.98 CY	
3+50.00	54.87	58.59	80.02	139.36	129.39 CY	242.33 CY	
3+65.91	116.63	51.19	50.54	32.35	179.93 CY	274.69 CY	
4+00.00	128.53	44.11	154.75	60.16	334.68 CY	334.85 CY	
4+50.00	187.07	34.42	292.22	72.72	626.90 CY	407.57 CY	
5+00.00	242.12	34.41	397.39	63.73	1024.29 CY	471.30 CY	
5+50.00	193.52	34.41	403.37	63.72	1427.66 CY	535.02 CY	
6+00.00	90.65	71.05	263.12	97.65	1690.79 CY	632.67 CY	
6+50.00	228.26	35.57	295.29	98.72	1986.07 CY	731.39 CY	
6+79.63	209.96	36.91	240.44	39.77	2226.51 CY	771.16 CY	
7+00.00	173.83	36.91	145.32	27.73	2371.83 CY	798.89 CY	
7+25.00	142.86	37.84	147.15	34.47	2518.98 CY	833.36 CY	
7+50.00	114.45	38.71	119.05	35.32	2638.03 CY	868.68 CY	
7+75.00	101.74	38.46	99.78	35.62	2737.81 CY	904.30 CY	
8+00.00	94.01	39.76	90.66	36.06	2828.48 CY	940.35 CY	
8+15.51	94.24	42.21	54.08	23.55	2882.56 CY	963.90 CY	
8+25.00	90.34	43.08	32.43	14.98	2914.98 CY	978.89 CY	
8+50.00	95.83	47.61	87.04	41.73	3002.03 CY	1020.62 CY	
8+75.00	93.24	66.36	88.59	52.50	3090.61 CY	1073.12 CY	
9+00.00	75.56	89.50	78.96	71.93	3169.57 CY	1145.05 CY	
9+25.00	60.07	97.14	62.89	86.28	3232.46 CY	1231.33 CY	
9+50.00	55.53	92.79	53.03	87.88	3285.49 CY	1319.22 CY	
9+51.40	55.51	92.49	2.87	4.79	3288.36 CY	1324.01 CY	
9+75.00	51.51	90.84	47.35	80.22	3335.72 CY	1404.22 CY	
10+00.00	44.45	107.76	44.43	92.12	3380.14 CY	1496.34 CY	
10+25.00	30.86	125.18	34.35	108.09	3414.49 CY	1604.44 CY	
10+50.00	24.78	134.06	24.99	120.37	3439.48 CY	1724.80 CY	
10+75.00	27.24	118.50	23.18	117.32	3462.67 CY	1842.12 CY	
11+00.00	37.90	102.82	29.00	102.83	3491.67 CY	1944.95 CY	
11+25.00	39.58	110.91	34.12	99.76	3525.79 CY	2044.71 CY	
11+50.00	45.41	117.58	37.04	107.61	3562.83 CY	2152.32 CY	
11+56.46	45.26	114.94	10.85	27.81	3573.68 CY	2180.13 CY	
11+75.00	69.62	66.50	38.12	63.26	3611.80 CY	2243.40 CY	
12+00.00	75.33	60.13	66.13	58.83	3677.92 CY	2302.22 CY	
12+25.00	83.32	53.10	72.65	52.60	3750.57 CY	2354.82 CY	
12+50.00	86.45	53.80	77.69	49.68	3828.26 CY	2404.50 CY	
12+75.00	86.77	57.73	78.96	51.87	3907.22 CY	2456.37 CY	
13+00.00	84.40	63.12	77.77	56.20	3984.98 CY	2512.56 CY	
13+25.00	81.15	73.06	75.18	63.26	4060.16 CY	2575.83 CY	
13+50.00	82.31	80.18	74.33	71.13	4134.49 CY	2646.96 CY	
13+61.52	77.24	87.51	34.04	35.78	4168.54 CY	2682.74 CY	
14+00.00	35.07	115.77	80.03	144.85	4248.56 CY	2827.59 CY	
14+45.42	8.35	110.62	36.52	190.42	4285.09 CY	3018.01 CY	

CRUSHED AGGREGATE BASE COURSE			
STATION	AREA	VOLUME	CUMULATIVE VOLUME
2+50.00	68.35	0.00	0.00 CY
2+90.00	106.56	129.56	129.56 CY
3+00.00	95.95	37.50	167.06 CY
3+50.00	63.17	147.33	314.40 CY
3+65.91	52.98	34.23	348.63 CY
4+00.00	53.13	66.98	415.60 CY
4+50.00	53.13	98.38	513.98 CY
5+00.00	53.13	98.38	612.37 CY
5+50.00	53.13	98.38	710.75 CY
6+00.00	53.13	98.38	809.13 CY
6+50.00	53.13	98.38	907.51 CY
6+79.63	53.13	58.30	965.81 CY
7+00.00	53.13	40.08	1005.90 CY
7+25.00	53.13	49.19	1055.09 CY
7+50.00	53.13	49.19	1104.28 CY
7+75.00	53.13	49.19	1153.47 CY
8+00.00	53.13	49.19	1202.66 CY
8+15.51	53.13	30.52	1233.19 CY
8+25.00	53.13	18.67	1251.85 CY
8+50.00	53.13	49.19	1301.04 CY
8+75.00	53.13	49.19	1350.24 CY
9+00.00	53.13	49.19	1399.43 CY
9+25.00	53.13	49.19	1448.62 CY
9+50.00	53.13	49.19	1497.81 CY
9+51.40	53.13	2.75	1500.56 CY
9+75.00	53.13	46.44	1547.00 CY
10+00.00	53.13	49.19	1596.19 CY
10+25.00	53.13	49.19	1645.38 CY
10+50.00	53.13	49.19	1694.57 CY
10+75.00	53.13	49.19	1743.77 CY
11+00.00	53.13	49.19	1792.96 CY
11+25.00	59.21	52.13	1845.08 CY
11+50.00	70.53	60.59	1905.67 CY
11+56.46	70.74	16.90	1922.57 CY
11+75.00	53.13	42.84	1965.41 CY
12+00.00	53.13	49.19	2014.60 CY
12+25.00	53.13	49.19	2063.79 CY
12+50.00	53.13	49.19	2112.98 CY
12+75.00	53.13	49.19	2162.18 CY
13+00.00	53.13	49.19	2211.37 CY
13+25.00	53.13	49.19	2260.56 CY
13+50.00	53.13	49.19	2309.75 CY
13+61.52	53.13	22.67	2332.42 CY
14+00.00	53.13	75.71	2408.13 CY
14+45.42	53.13	89.37	2497.50 CY

UNCLASSIFIED EXCAVATION BID ITEM
3018.01 CY
-1551.20 CY
1466.81 CY

*-TOPSOIL STRIPPING CUMULATIVE
VOLUME INCLUDED IN TOTAL
CUMULATIVE CUT VOLUME.
*-BID ITEM FOR UNCLASSIFIED
EXCAVATION IS TOTAL CUMULATIVE
CUT VOLUME MINUS TOPSOIL
STRIPPING CUMULATIVE VOLUME.



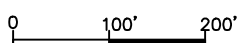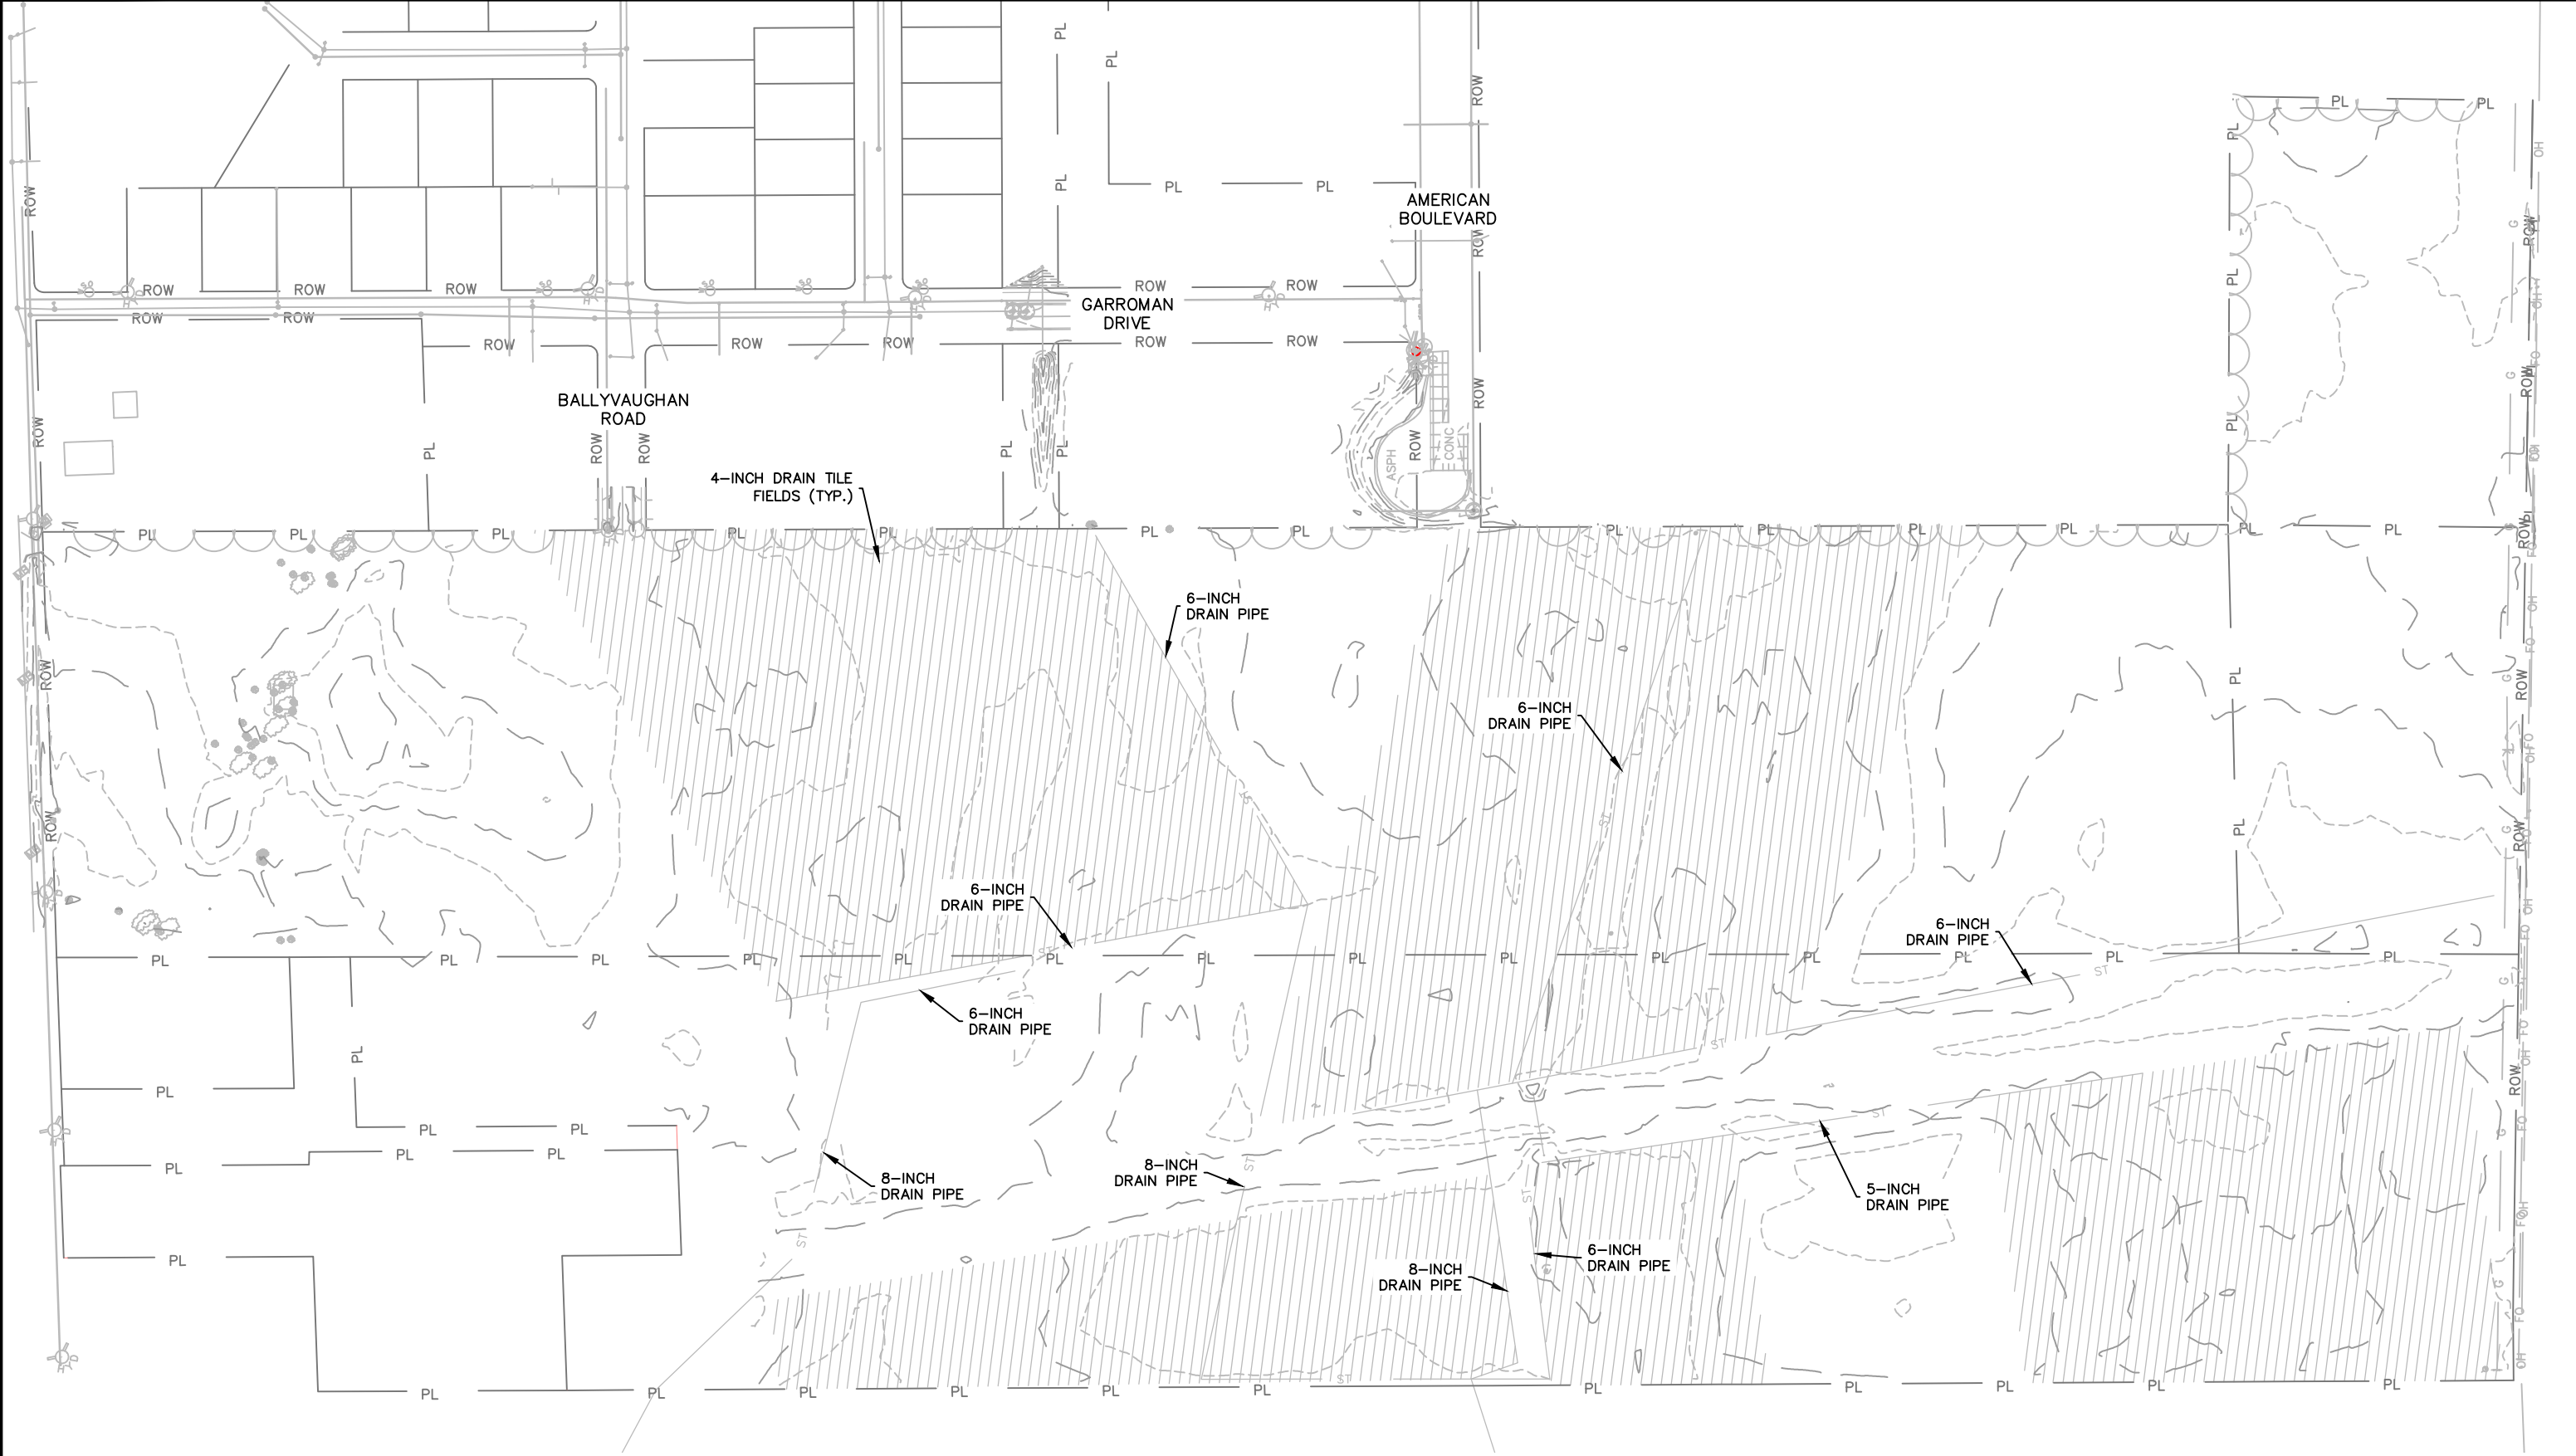


CITY OF DE PERE
ENGINEERING DIVISION 925 S. SIXTH ST DE PERE WI 54115
OFFICE: 920-339-4061 EMAIL: DPPUBWRKS@DEPEREWI.GOV

**AMERICAN BOULEVARD
EXISTING SITE CONDITIONS**


NAME: AMERICAN BOULEVARD UTILITY EXTENSION		BY		DATE		REVISIONS / ISSUES			
PROJECT	25-04	SURVEYED	MJT	09-2025	NO.	DATE	BY	REMARKS	
		DRAWN	MJT	09-2025					
		DESIGNED	MJT	09-2025					
		CHECKED	EPR	11-2025					

X:\ENG\Projects\City Projects\2025\Project 25-04 American Boulevard\Utility_Extension\1200-CAD\25-04 AMERICAN EXISTING CONDITIONS.dwg

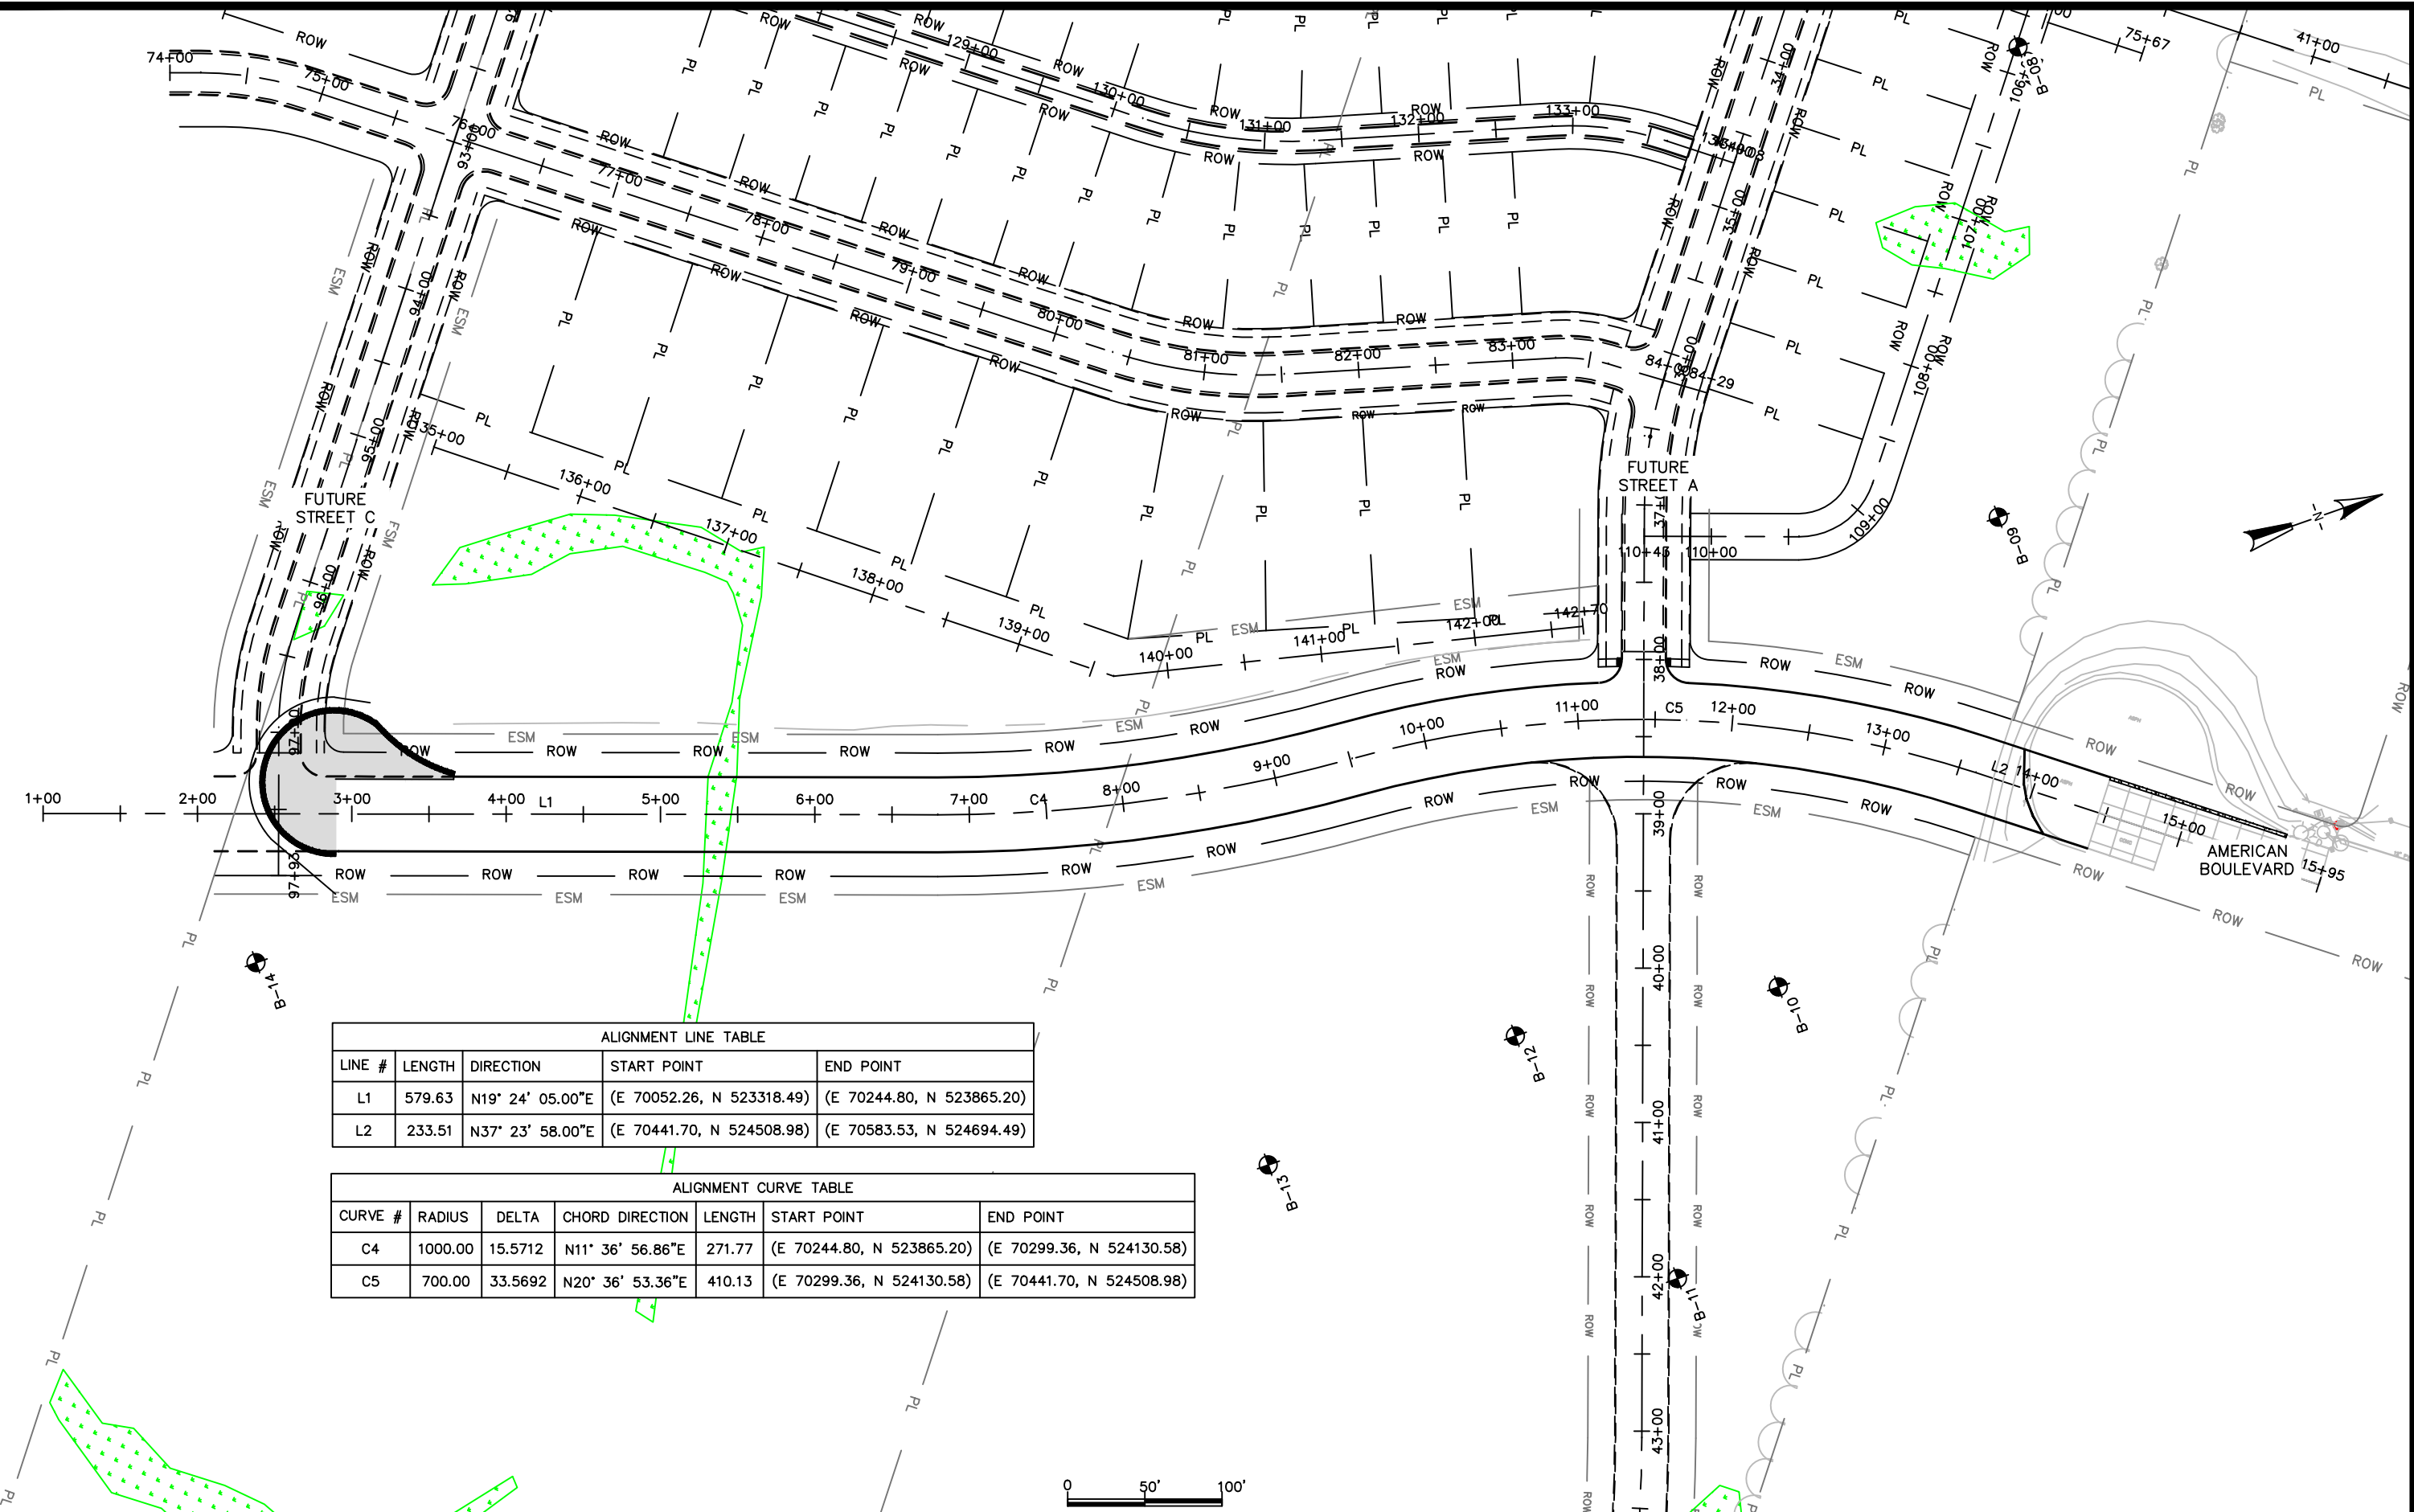

ALIGNMENT LINE TABLE				
LINE #	LENGTH	DIRECTION	START POINT	END POINT
L1	579.63	N19° 24' 05.00"E	(E 70052.26, N 523318.49)	(E 70244.80, N 523865.20)
L2	233.51	N37° 23' 58.00"E	(E 70441.70, N 524508.98)	(E 70583.53, N 524694.49)

ALIGNMENT CURVE TABLE						
CURVE #	RADIUS	DELTA	CHORD DIRECTION	LENGTH	START POINT	END POINT
C4	1000.00	15.5712	N11° 36' 56.86"E	271.77	(E 70244.80, N 523865.20)	(E 70299.36, N 524130.58)
C5	700.00	33.5692	N20° 36' 53.36"E	410.13	(E 70299.36, N 524130.58)	(E 70441.70, N 524508.98)

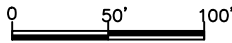


CITY OF DE PERE
ENGINEERING DIVISION 925 S. SIXTH ST DE PERE WI 54115
OFFICE: 920-339-4061 EMAIL: DPPUBWRKS@DEPEREWI.GOV

**AMERICAN BOULEVARD
ALIGNMENT**

NAME: AMERICAN BOULEVARD
UTILITY EXTENSION
PROJECT # 25-04

BY	DATE
SURVEYED	MJT 04-2024
DRAWN	KAD 12-2025
DESIGNED	EPR 06-2024
CHECKED	EPR 12-2025

REVISIONS / ISSUES			
NO.	DATE	BY	REMARKS

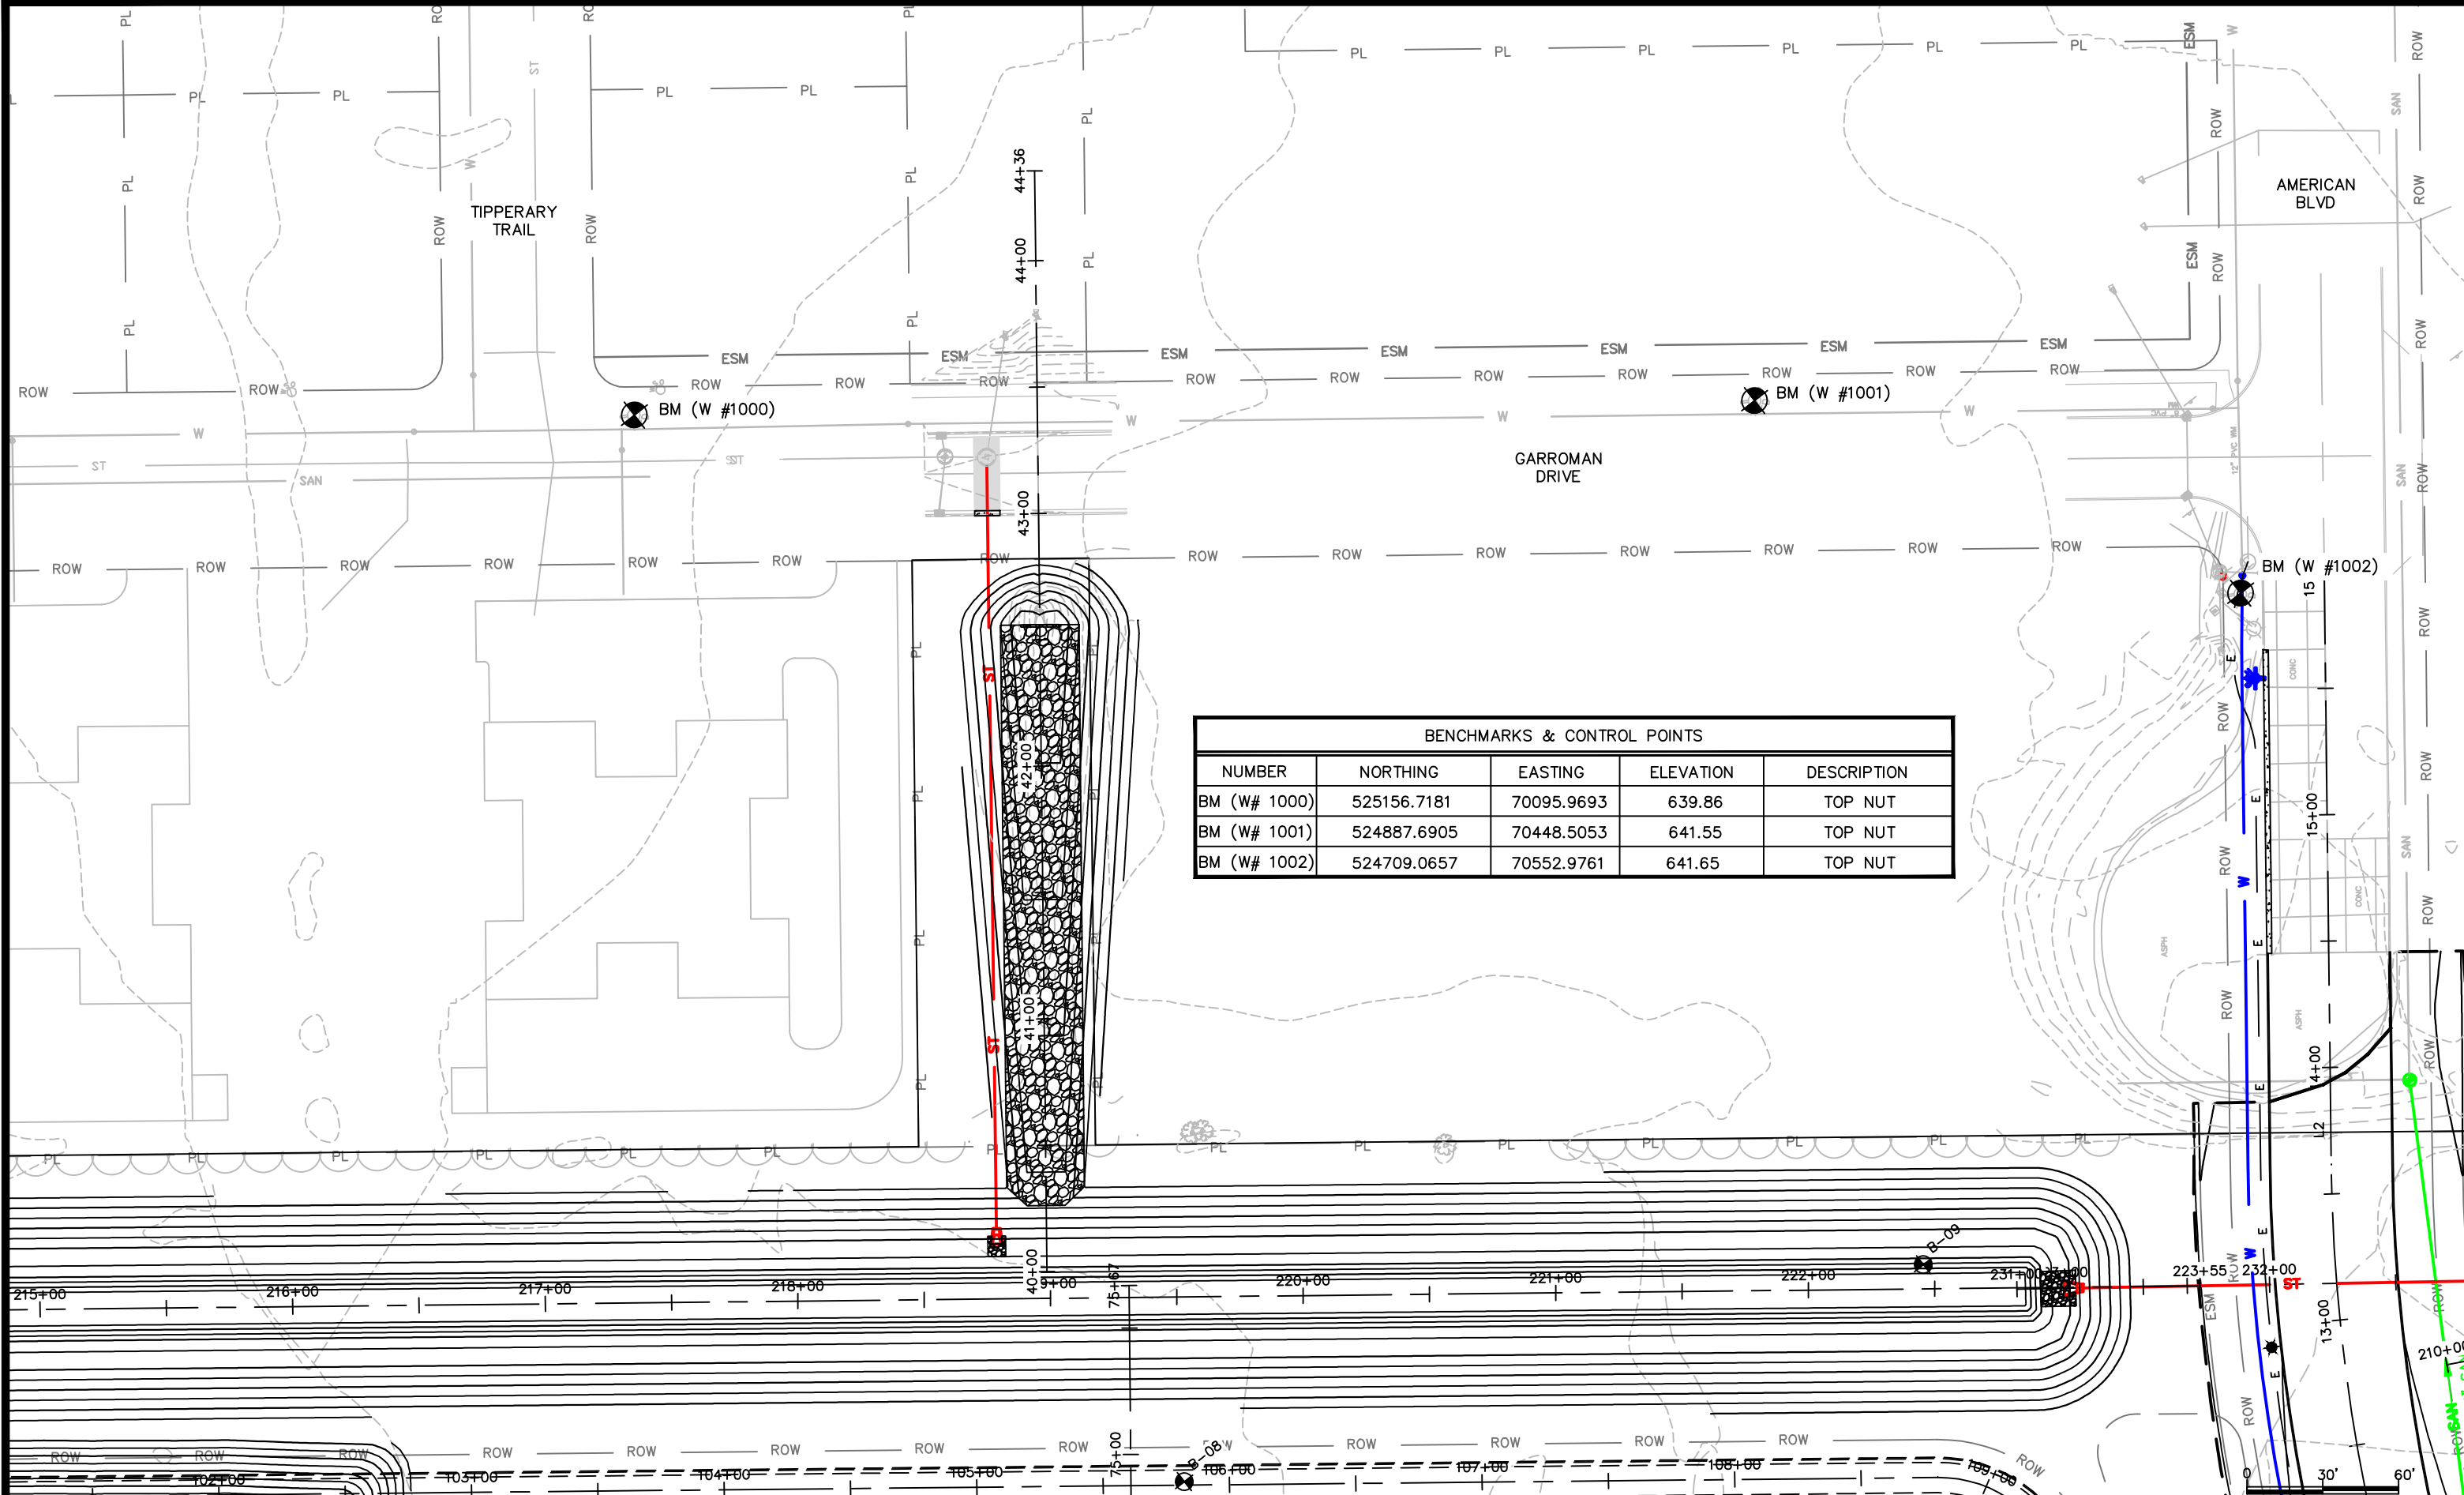

BENCHMARKS & CONTROL POINTS				
NUMBER	NORTHING	EASTING	ELEVATION	DESCRIPTION
BM (W# 1000)	525156.7181	70095.9693	639.86	TOP NUT
BM (W# 1001)	524887.6905	70448.5053	641.55	TOP NUT
BM (W# 1002)	524709.0657	70552.9761	641.65	TOP NUT



CITY OF DE PERE

ENGINEERING DIVISION 925 S. SIXTH ST DE PERE WI 54115
OFFICE: 920-339-4061 EMAIL: DPPUBWRKS@DEPEREWI.GOV


AMERICAN BOULEVARD
BENCHMARK PLAN

NAME: AMERICAN BOULEVARD
UTILITY EXTENSION
PROJECT 25-04

BY: SURVEYED
DRAWN: MJT
DESIGNED: EPR
CHECKED: EPR

DATE: 09-2025
DATE: 11-2025

REVISIONS / ISSUES			
NO.	DATE	BY	REMARKS

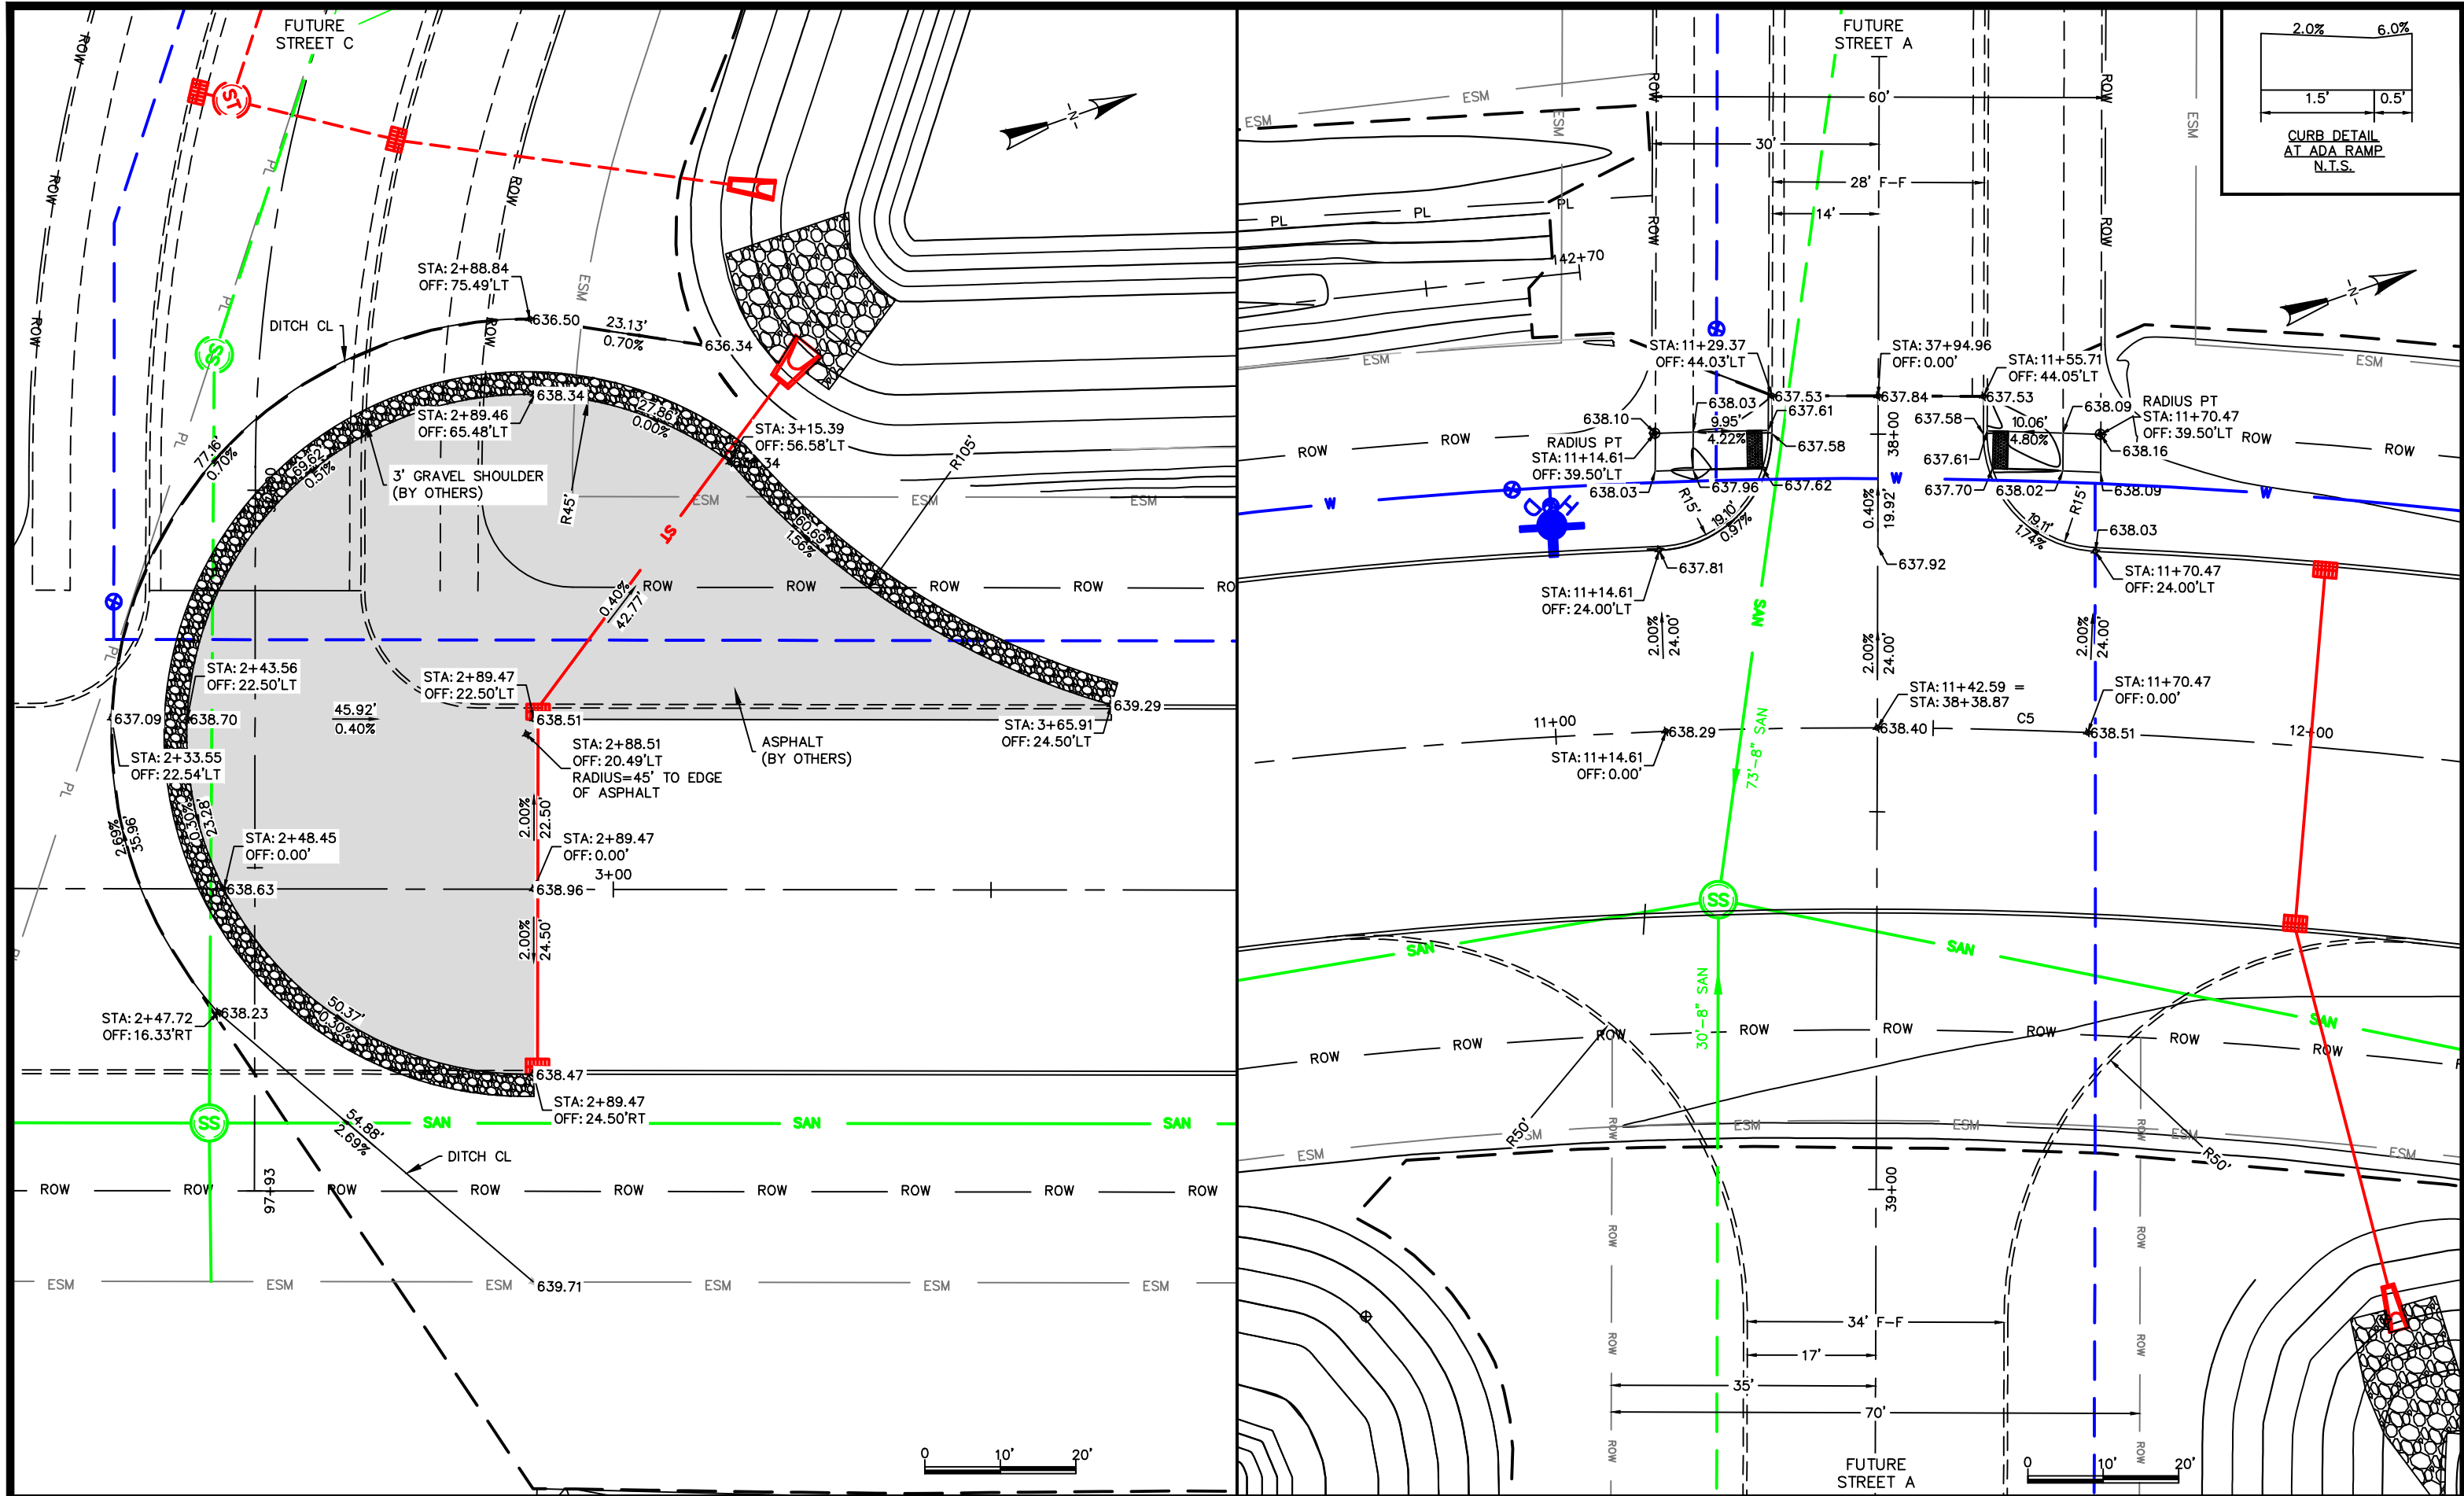

CITY OF DE PERE

ENGINEERING DIVISION 925 S. SIXTH ST DE PERE WI 54115
OFFICE: 920-339-4061 EMAIL: DPPUBWRKS@DEPEREWI.GOV

AMERICAN BOULEVARD INTERSECTION GRADES



NAME: AMERICAN BOULEVARD
UTILITY EXTENSION
PROJECT # 25-04

	BY	DATE
SURVEYED	MJT	04-2024
DRAWN	MJT	05-2024
DESIGNED	MJT	06-2024
CHECKED	EPR	09-2024

REVISIONS / ISSUES			
NO.	DATE	BY	REMARKS

PAGE NO.
C404

X:\ENG\Projects\City Projects\2025\Project 25-04 American_Boulevard_Utility_Extension\1200-CAD\American_P&P_Pond Add.dwg

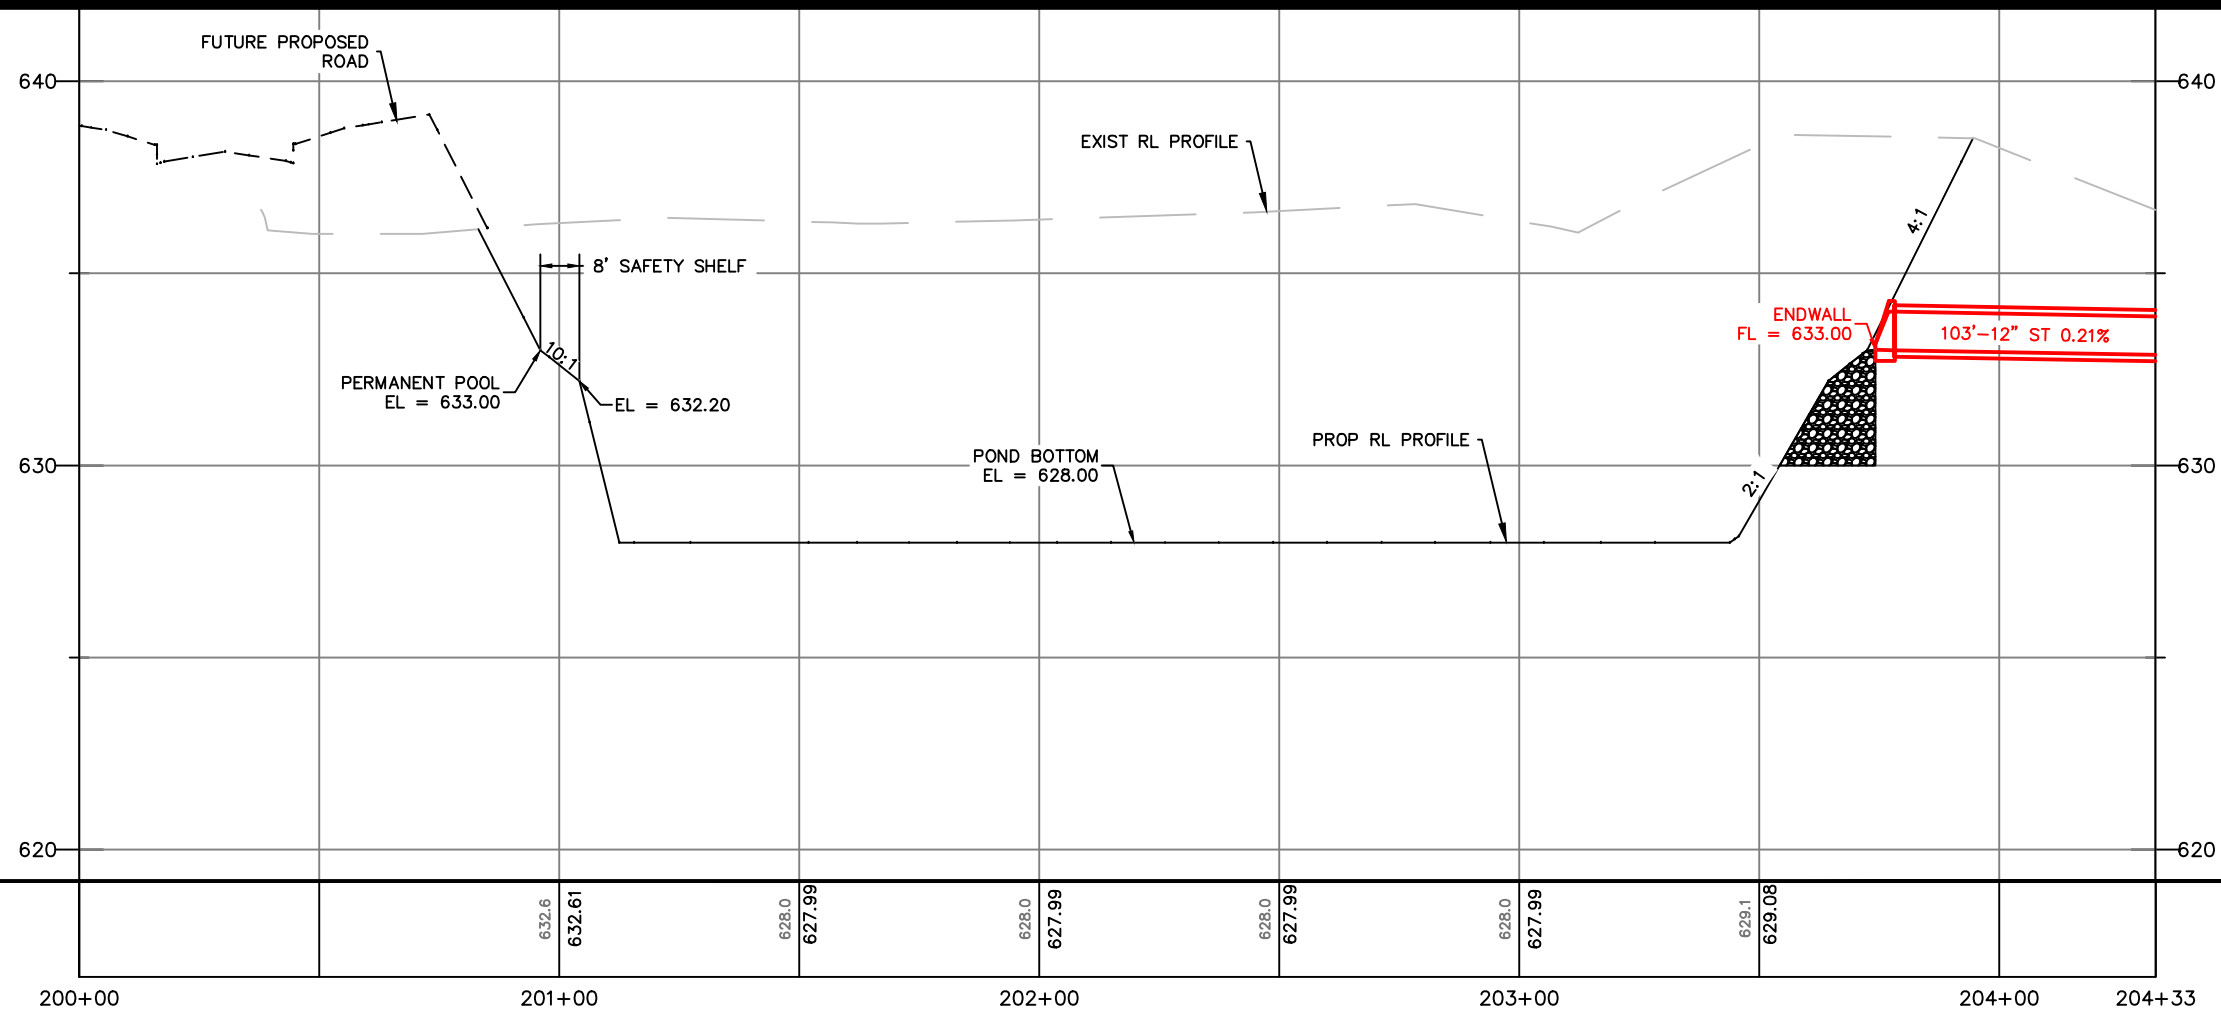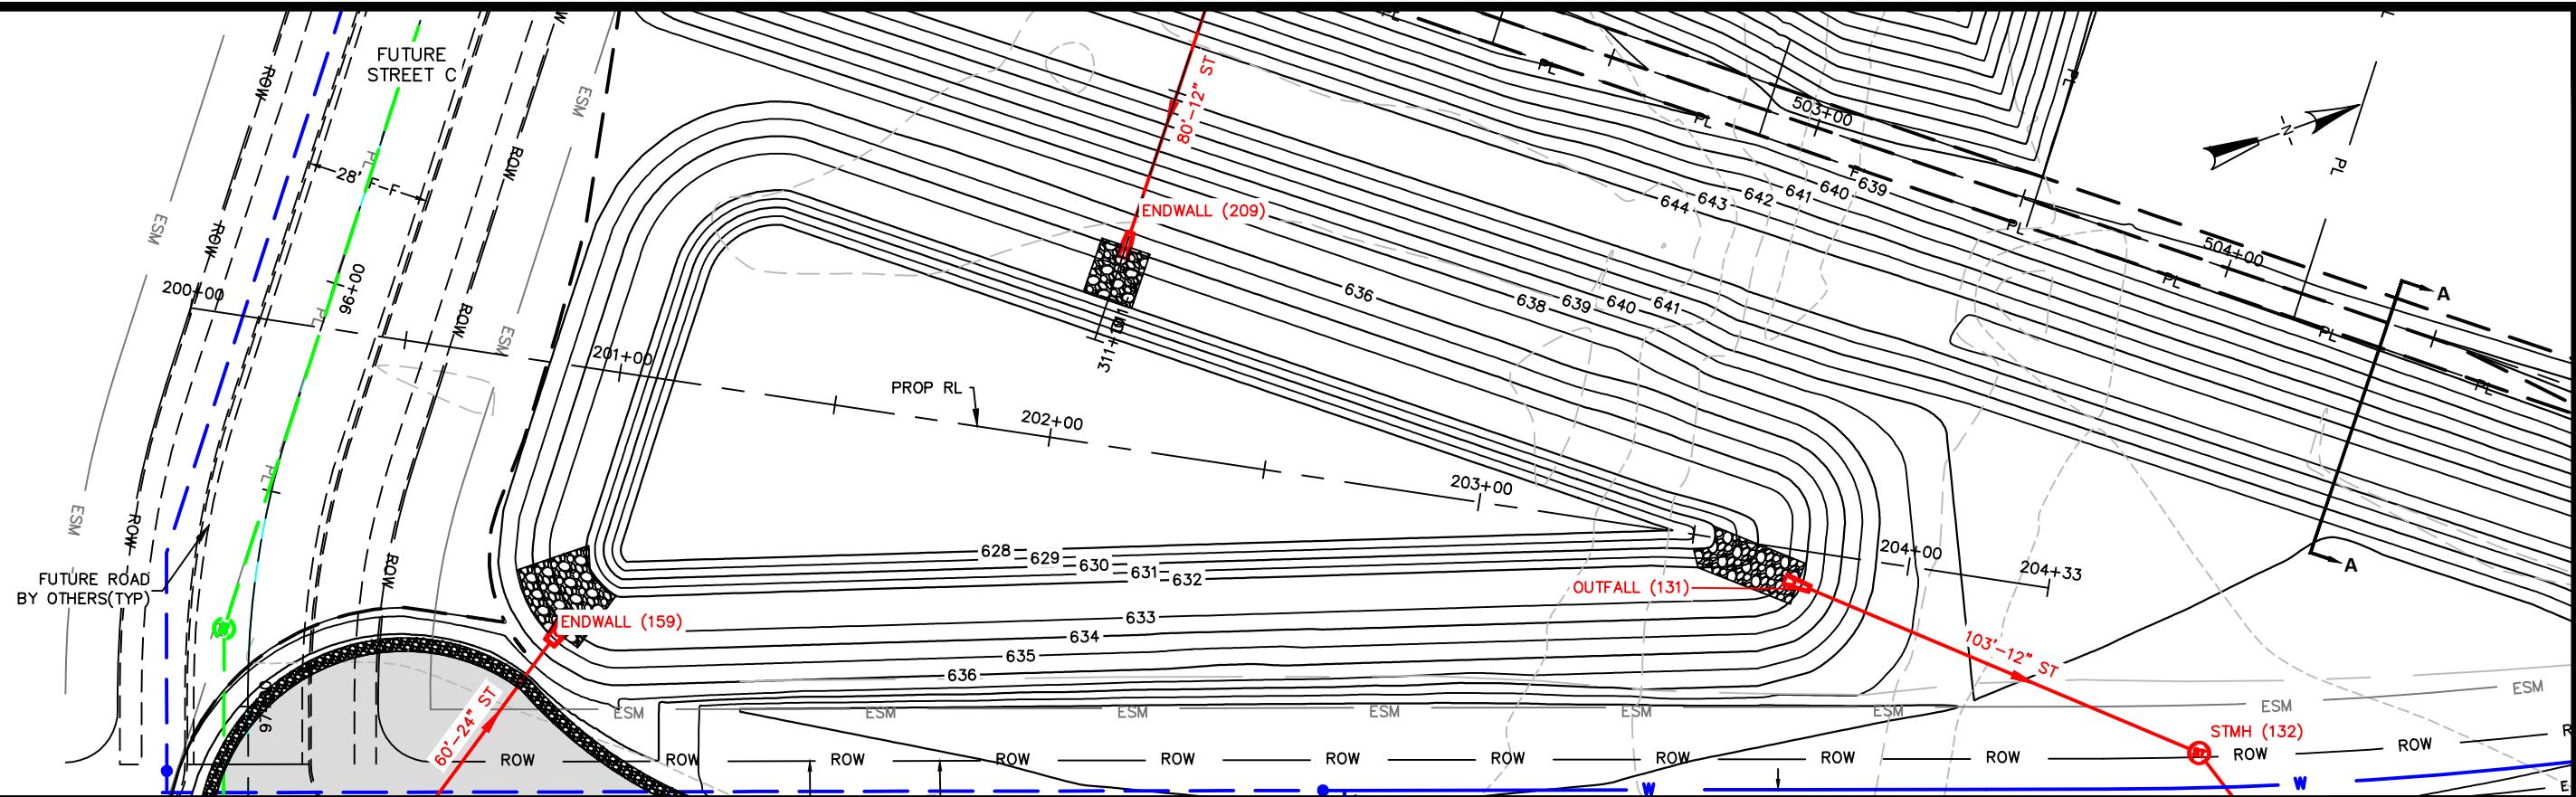

CITY OF DE PERE

ENGINEERING DIVISION 925 S. SIXTH ST DE PERE WI 54115
OFFICE: 920-339-4061 EMAIL: DPPUBWRKS@DEPEREWI.GOV

AMERICAN BOULEVARD STORM WATER POND PLAN AND PROFILE




NAME: AMERICAN BOULEVARD
UTILITY EXTENSION
PROJECT # 25-04

	BY	DATE
SURVEYED	MJT	04-2024
DRAWN	MJT	05-2024
DESIGNED	MJT	06-2024
CHECKED	EPR	09-2024

REVISIONS / ISSUES			
NO.	DATE	BY	REMARKS

PAGE
NO.
C405

X:\Projects\City Projects\2025\American Boulevard\Utility_Extension\1200-CAD\American_P&P_Pond_Add.dwg

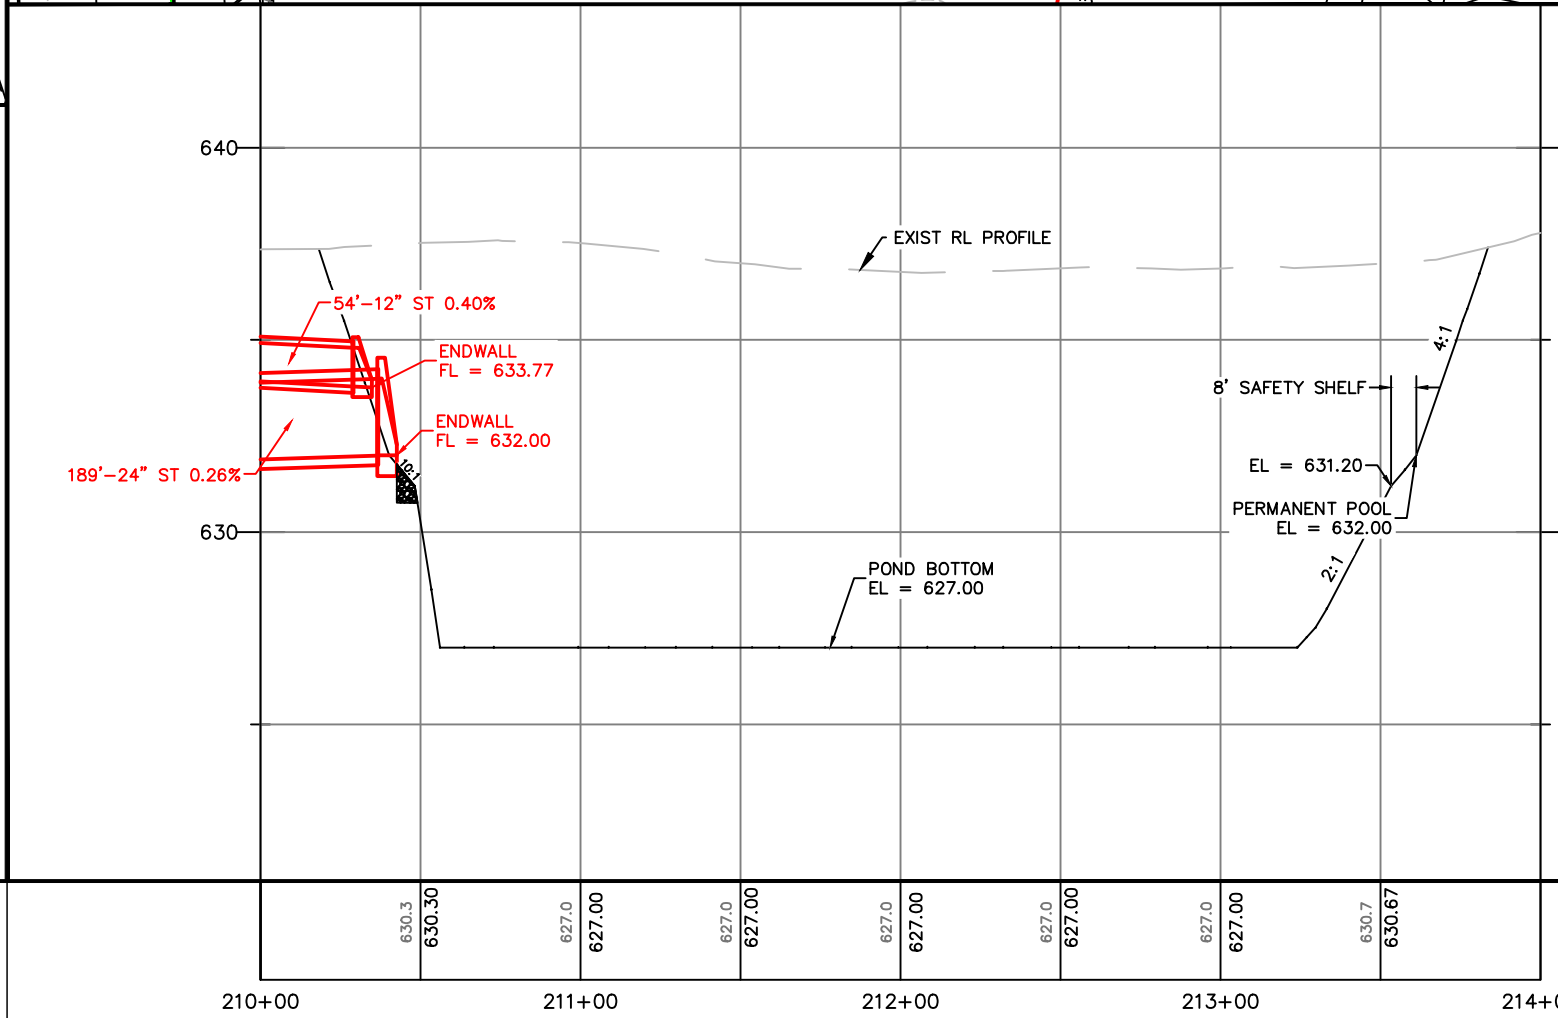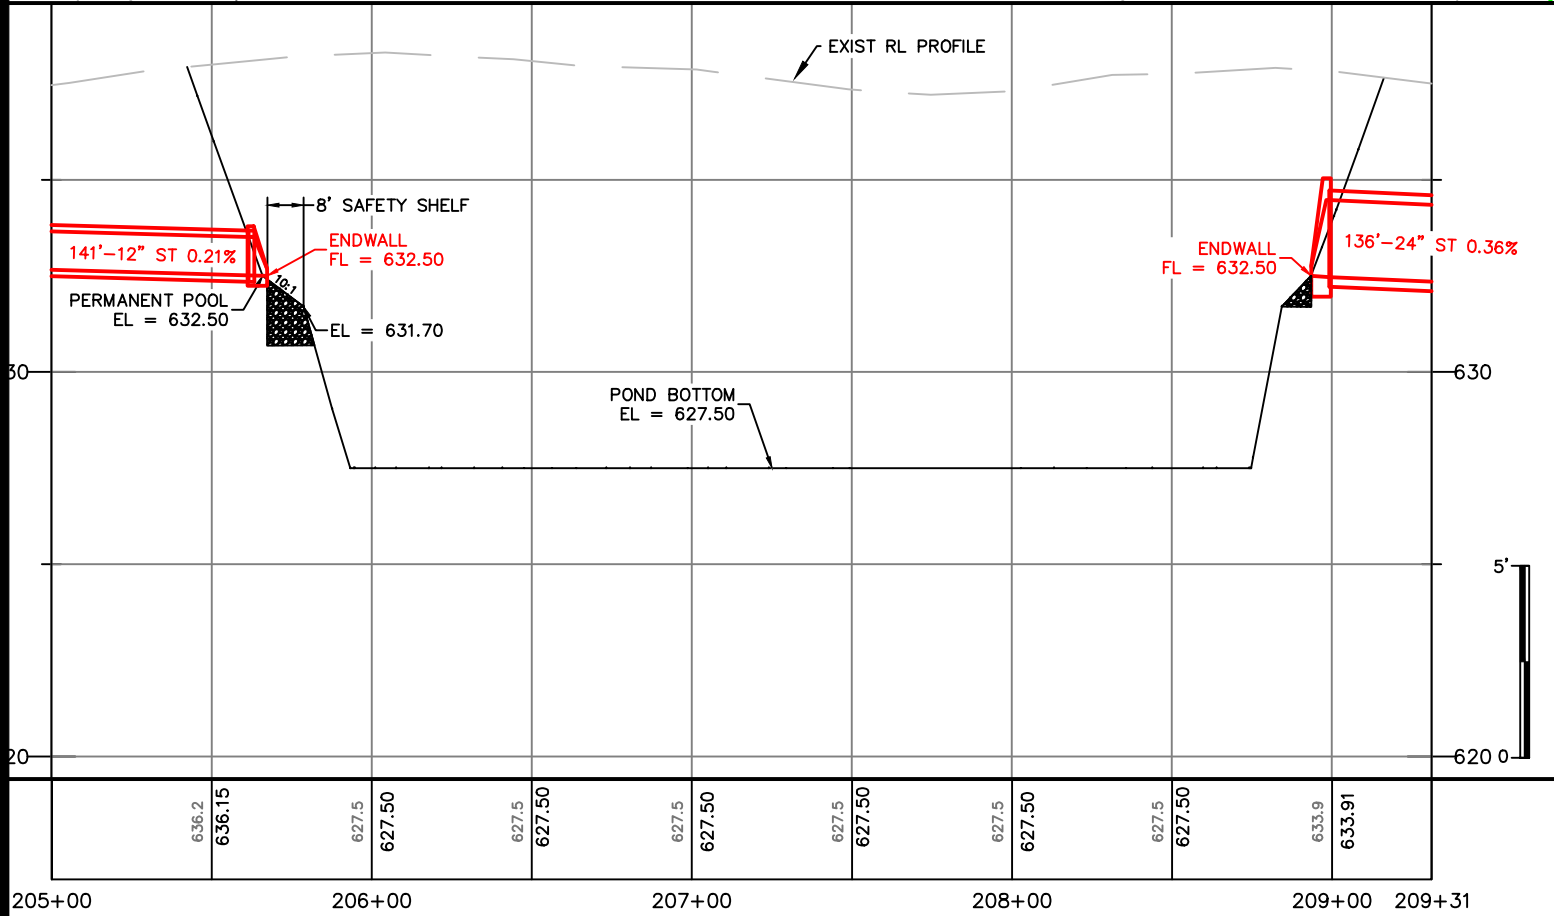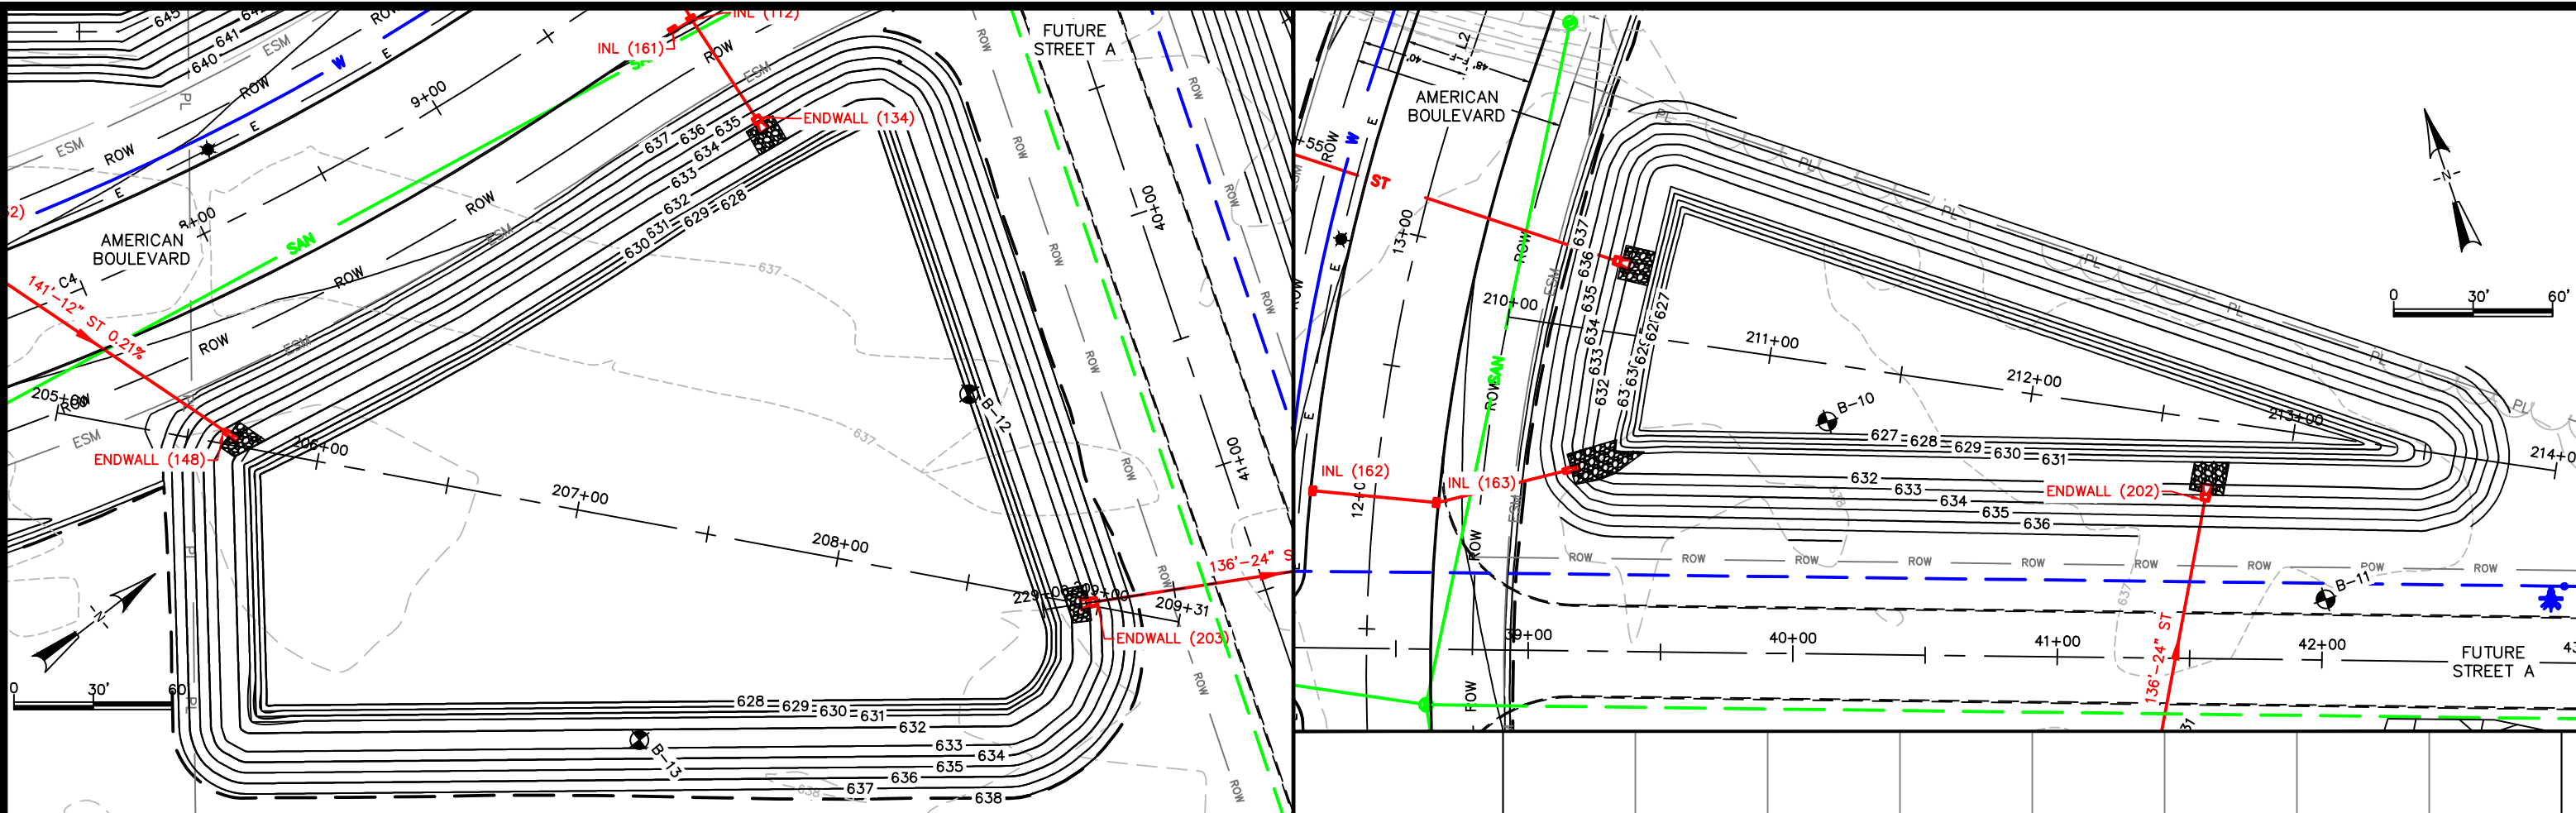

CITY OF DE PERE



ENGINEERING DIVISION 925 S. SIXTH ST DE PERE WI 54115
OFFICE: 920-339-4061 EMAIL: DPPUBWRKS@DEPEREWI.GOV

AMERICAN BOULEVARD STORM WATER POND PLAN AND PROFILE

NAME: AMERICAN BOULEVARD
UTILITY EXTENSION
PROJECT # 25-04



REVISIONS / ISSUES			
NO.	DATE	BY	REMARKS
1	04-2024	MJT	SURVEYED
2	05-2024	MJT	DRAWN
3	06-2024	MJT	DESIGNED
4	09-2024	EPR	CHECKED

PAGE NO.
C406

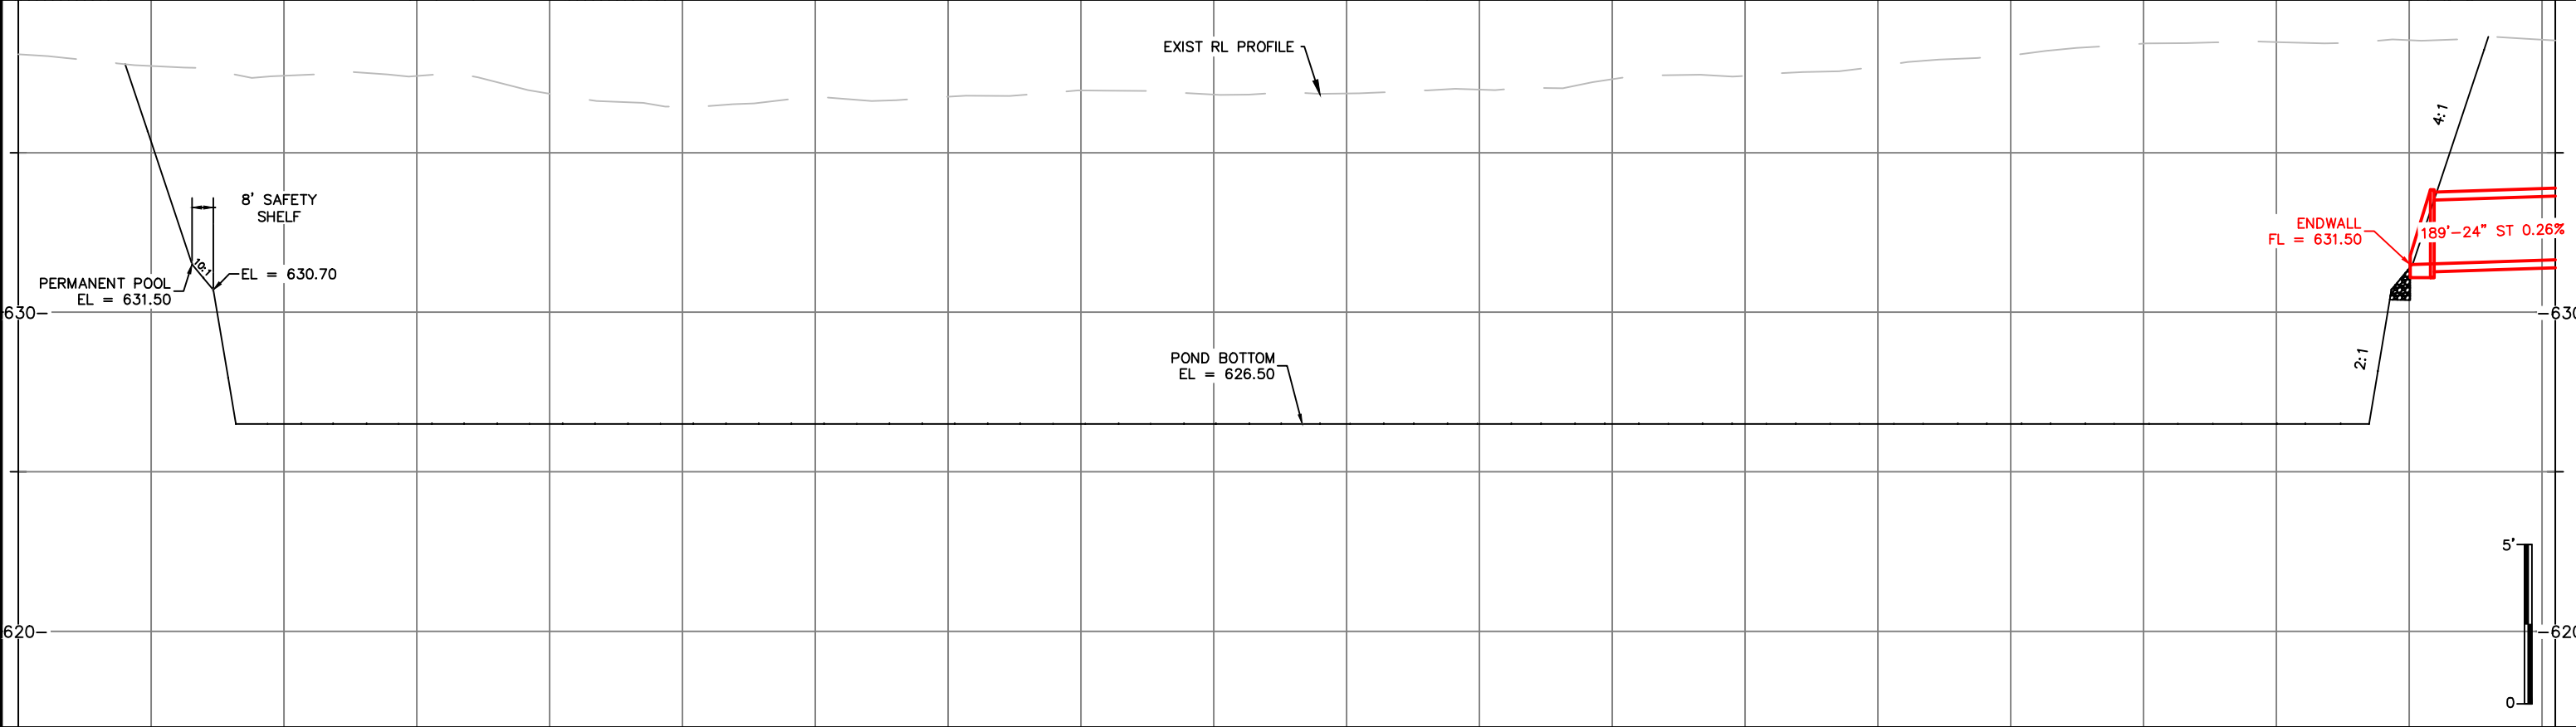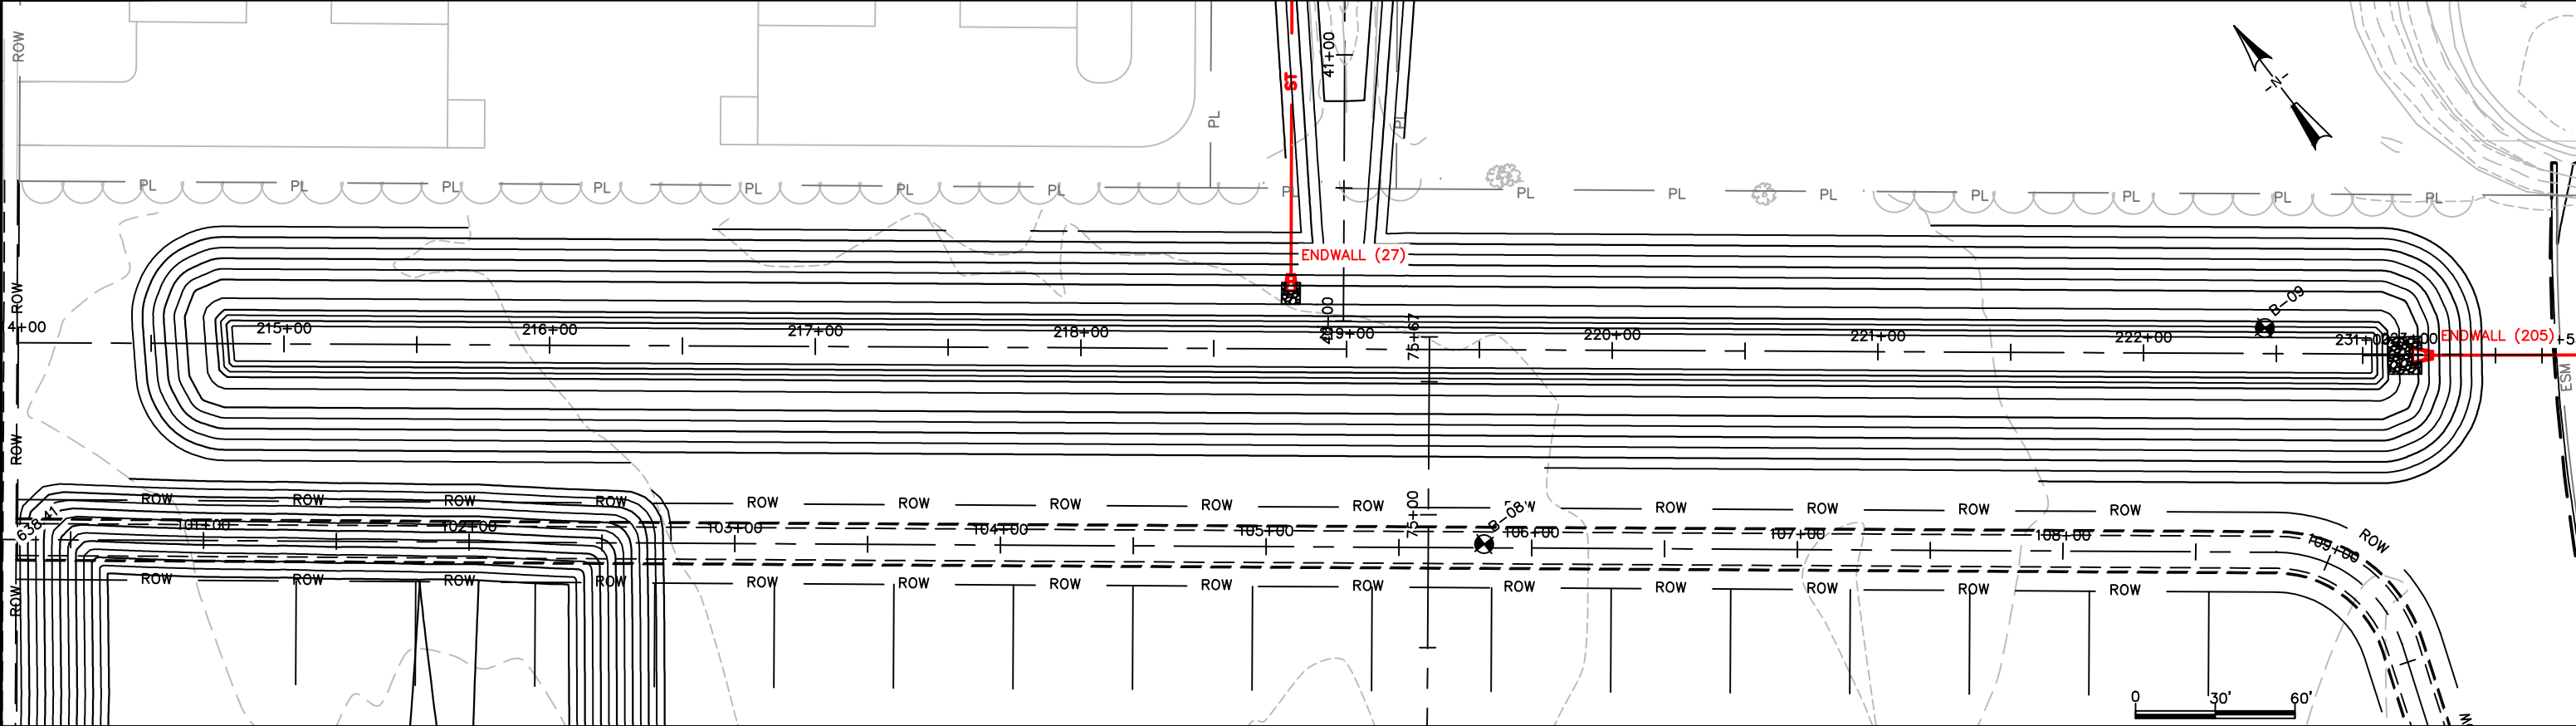



	635.3	635.34		626.5	626.50		626.5	--	--

X:\Projects\City Projects\2025\American Boulevard\Utility_Extension\1200-CAD\American_P&P_Pond_Add.dwg

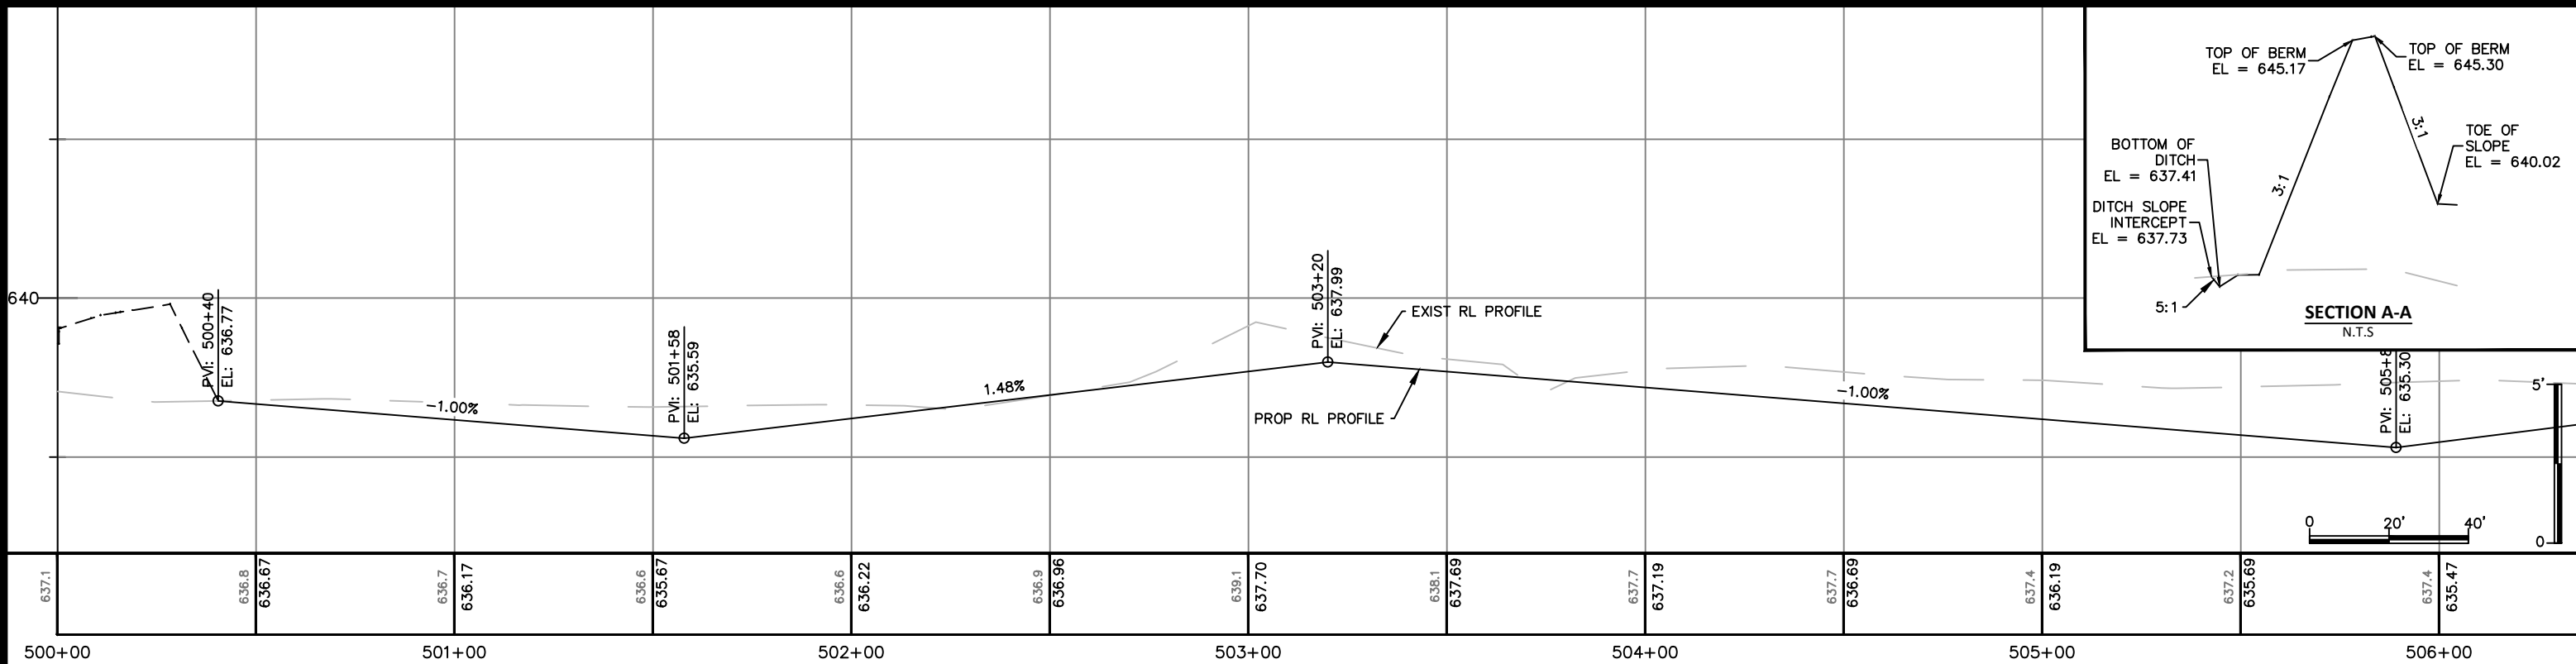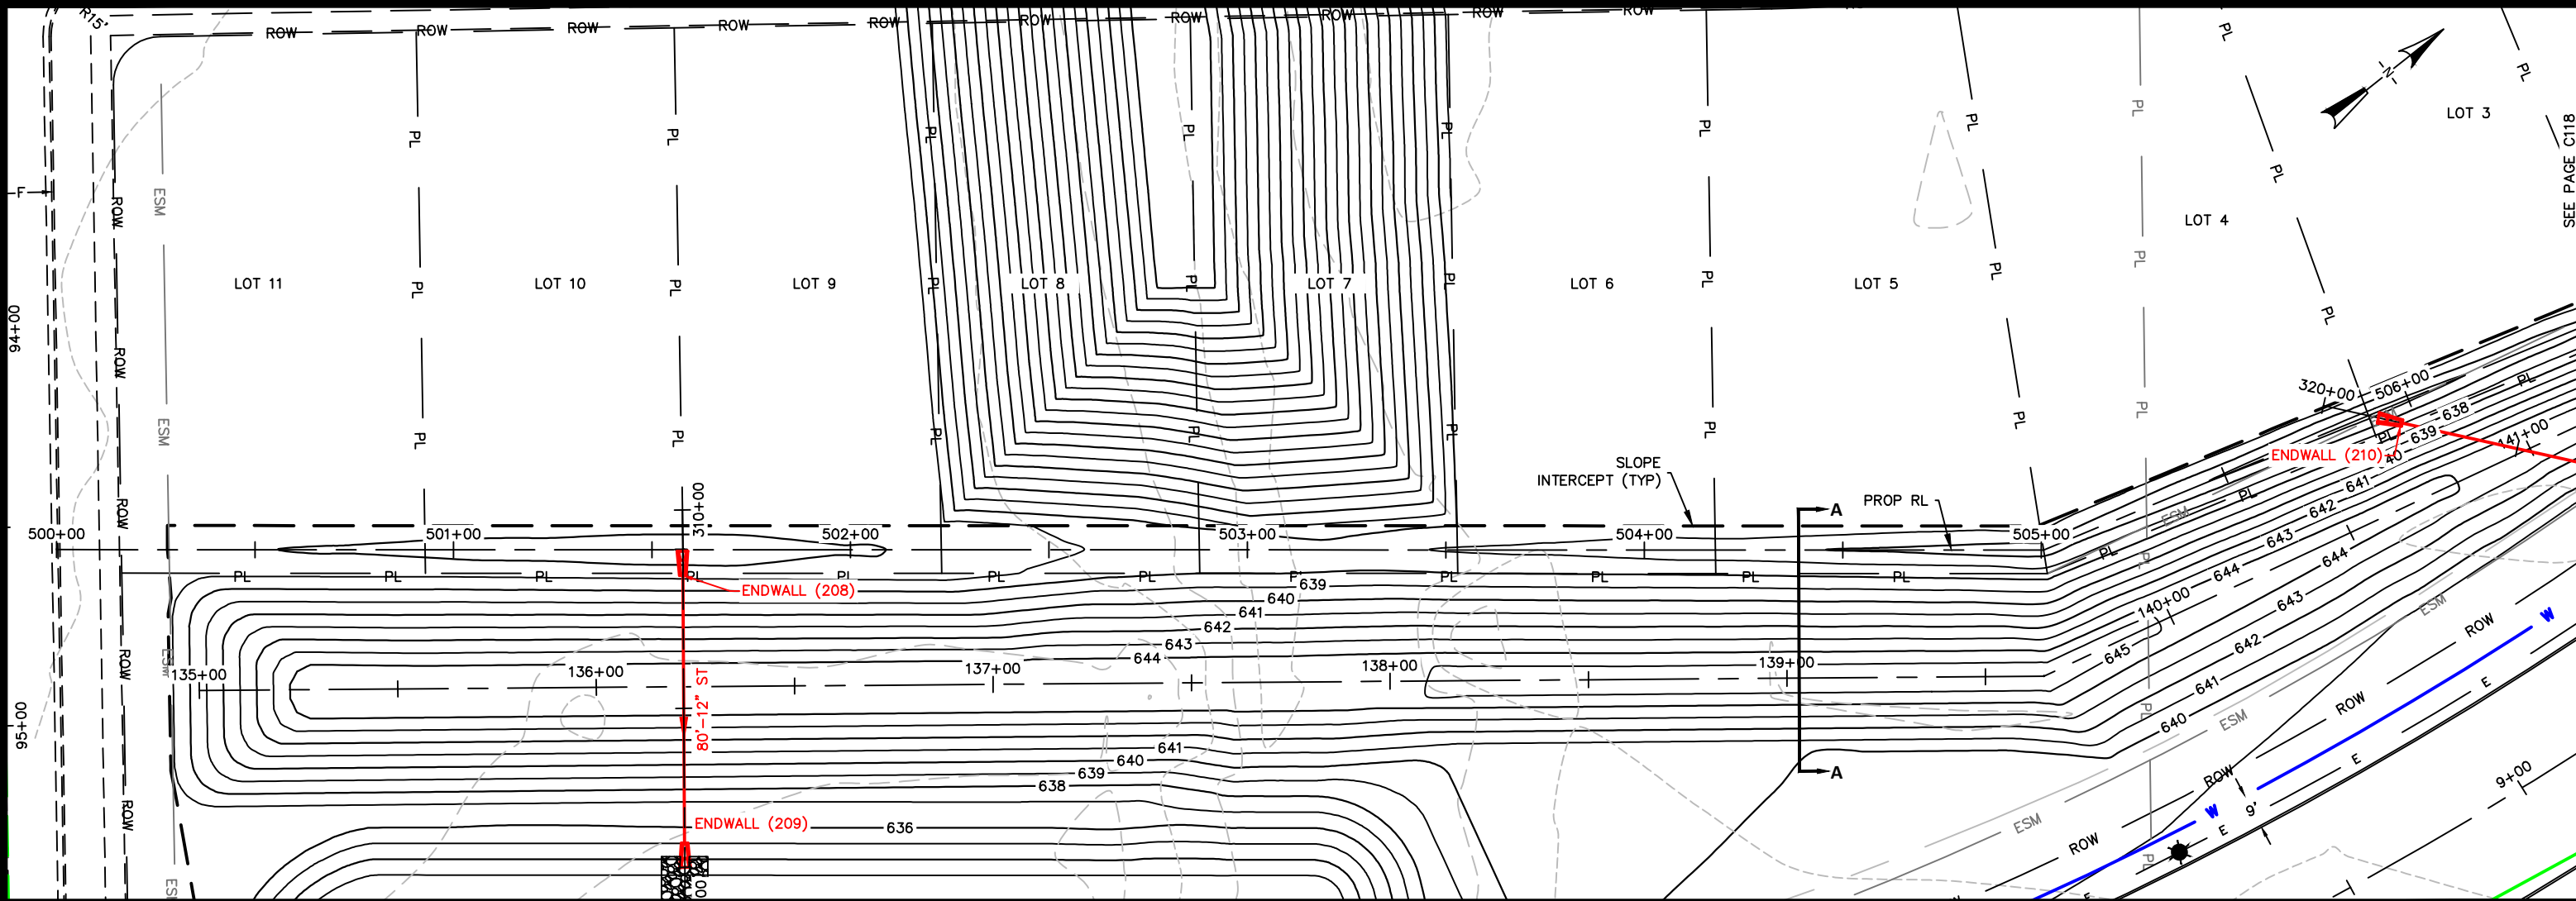

 CITY OF DE PERE ENGINEERING DIVISION 925 S. SIXTH ST DE PERE WI 54115 OFFICE: 920-339-4061 EMAIL: DPPUBWRKS@DEPEREWI.GOV			AMERICAN BOULEVARD LOT 1 TO LOT 11 BACKYARD SWALE			NAME: AMERICAN BOULEVARD UTILITY EXTENSION PROJECT # 25-04			<table><tr><td></td><td>BY</td><td>DATE</td></tr><tr><td>SURVEYED</td><td>MJT</td><td>04-2024</td></tr><tr><td>DRAWN</td><td>MJT</td><td>05-2024</td></tr><tr><td>DESIGNED</td><td>MJT</td><td>06-2024</td></tr><tr><td>CHECKED</td><td>EPR</td><td>09-2024</td></tr></table>					BY	DATE	SURVEYED	MJT	04-2024	DRAWN	MJT	05-2024	DESIGNED	MJT	06-2024	CHECKED	EPR	09-2024	<table><tr><th colspan="3">REVISIONS / ISSUES</th></tr><tr><th>NO.</th><th>DATE</th><th>BY</th></tr><tr><td></td><td></td><td></td></tr><tr><td></td><td></td><td></td></tr><tr><td></td><td></td><td></td></tr></table>			REVISIONS / ISSUES			NO.	DATE	BY										PAGE NO. C408
	BY	DATE	
SURVEYED	MJT	04-2024	
DRAWN	MJT	05-2024	
DESIGNED	MJT	06-2024	
CHECKED	EPR	09-2024	
REVISIONS / ISSUES	
NO.	DATE	BY	

X:\ENG\Projects\City Projects\2025\04 American Boulevard\Utility_Extension\1200-CAD\American_P&P_Pond Add.dwg

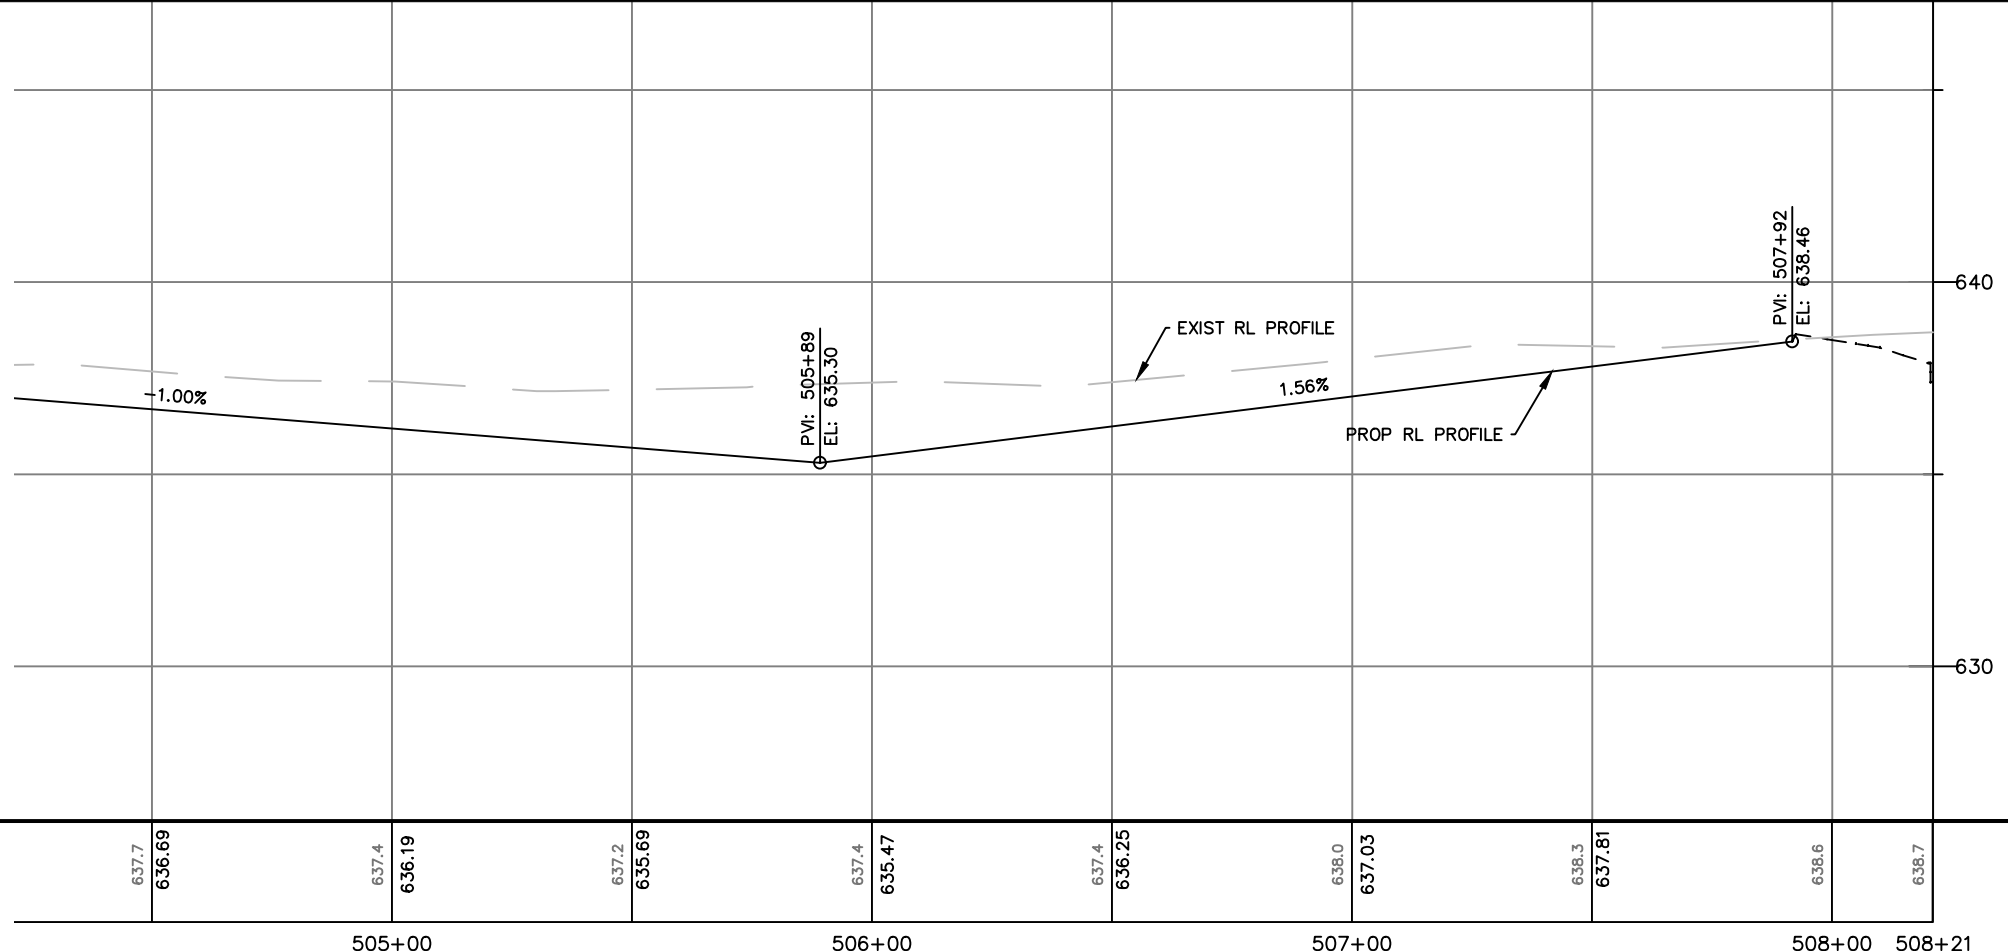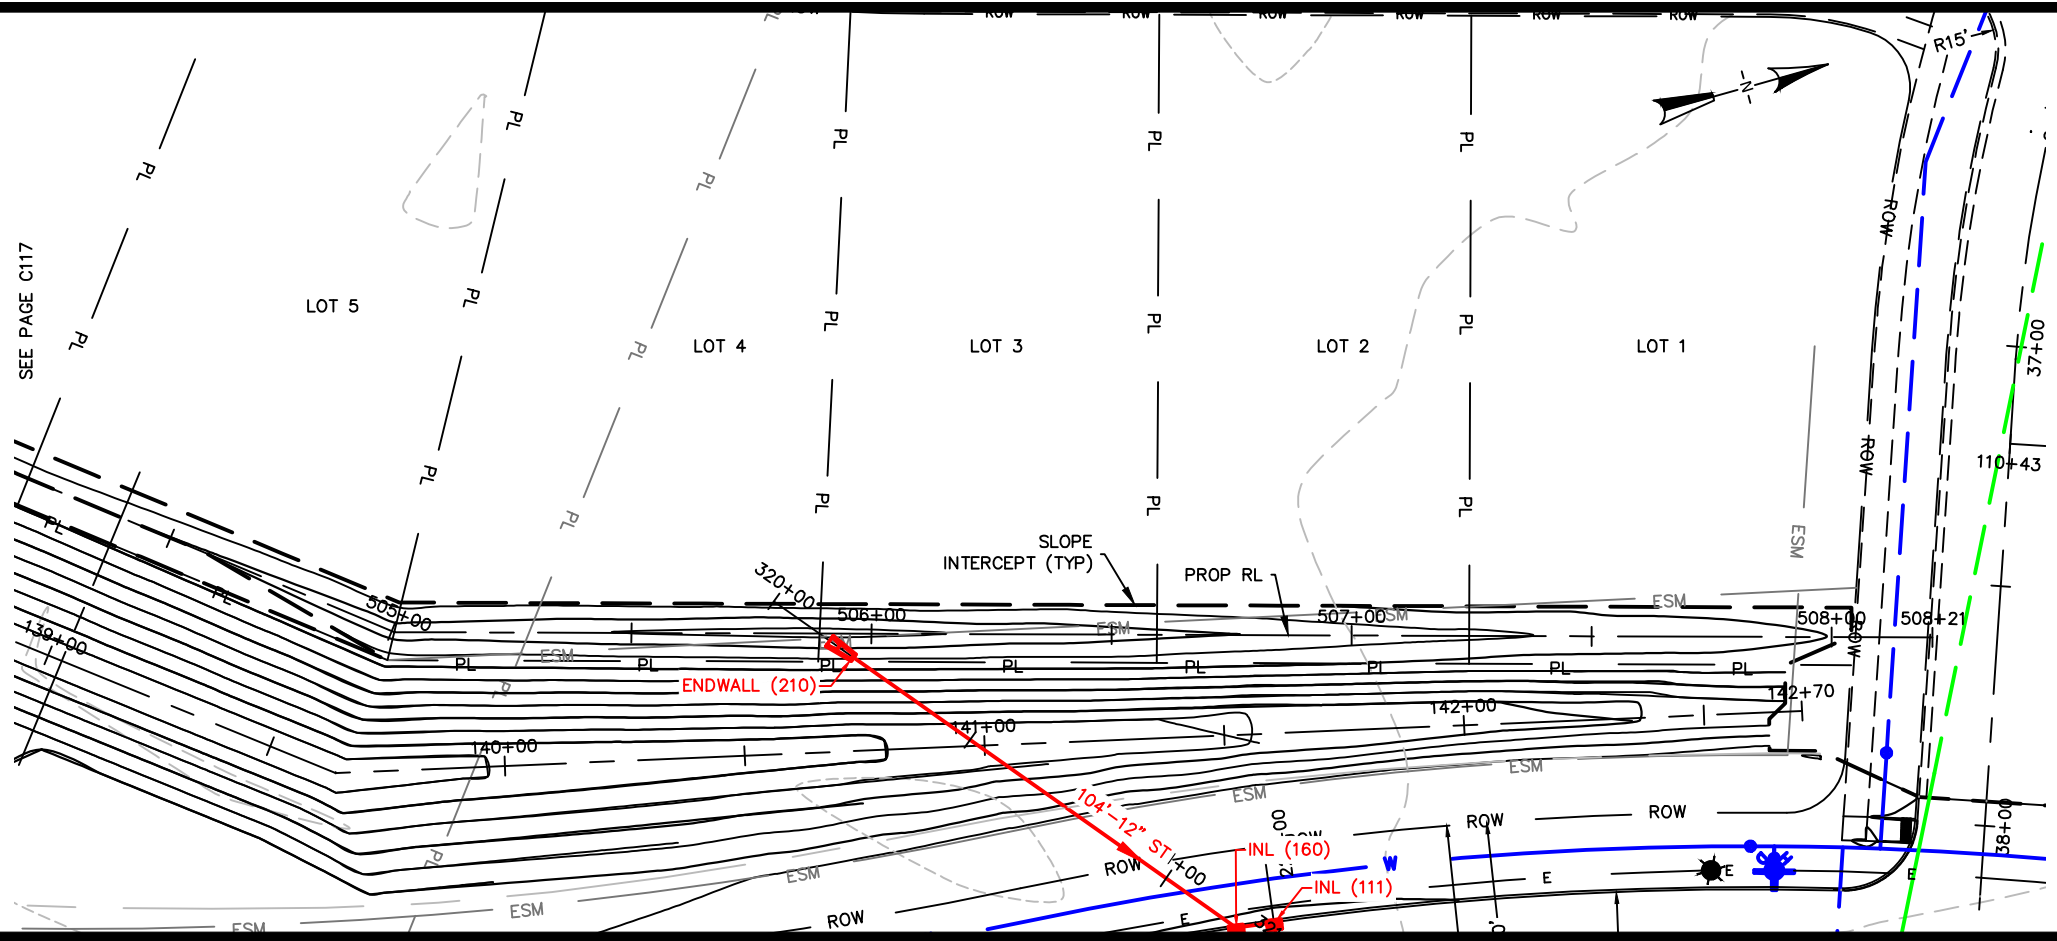

CITY OF DE PERE
ENGINEERING DIVISION 925 S. SIXTH ST DE PERE WI 54115
OFFICE: 920-339-4061 EMAIL: DPPUBWRKS@DEPEREWI.GOV


AMERICAN BOULEVARD
LOT 1 TO LOT 11
BACKYARD SWALE

NAME: AMERICAN BOULEVARD
UTILITY EXTENSION
PROJECT # 25-04

SURVEYED	BY	DATE
DRAWN	MJT	04-2024
DESIGNED	MJT	05-2024
CHECKED	EPR	06-2024

REVISIONS / ISSUES			
NO.	DATE	BY	REMARKS

X:\ENG\Projects\City Projects\2025\Project 25-04 American Boulevard\Utility_Extension\1200-CAD\American_P&P_Pond Add.dwg

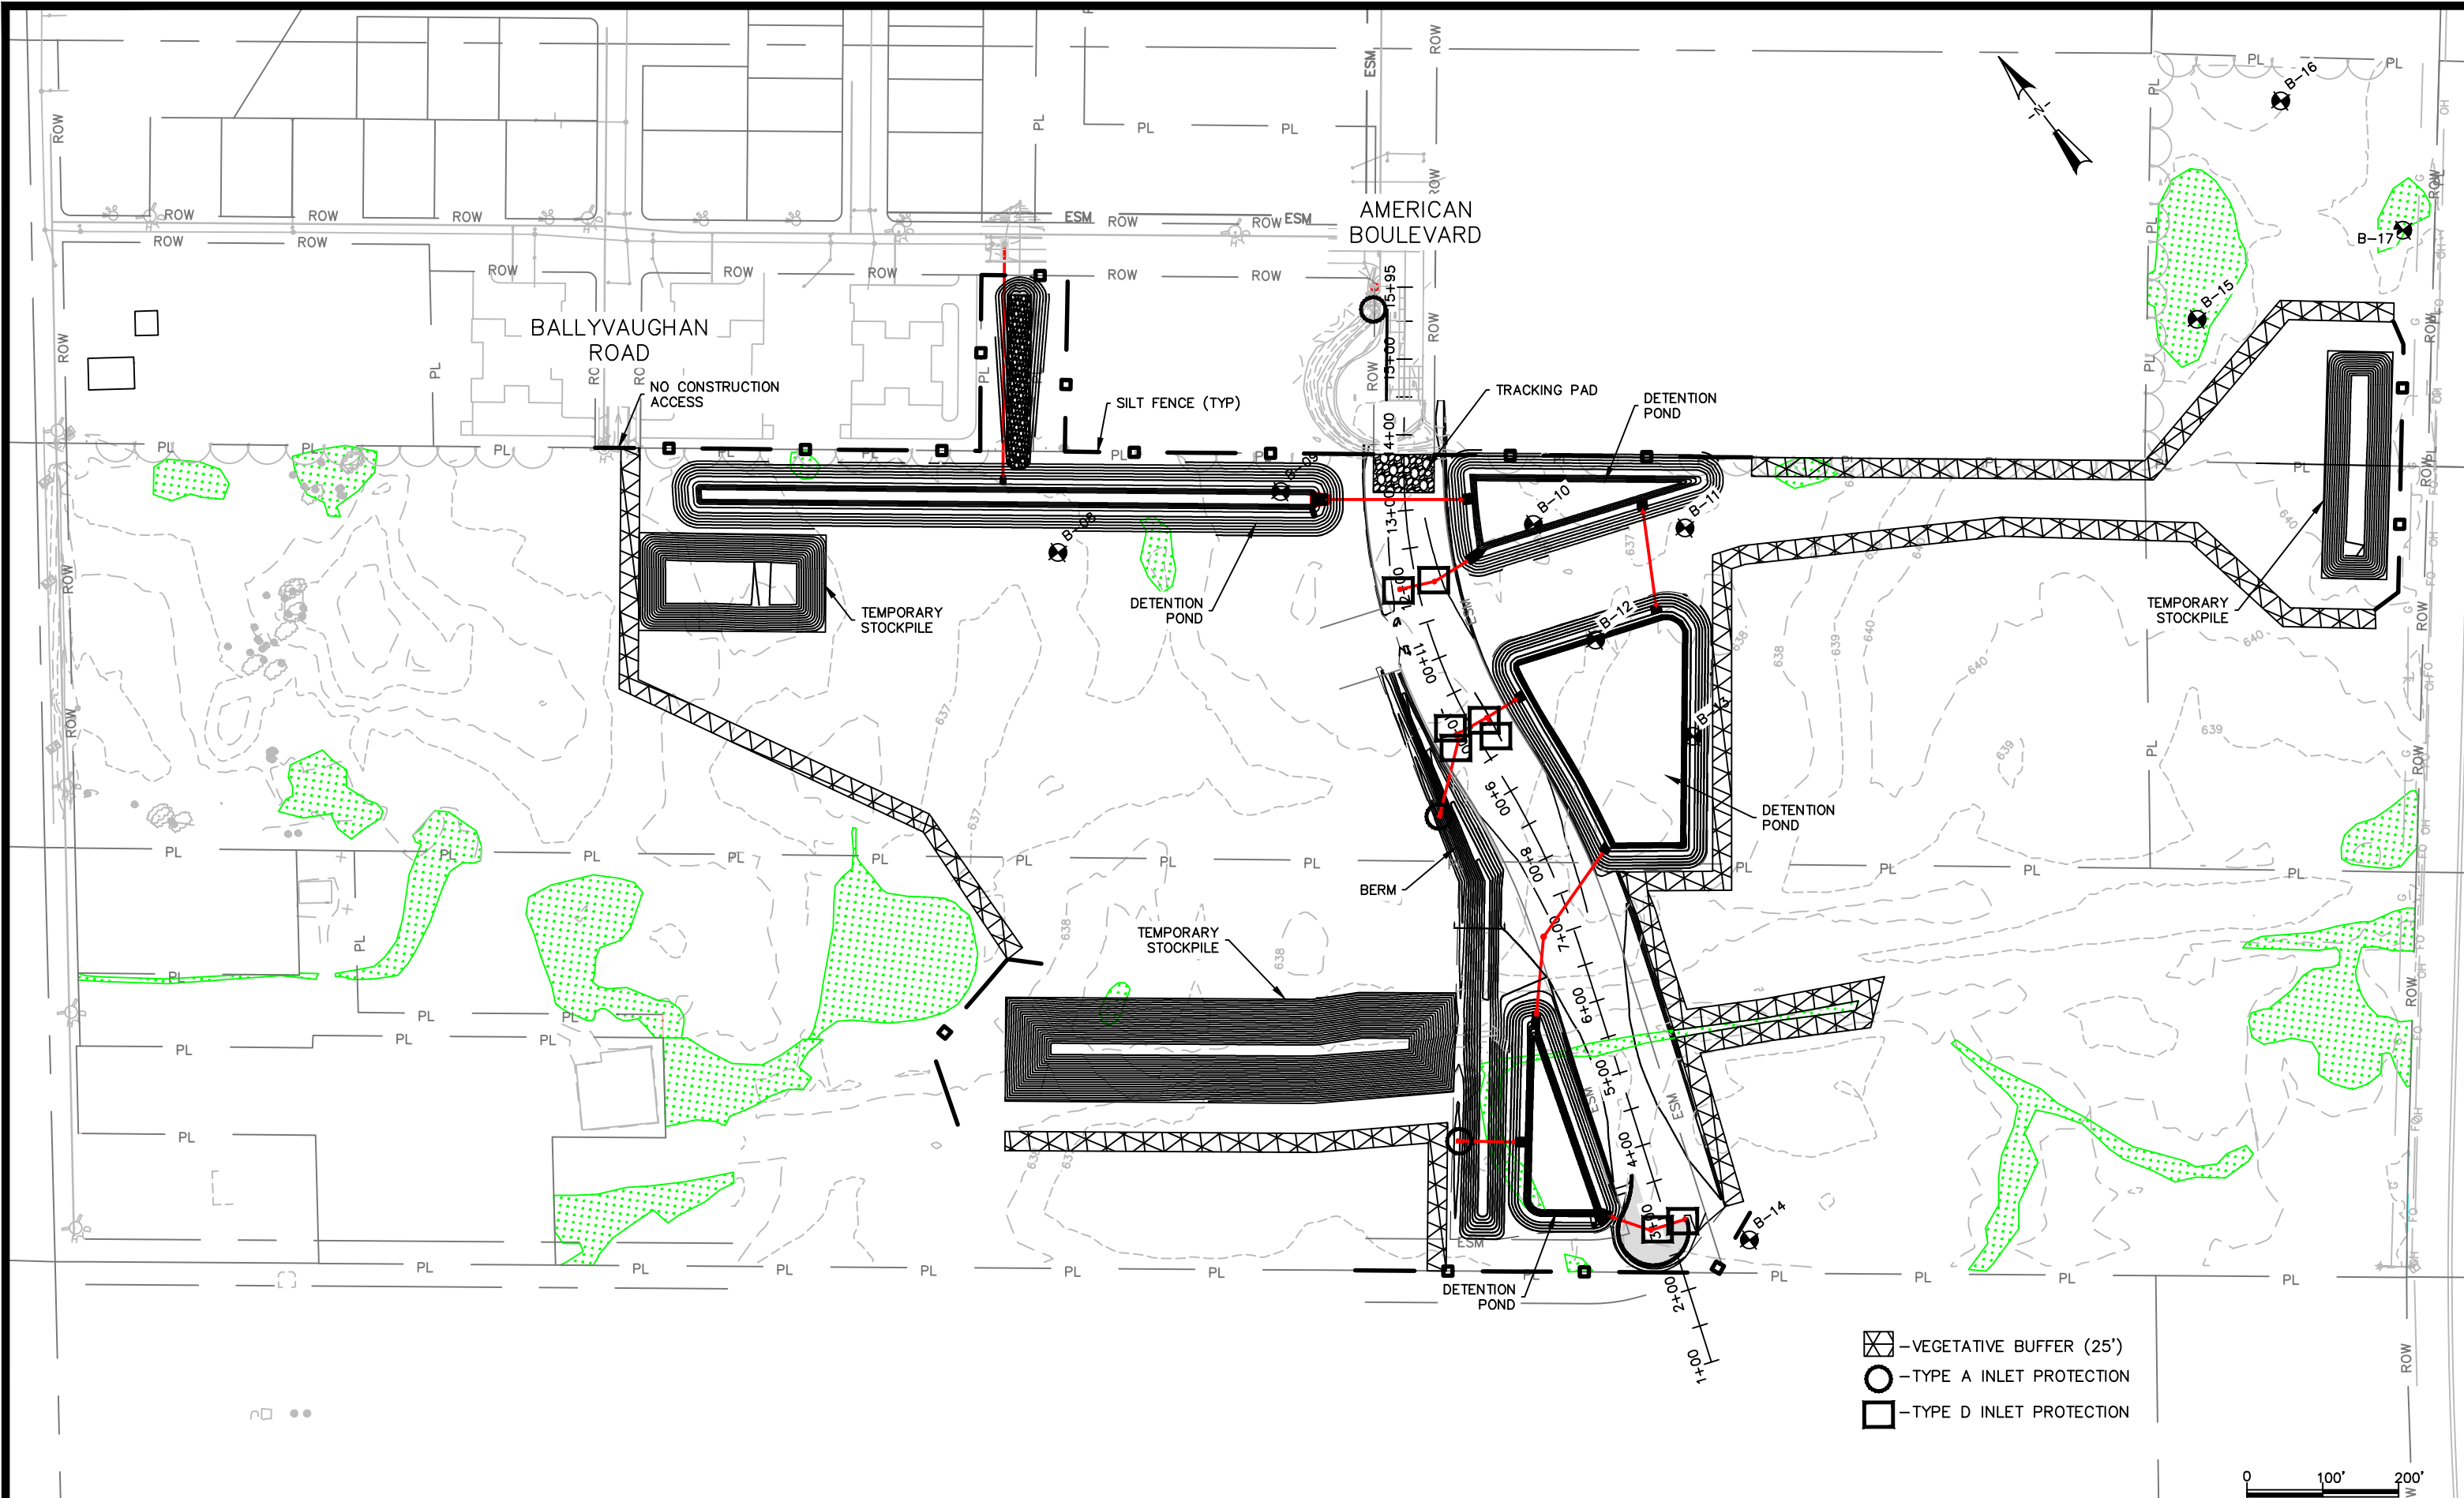

CITY OF DE PERE

ENGINEERING DIVISION 925 S. SIXTH ST DE PERE WI 54115
OFFICE: 920-339-4061 EMAIL: DPPUBWRKS@DEPEREWI.GOV


EROSION CONTROL MAP

NAME: AMERICAN BOULEVARD
UTILITY EXTENSION
PROJECT # 25-04

SURVEYED	BY MJT	DATE 04-2024
DRAWN	MJT	05-2024
DESIGNED	MJT	06-2024
CHECKED	EPR	09-2024

REVISIONS / ISSUES			
NO.	DATE	BY	REMARKS

X:\ENG\Projects\City Projects\2025\Project 25-04 American Boulevard Utility Extension\1200-CAD\American_P&P_Pond Add.dwg

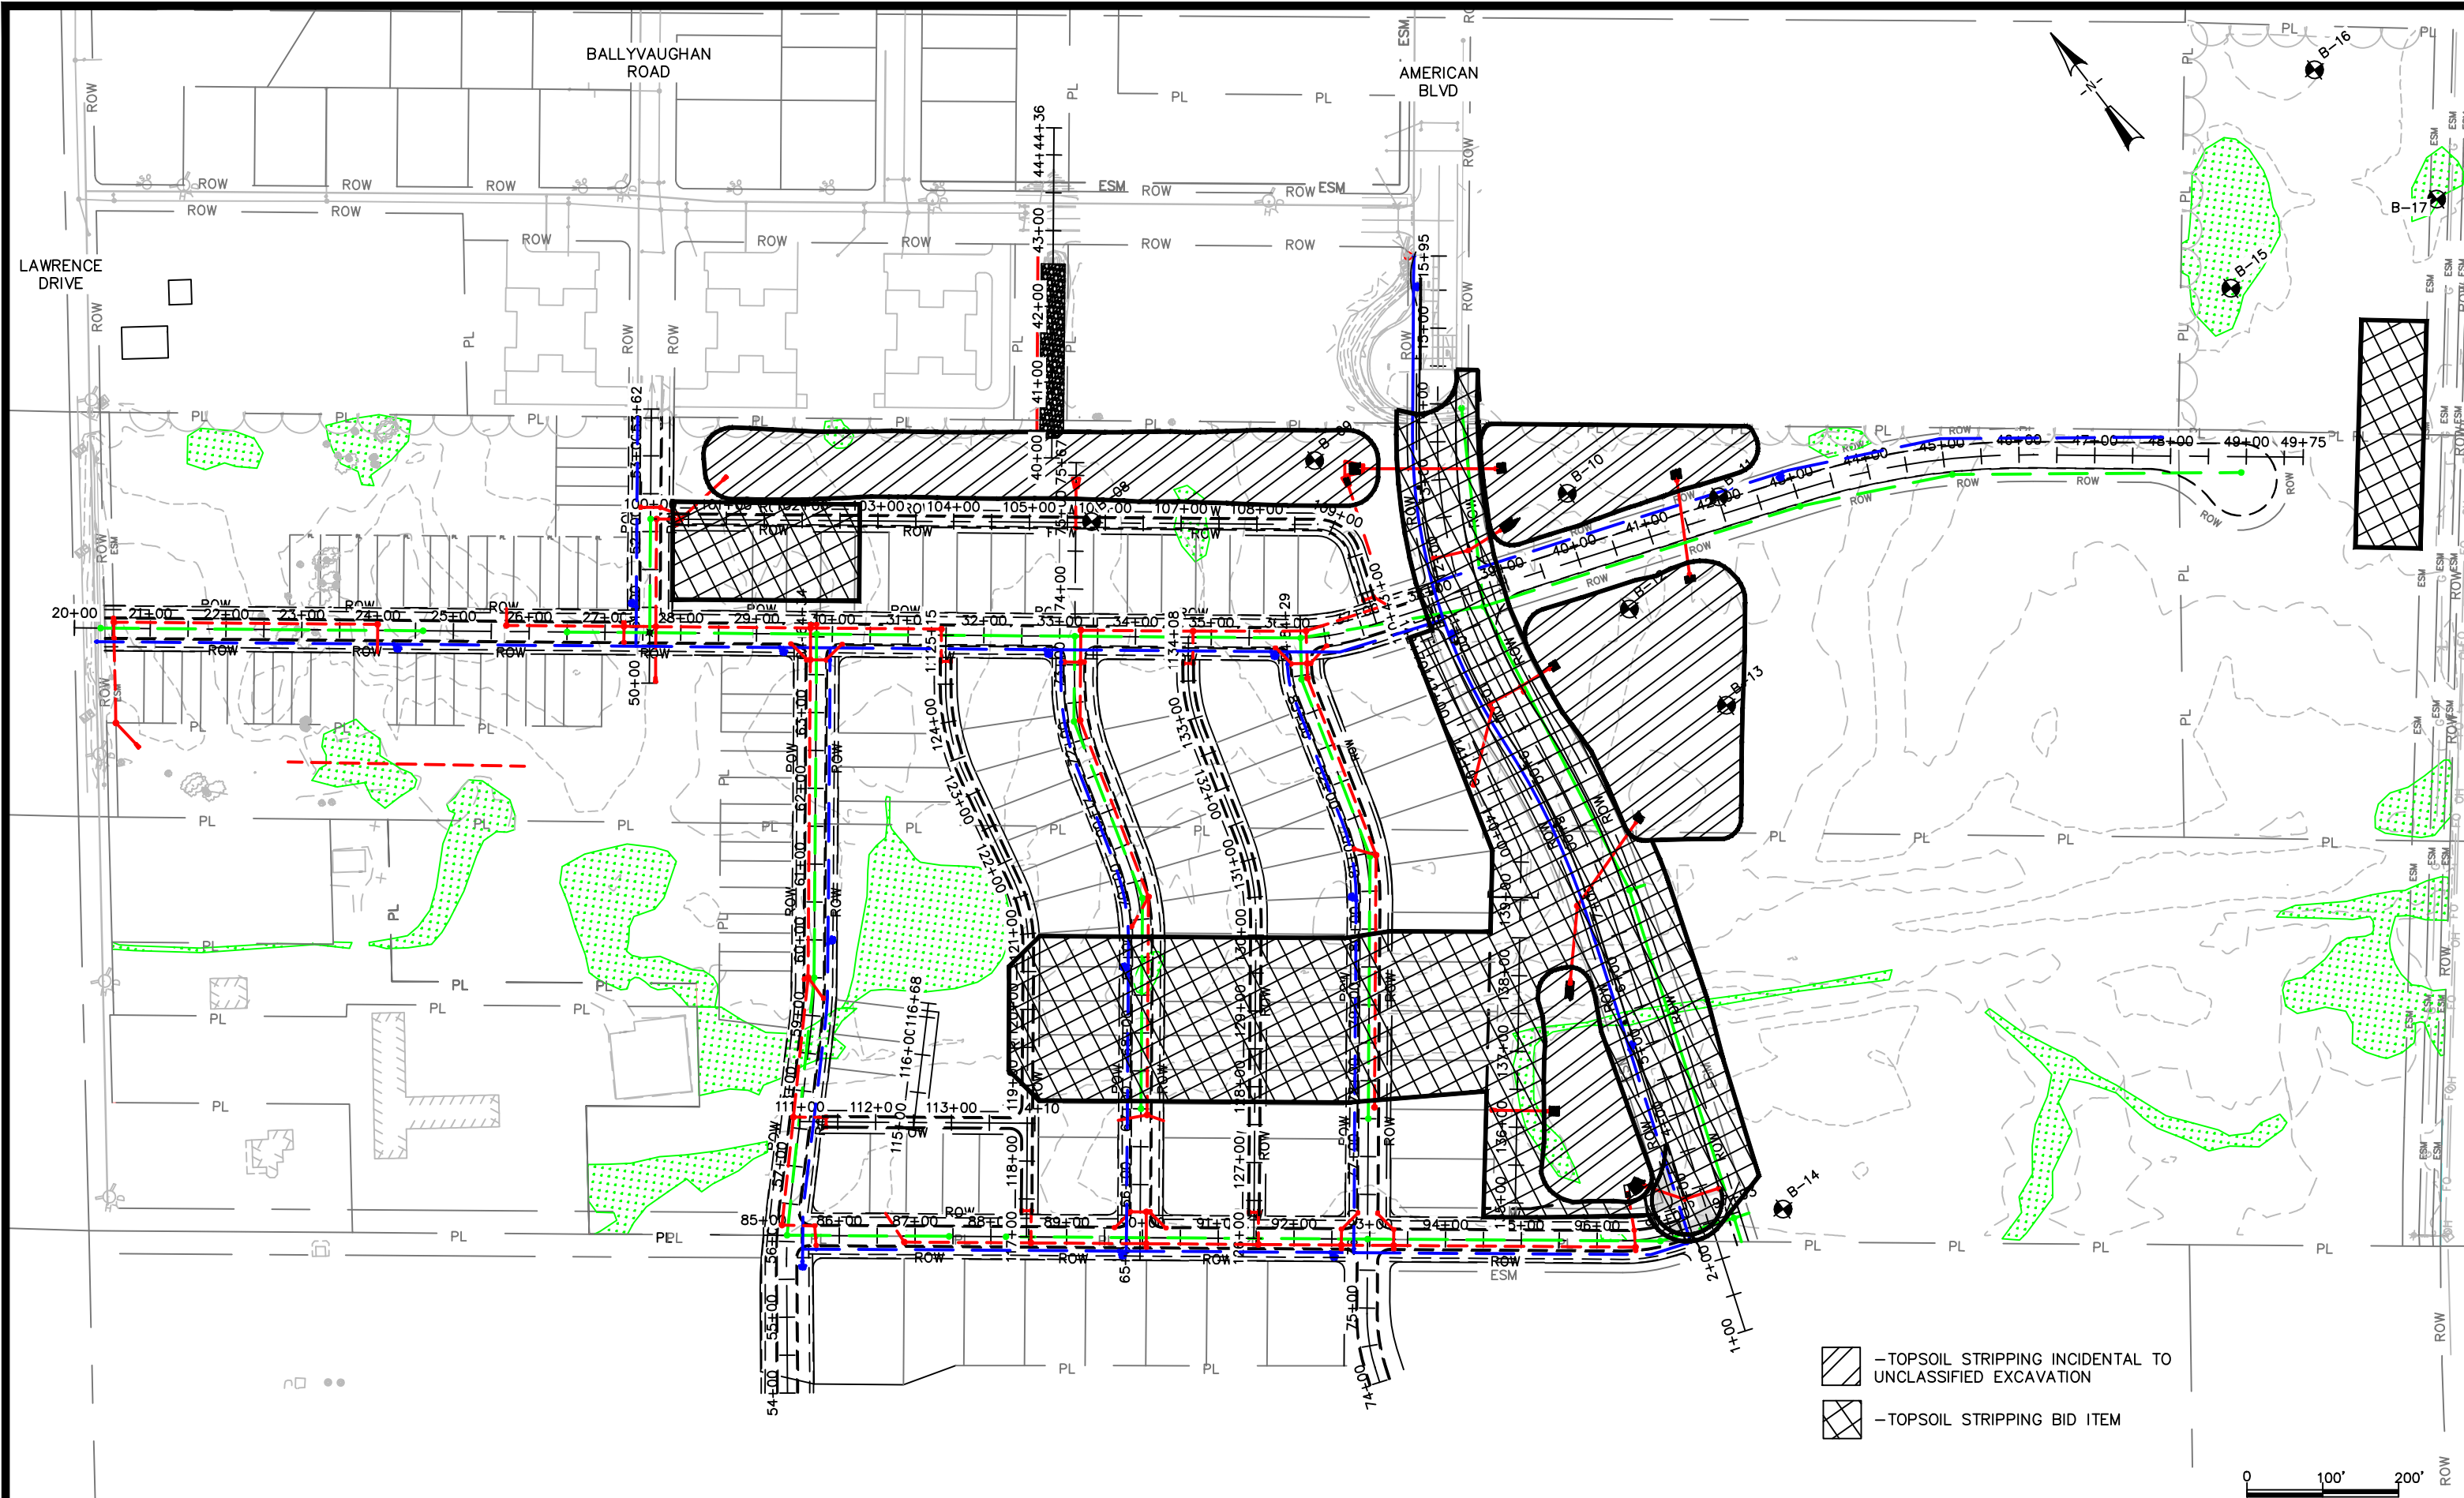

CITY OF DE PERE

ENGINEERING DIVISION 925 S. SIXTH ST DE PERE WI 54115
OFFICE: 920-339-4061 EMAIL: DPPUBWRKS@DEPEREWI.GOV


TOPSOIL STRIPPING MAP

NAME: AMERICAN BOULEVARD
UTILITY EXTENSION
PROJECT # 25-04

		REVISIONS / ISSUES			
NO.	DATE	BY	REMARKS		
SURVEYED	MJT	04-2024			
DRAWN	KAD	12-2025			
DESIGNED	KAD	06-2024			
CHECKED	EPR	12-2025			

PAGE NO.
C411

X:\ENG\Projects\City Projects\2025\Project 25-04 American Boulevard Utility Extension\1200-CAD\American_P&P_Pond Add.dwg

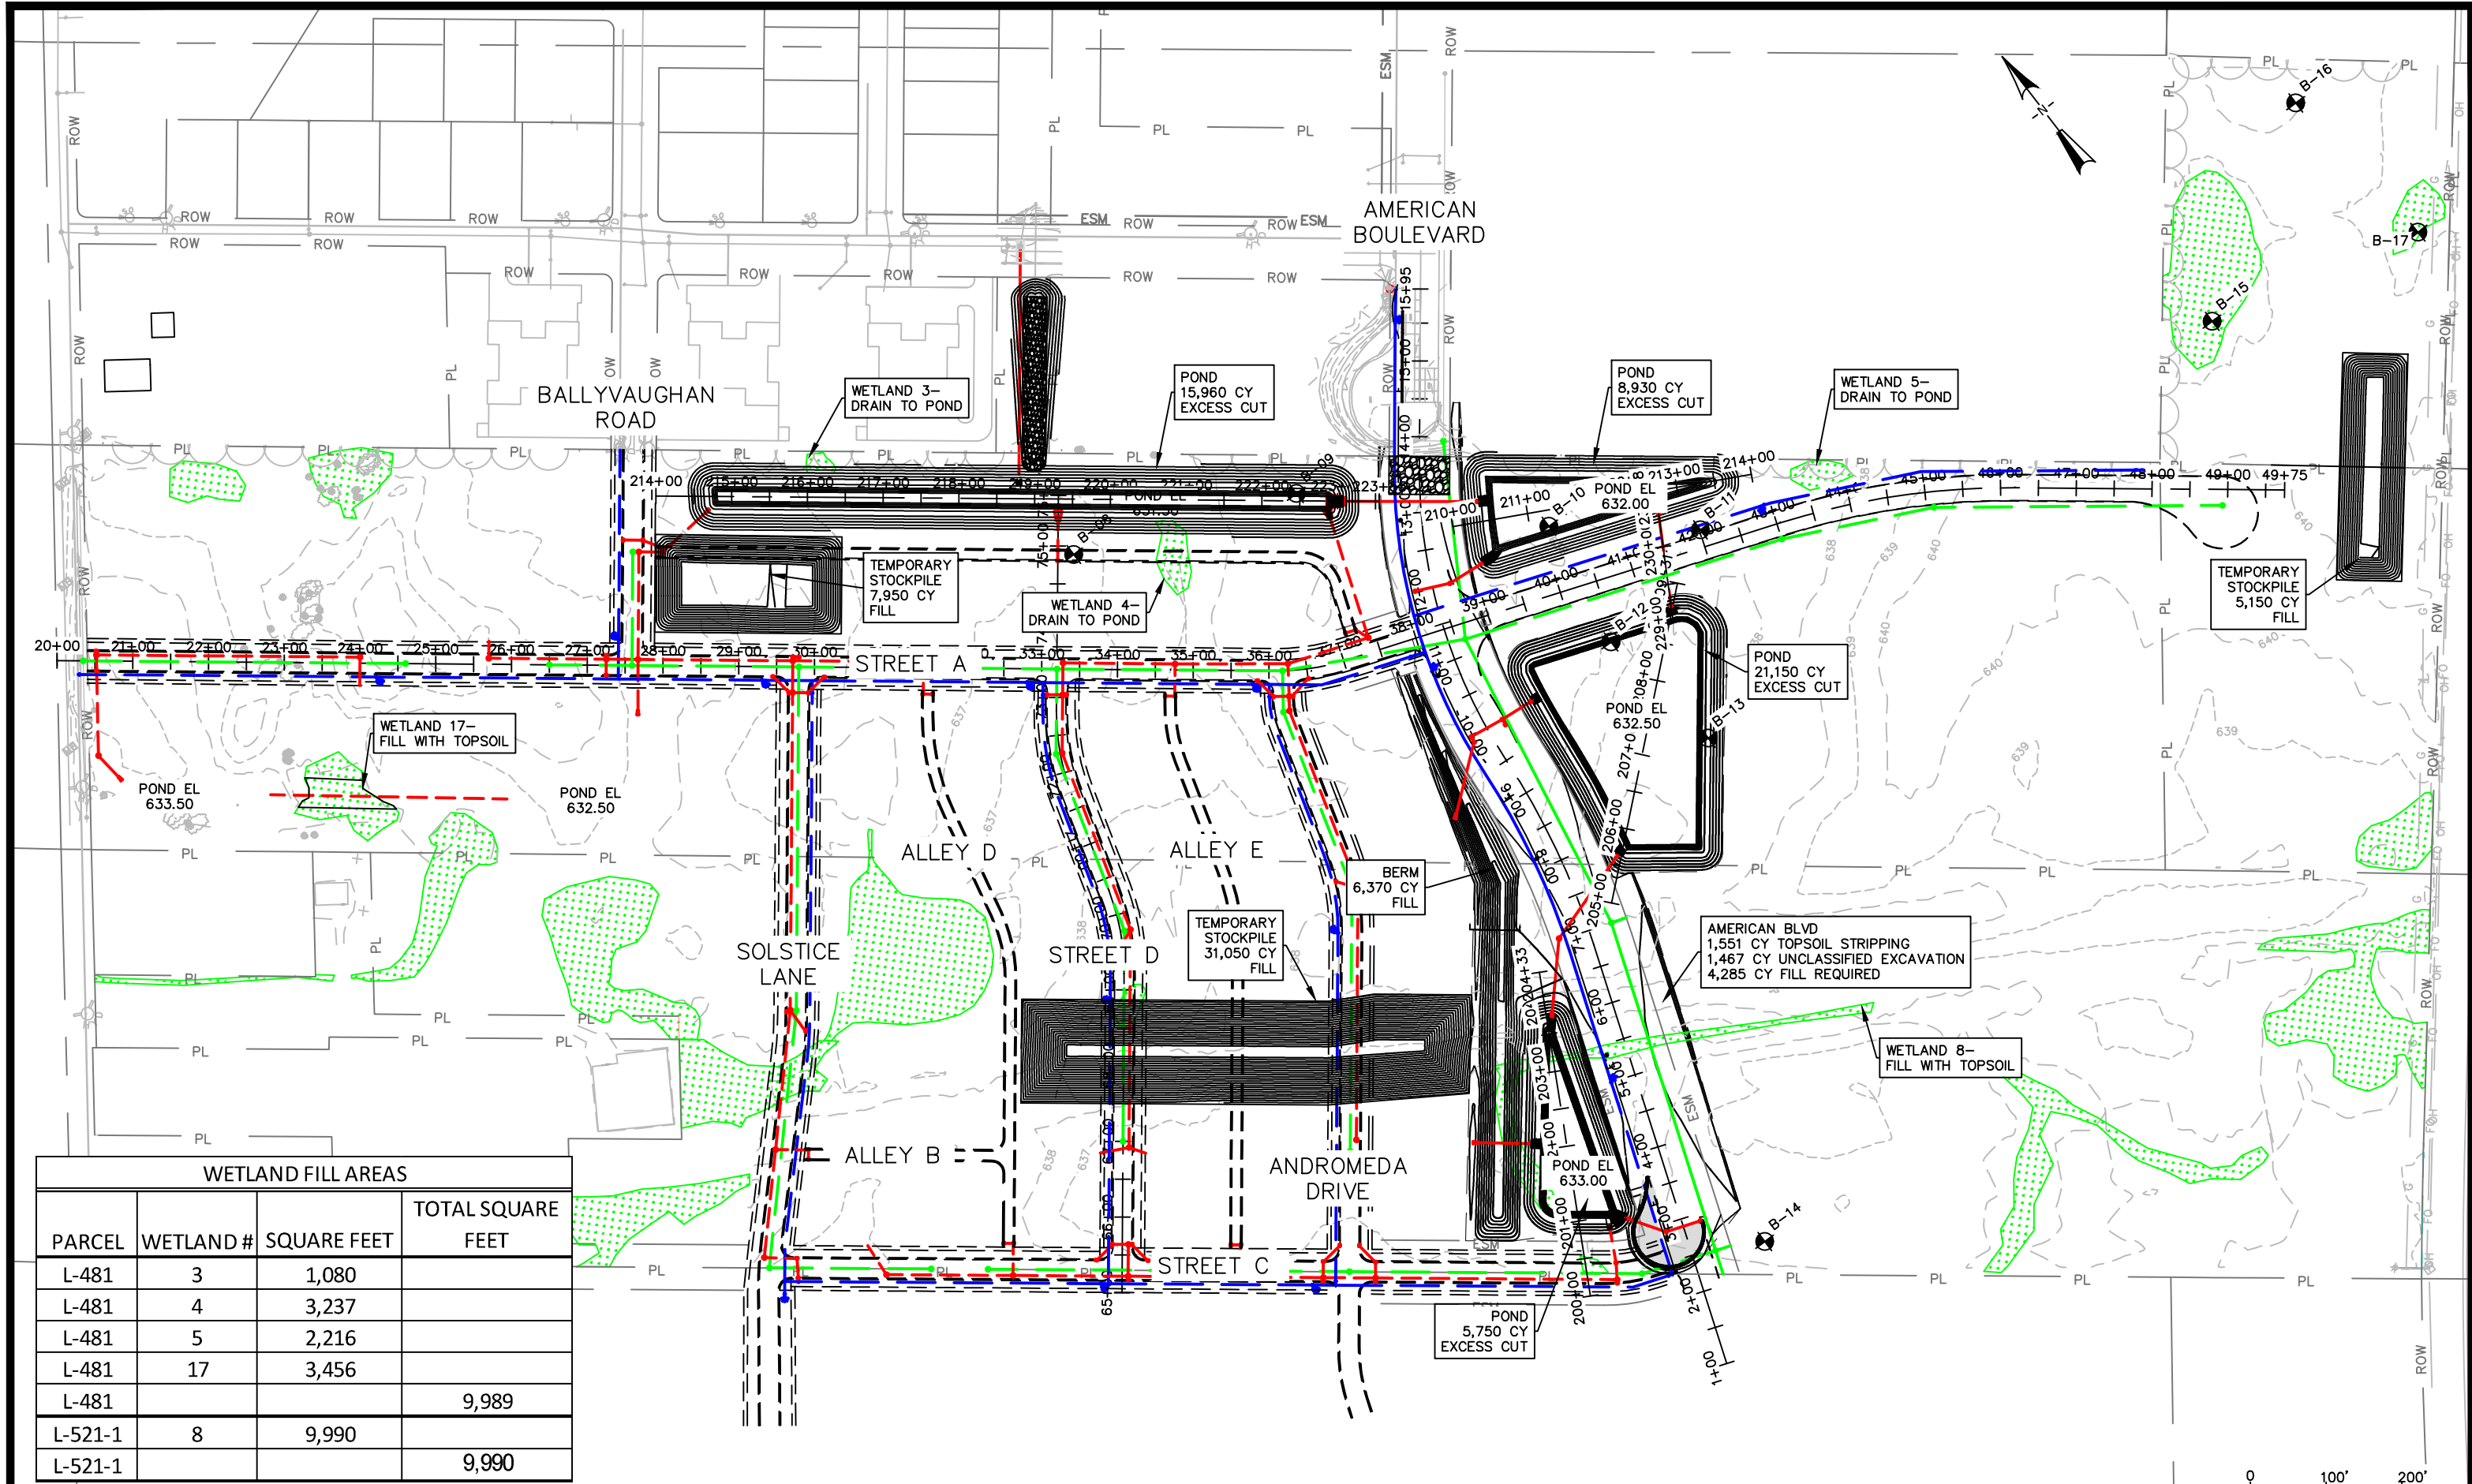

WETLAND FILL AREAS			
PARCEL	WETLAND #	SQUARE FEET	TOTAL SQUARE FEET
L-481	3	1,080	9,989
L-481	4	3,237	
L-481	5	2,216	
L-481	17	3,456	
L-481			
L-521-1	8	9,990	9,990
L-521-1			



CITY OF DE PERE
ENGINEERING DIVISION 925 S. SIXTH ST DE PERE WI 54115
OFFICE: 920-339-4061 EMAIL: DPPUBWRKS@DEPEREWI.GOV


**GRADING AND EXCAVATION
BALANCE PLAN**

NAME: AMERICAN BOULEVARD
UTILITY EXTENSION
PROJECT # 25-04

	BY	DATE
SURVEYED	MJT	04-2024
DRAWN	MJT	05-2024
DESIGNED	MJT	06-2024
CHECKED	EPR	09-2024

REVISIONS / ISSUES			
NO.	DATE	BY	REMARKS

X:\ENG\Projects\City Projects\2025\04 American Boulevard Utility Extension\1200-CAD\American_P&P_Pond Add.dwg

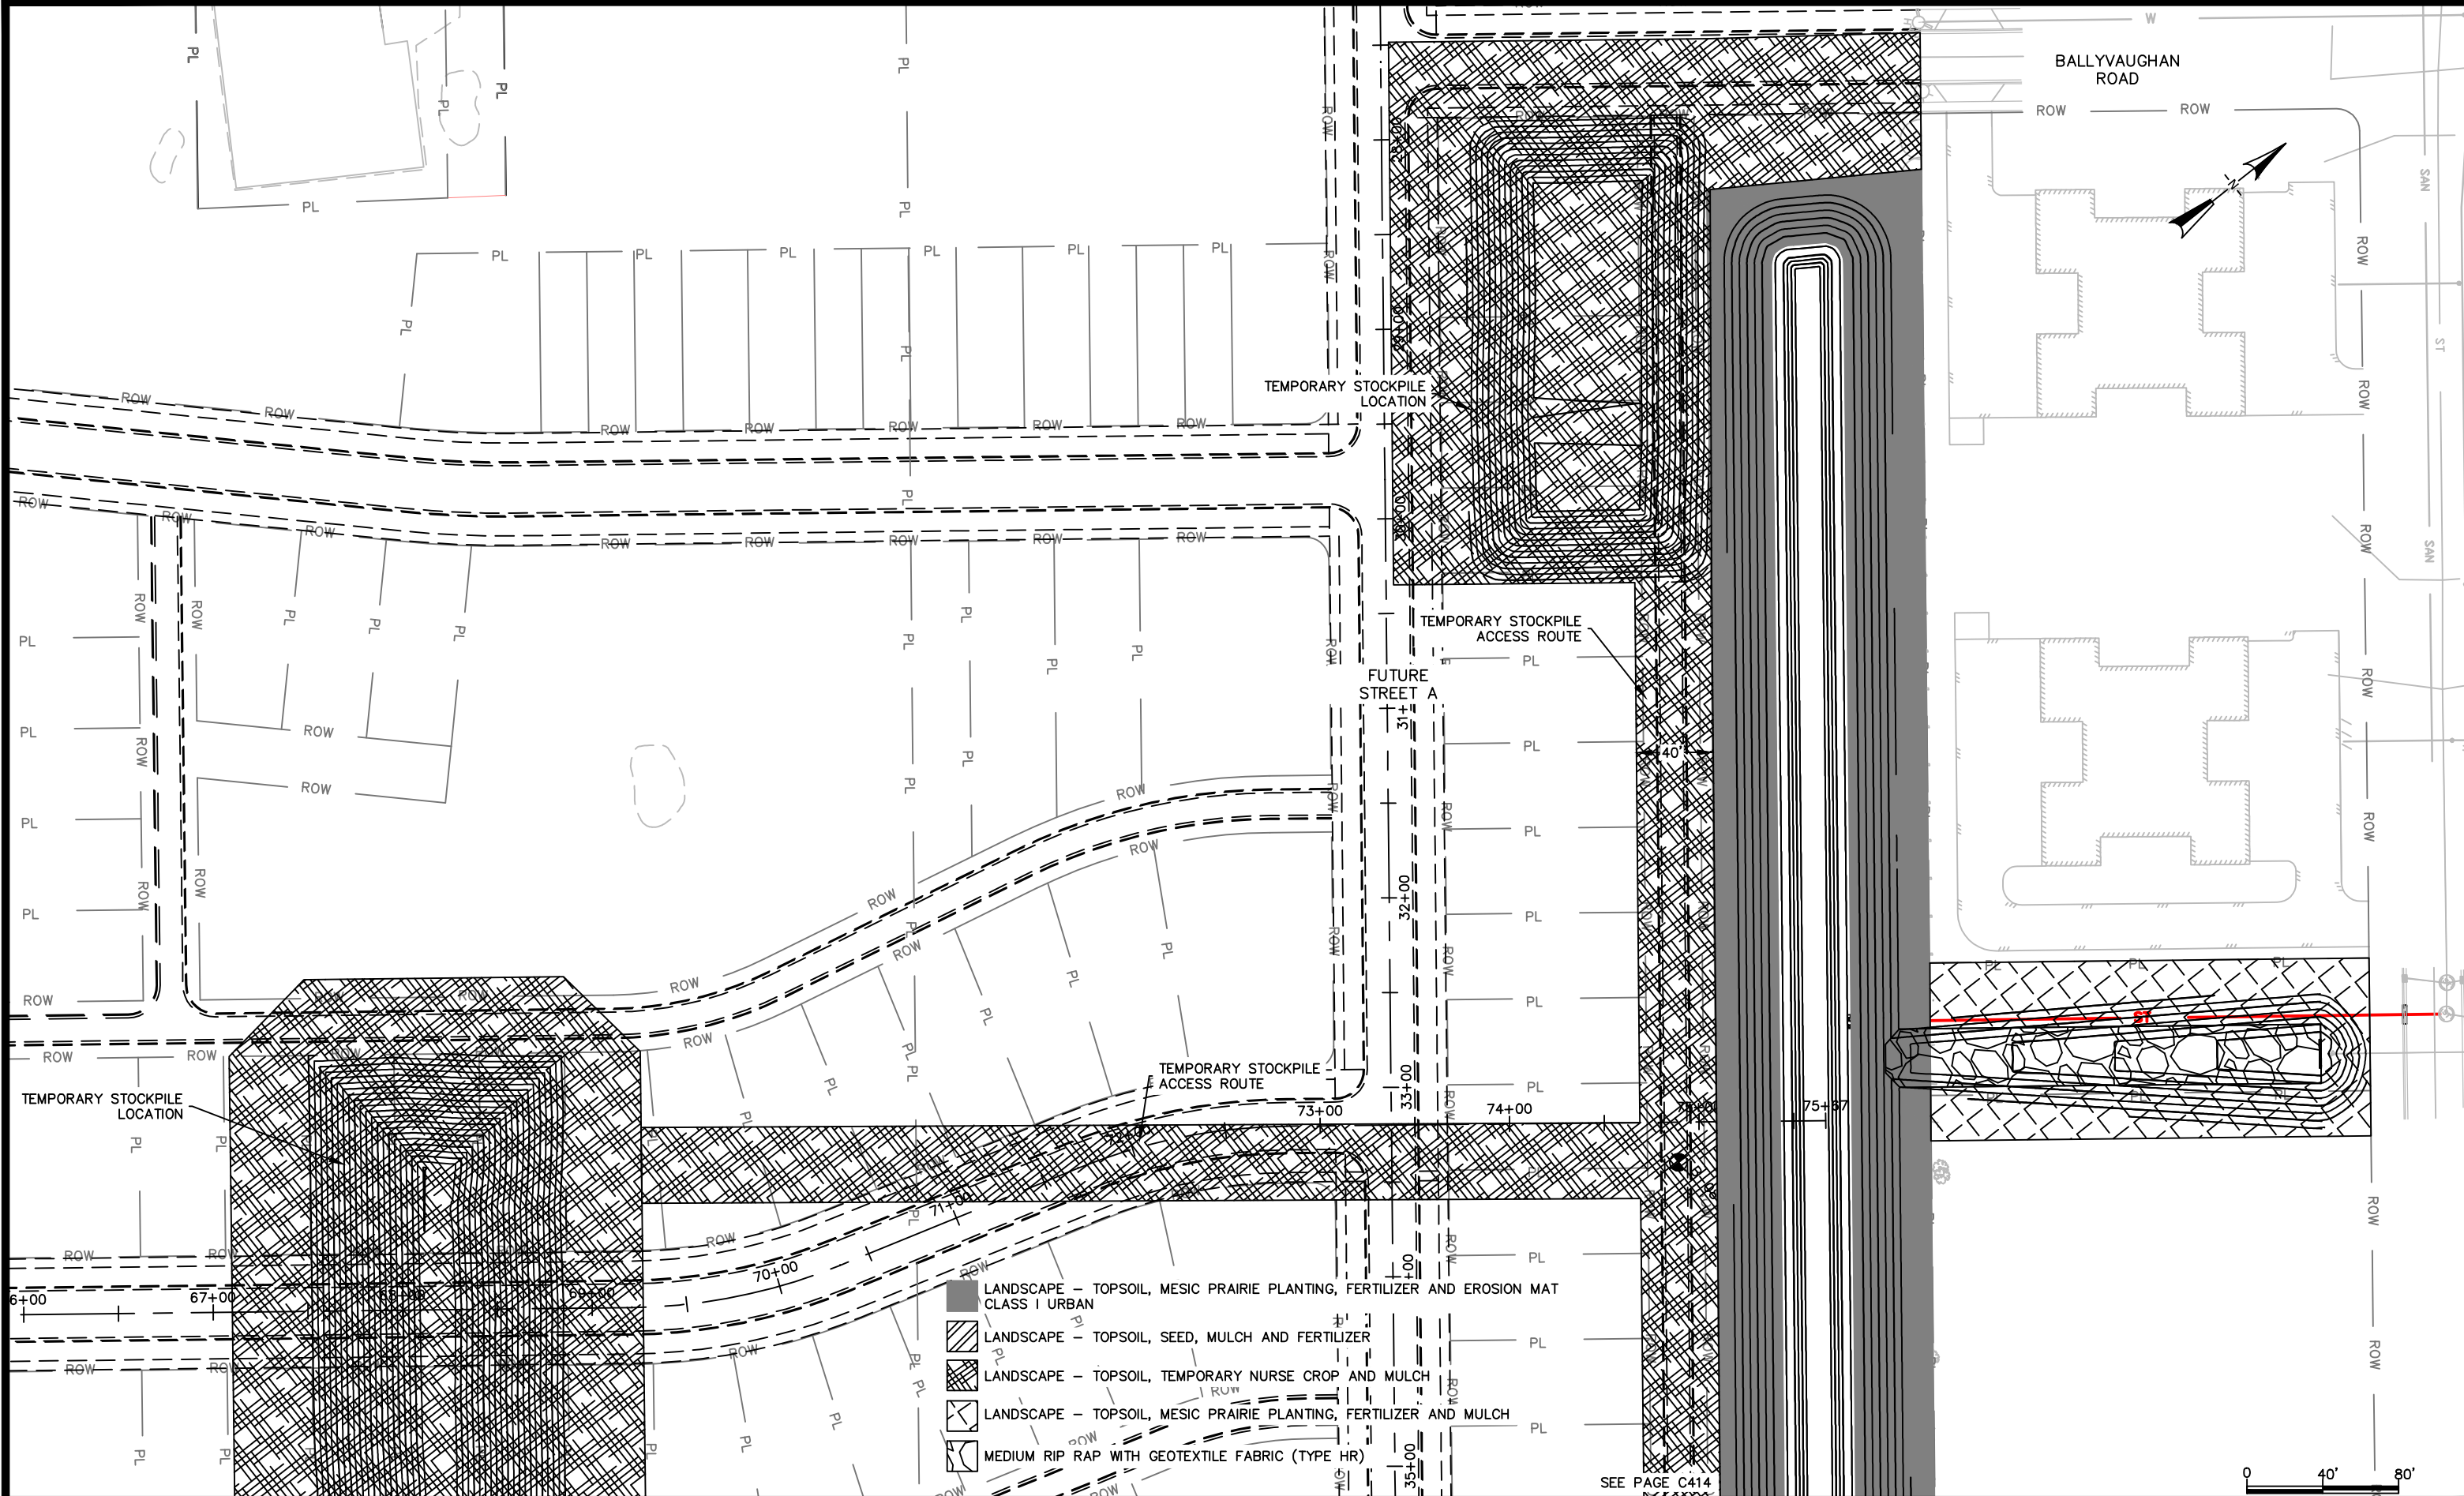

CITY OF DE PERE

ENGINEERING DIVISION 925 S. SIXTH ST DE PERE WI 54115
OFFICE: 920-339-4061 EMAIL: DPPUBWRKS@DEPEREWI.GOV


**AMERICAN BOULEVARD
RESTORATION PLAN**

NAME: AMERICAN BOULEVARD
UTILITY EXTENSION
PROJECT 25-04

SURVEYED		BY	DATE	REVISIONS / ISSUES			
NO.	DATE	BY	REMARKS				
1		KAD	12-2025				
2		EPR	12-2025				

PAGE
NO.

C413

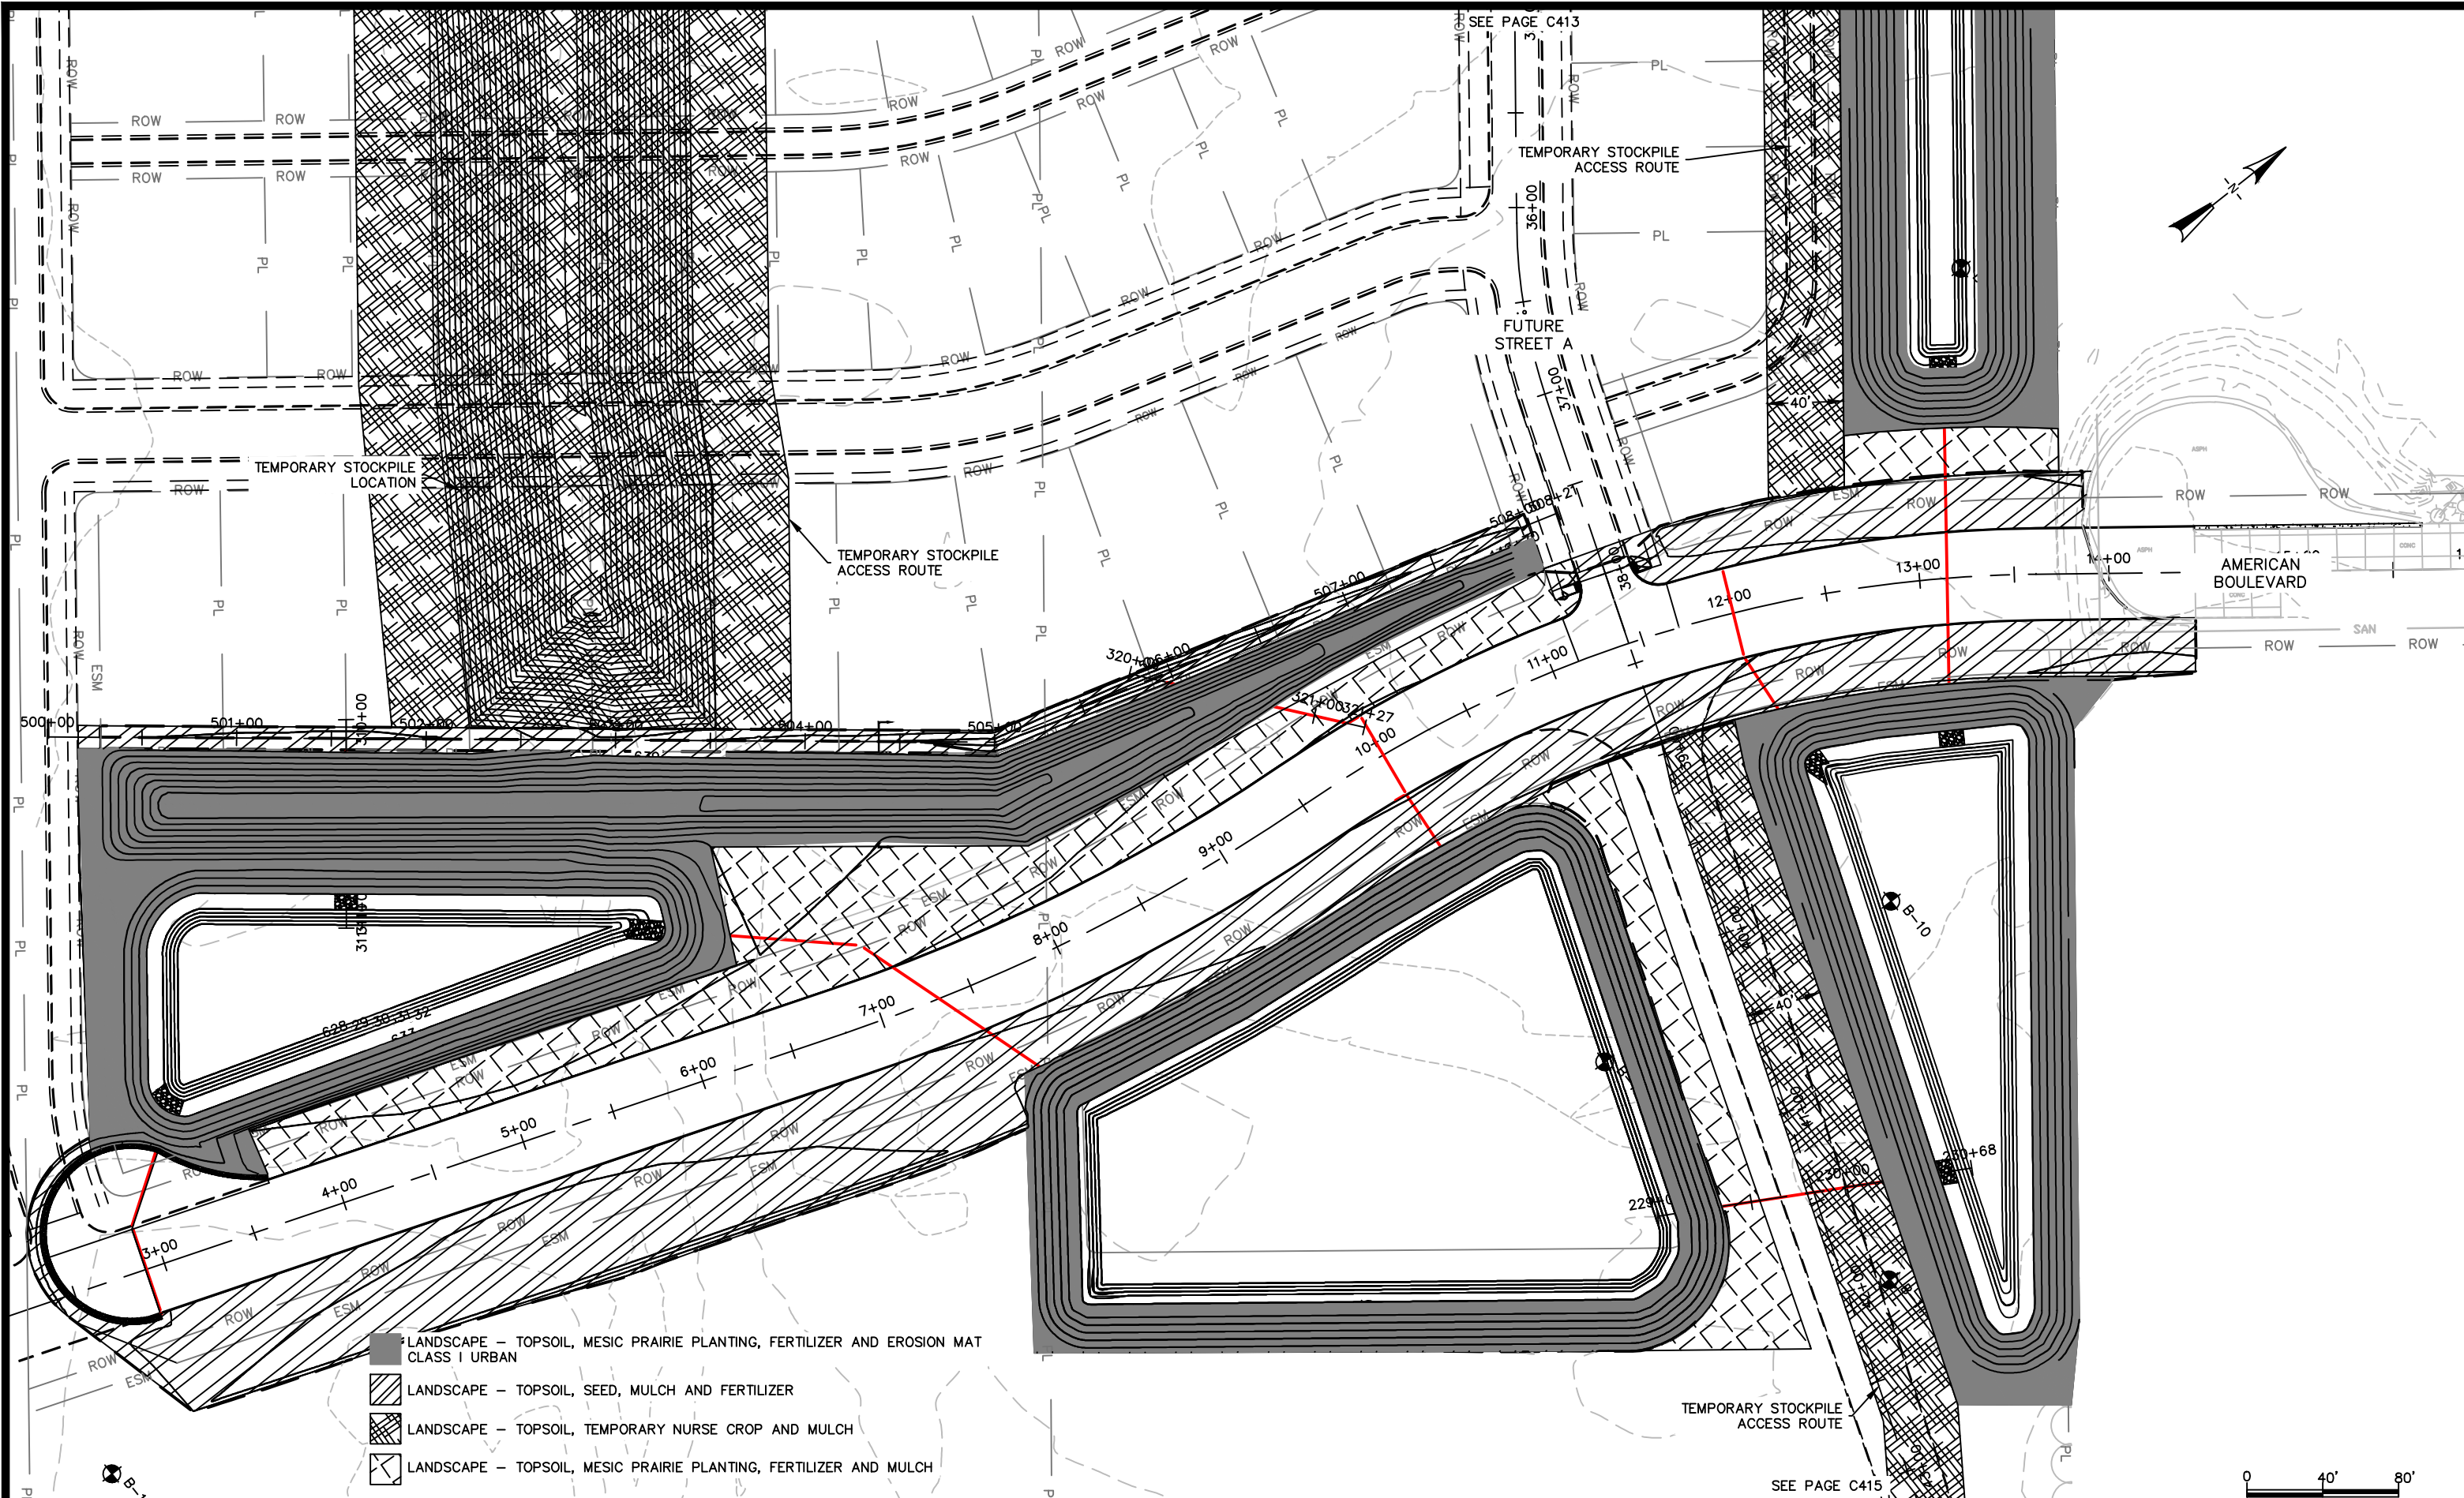

CITY OF DE PERE

ENGINEERING DIVISION 925 S. SIXTH ST DE PERE WI 54115
OFFICE: 920-339-4061 EMAIL: DPPUBWRKS@DEPEREWI.GOV

**AMERICAN BOULEVARD
RESTORATION PLAN**


NAME: AMERICAN BOULEVARD
UTILITY EXTENSION
PROJECT 25-04

	BY	DATE
SURVEYED	KAD	12-2025
DRAWN	KAD	12-2025
DESIGNED	EPR	12-2025
CHECKED		

REVISIONS / ISSUES			
NO.	DATE	BY	REMARKS

PAGE
NO.
C414

X:\Projects\City Projects\2025\Project 25-04 American_Boulevard_Utility_Extension\1200-CAD\25-04 AMERICAN RESTORATION PLAN.dwg

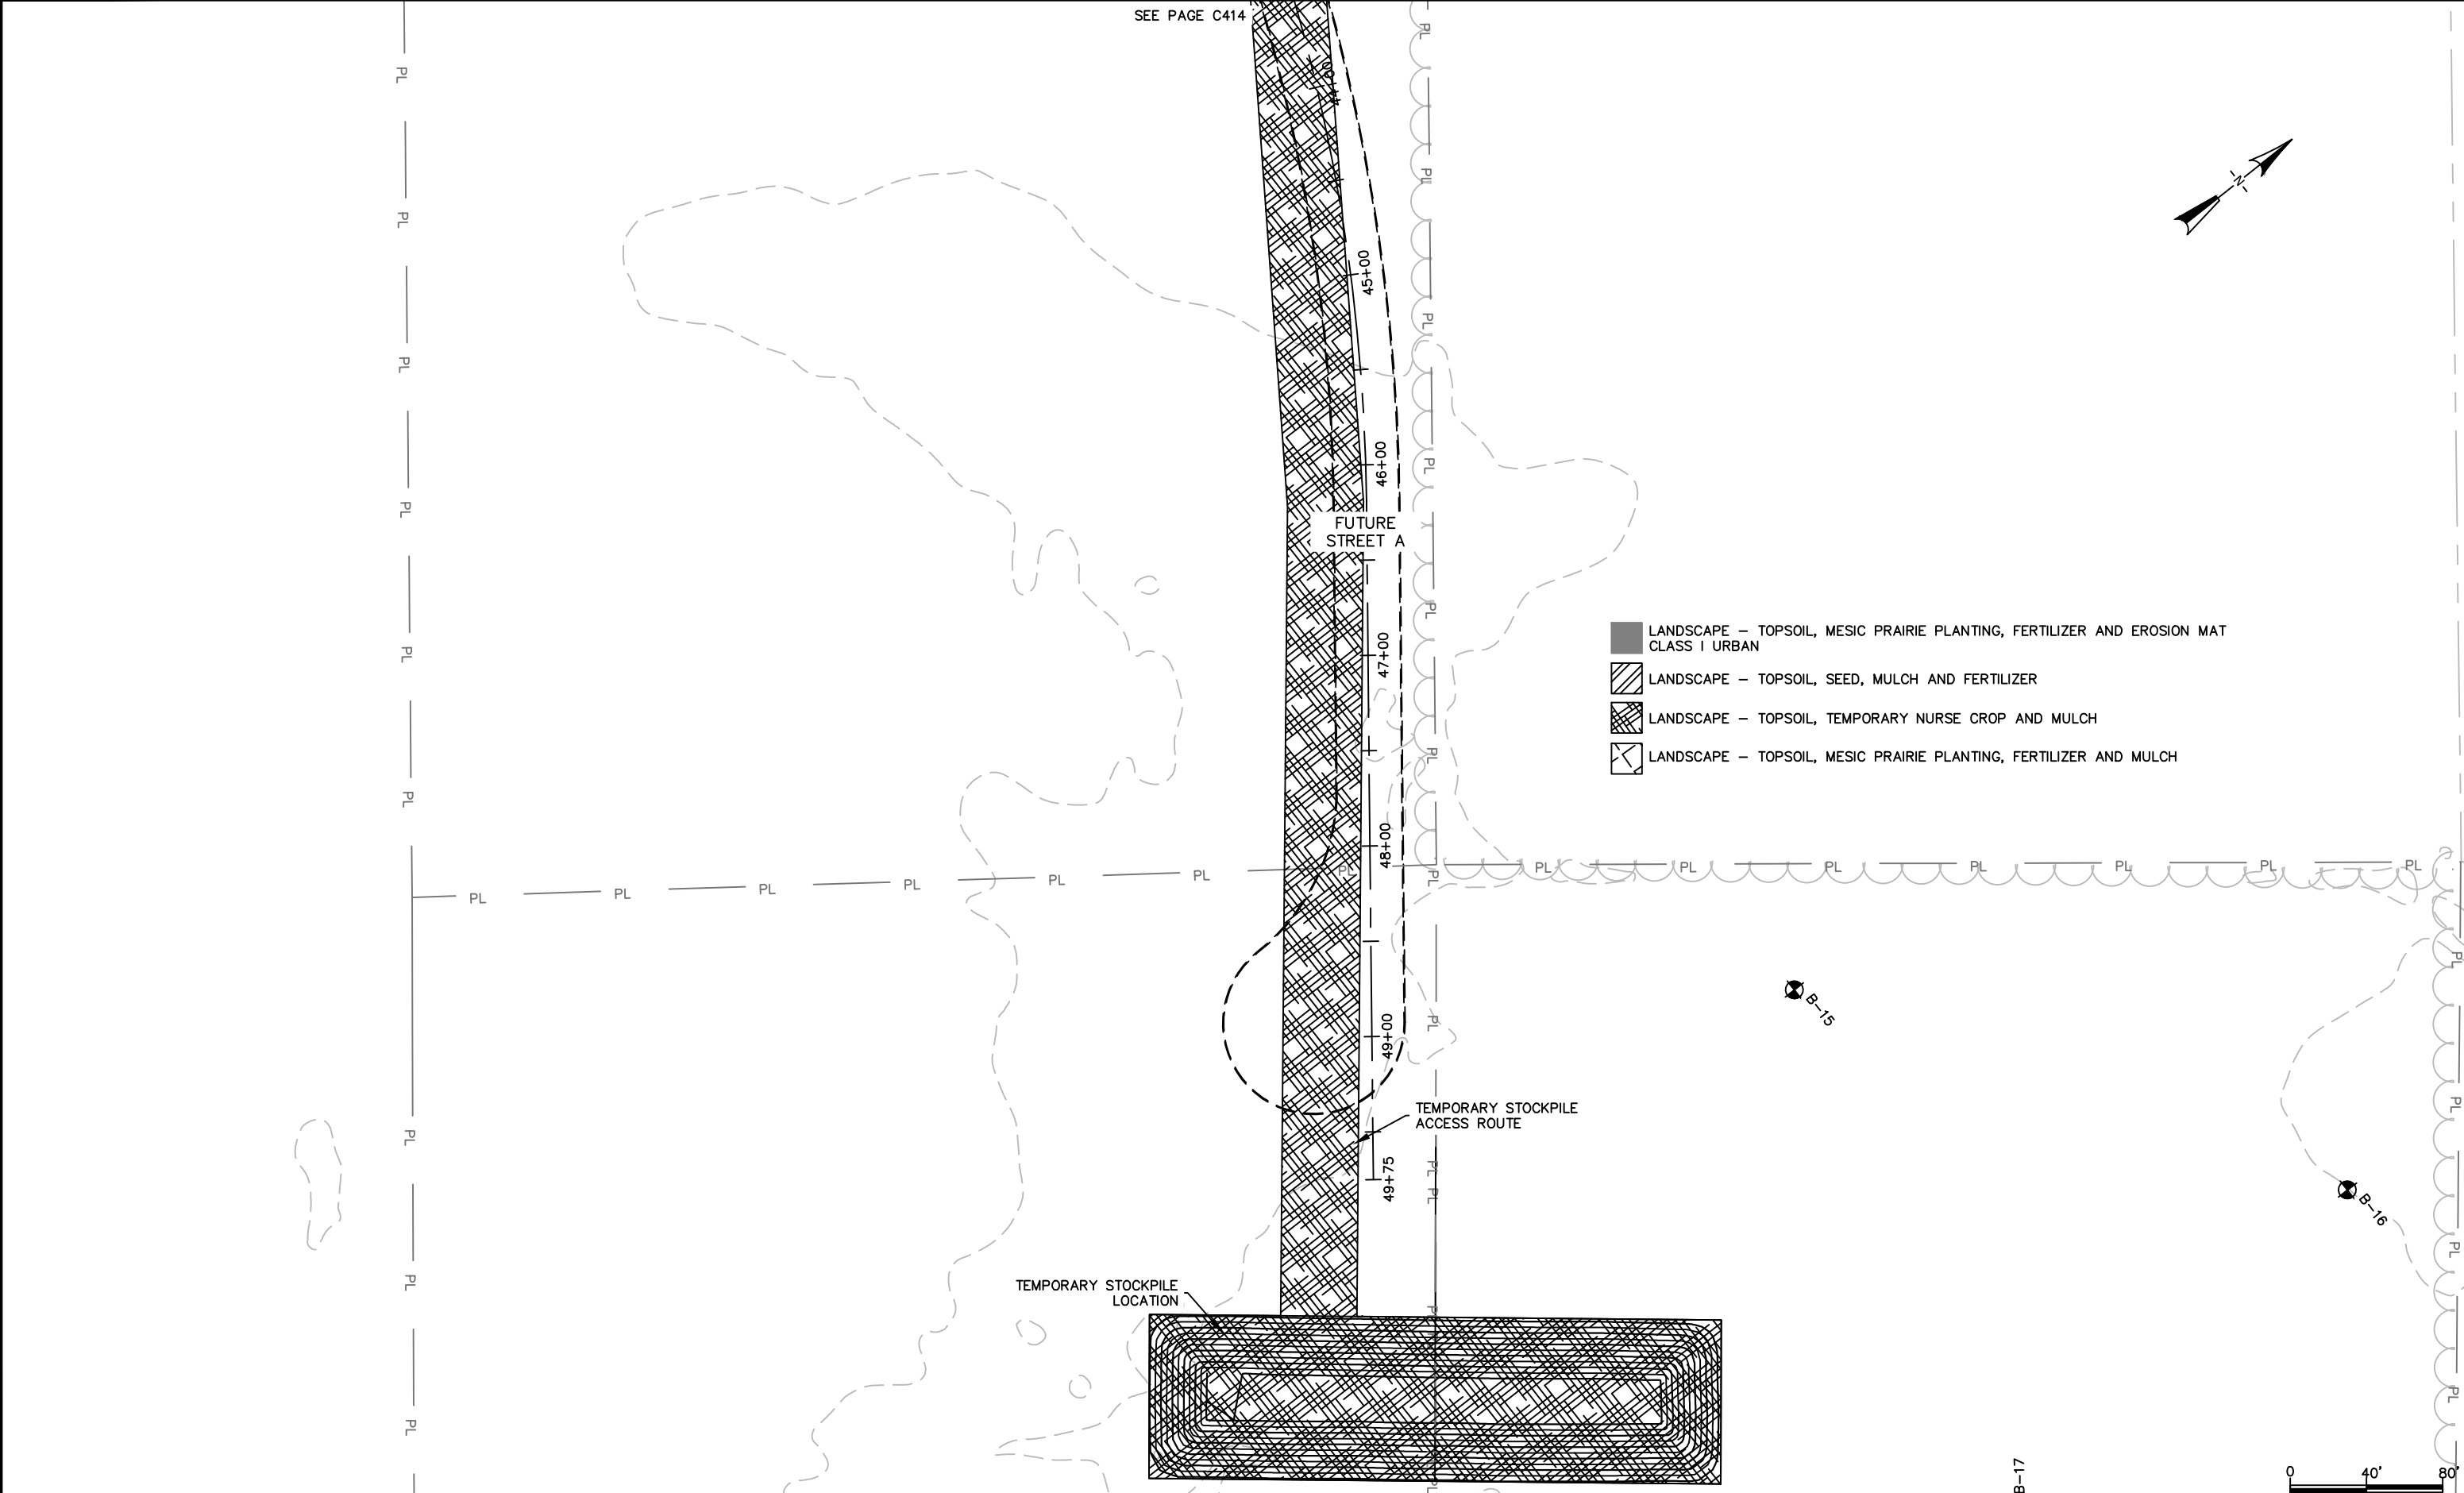

- LANDSCAPE – TOPSOIL, MESIC PRAIRIE PLANTING, FERTILIZER AND EROSION MAT CLASS I URBAN
- LANDSCAPE – TOPSOIL, SEED, MULCH AND FERTILIZER
- LANDSCAPE – TOPSOIL, TEMPORARY NURSE CROP AND MULCH
- LANDSCAPE – TOPSOIL, MESIC PRAIRIE PLANTING, FERTILIZER AND MULCH



CITY OF DE PERE
ENGINEERING DIVISION 925 S. SIXTH ST DE PERE WI 54115
OFFICE: 920-339-4061 EMAIL: DPPUBWRKS@DEPEREWI.GOV


**AMERICAN BOULEVARD
RESTORATION PLAN**

NAME: AMERICAN BOULEVARD
UTILITY EXTENSION
PROJECT 25-04


REVISIONS / ISSUES			
NO.	DATE	BY	REMARKS
SURVEYED			
DRAWN	KAD	12-2025	
DESIGNED			
CHECKED	EPR	12-2025	

X:\ENG\Projects\City Projects\2025\Project 25-04 American_Boulevard_Utility_Extension\1200-CAD\25-04 AMERICAN RESTORATION PLAN.dwg


SDD 08E14 Tracking Pad

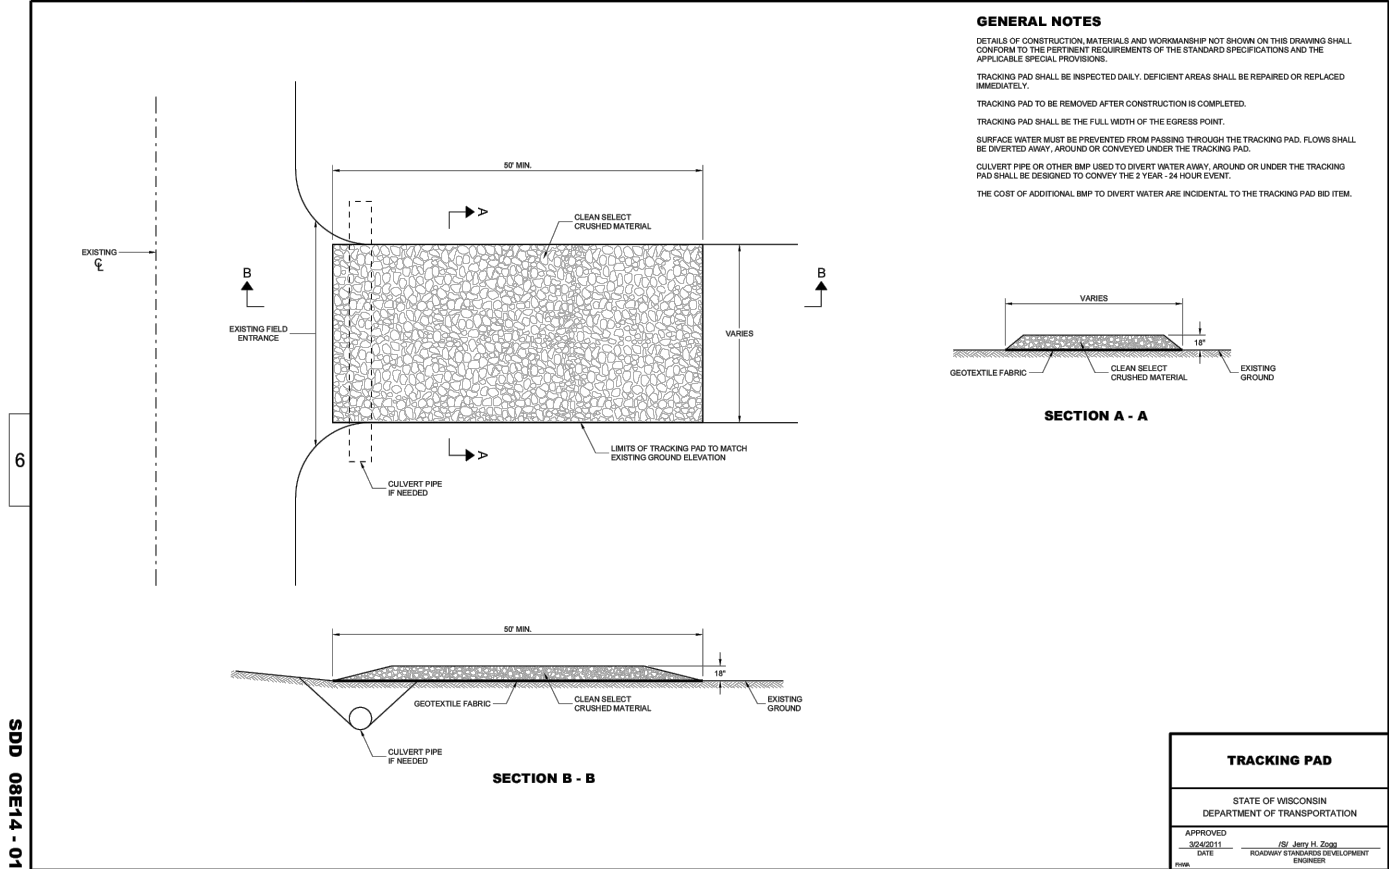


SDD 08E10 Inlet Protection, Types A, B, C and D

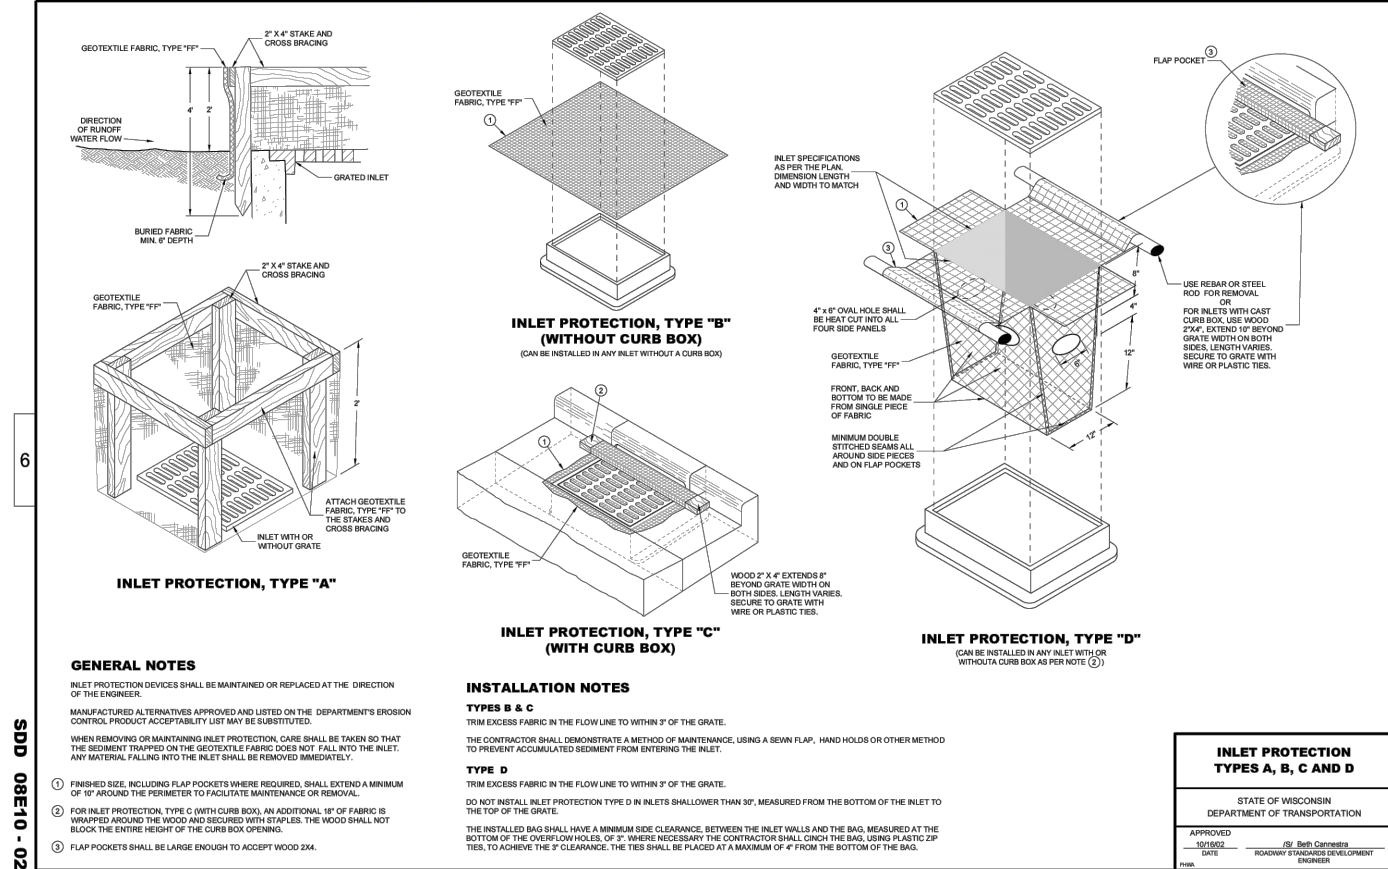

SDD 08E08 Typical Installations of Erosion Bales / Temporary Ditch Checks

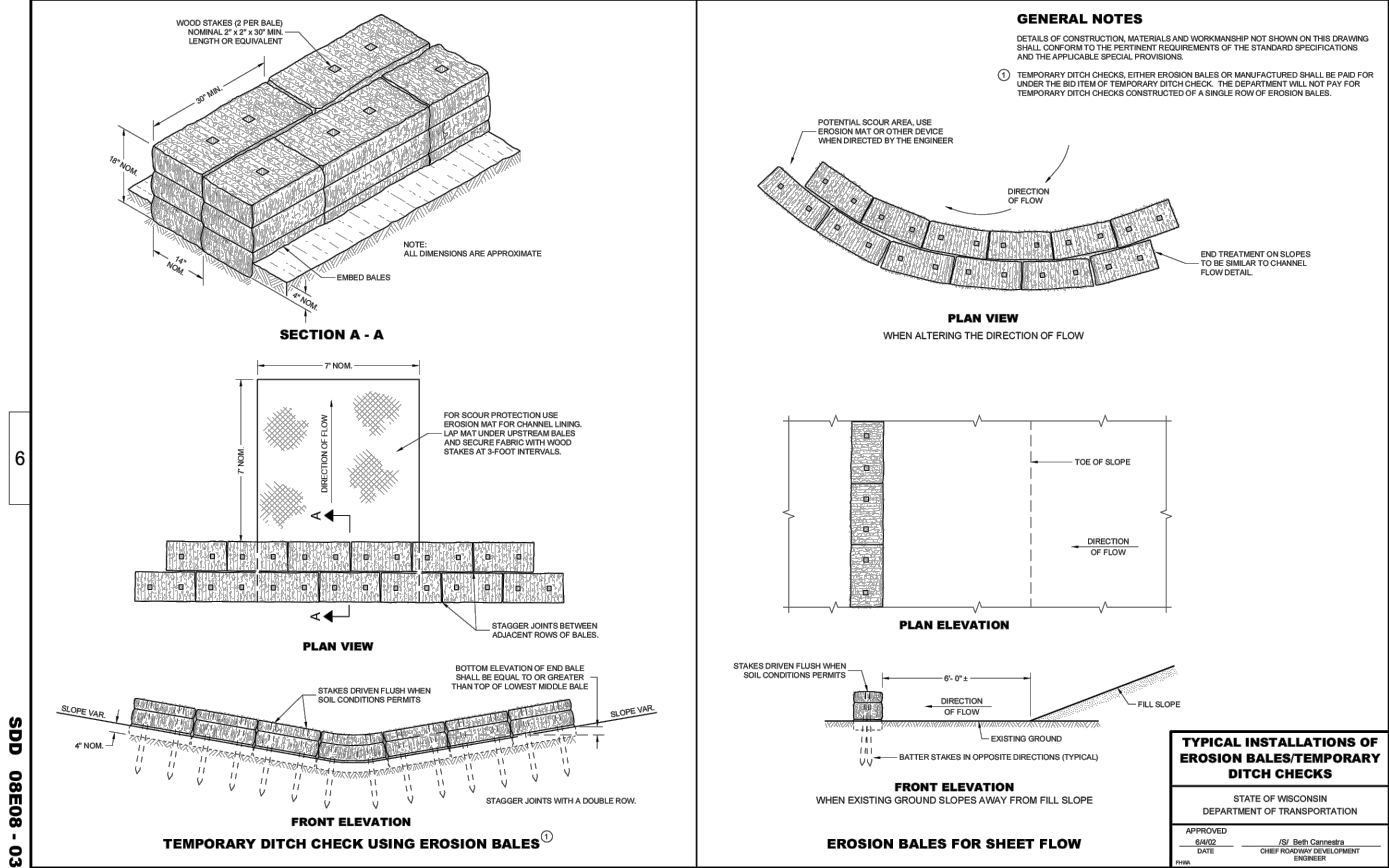

SDD 08E09 Silt Fence

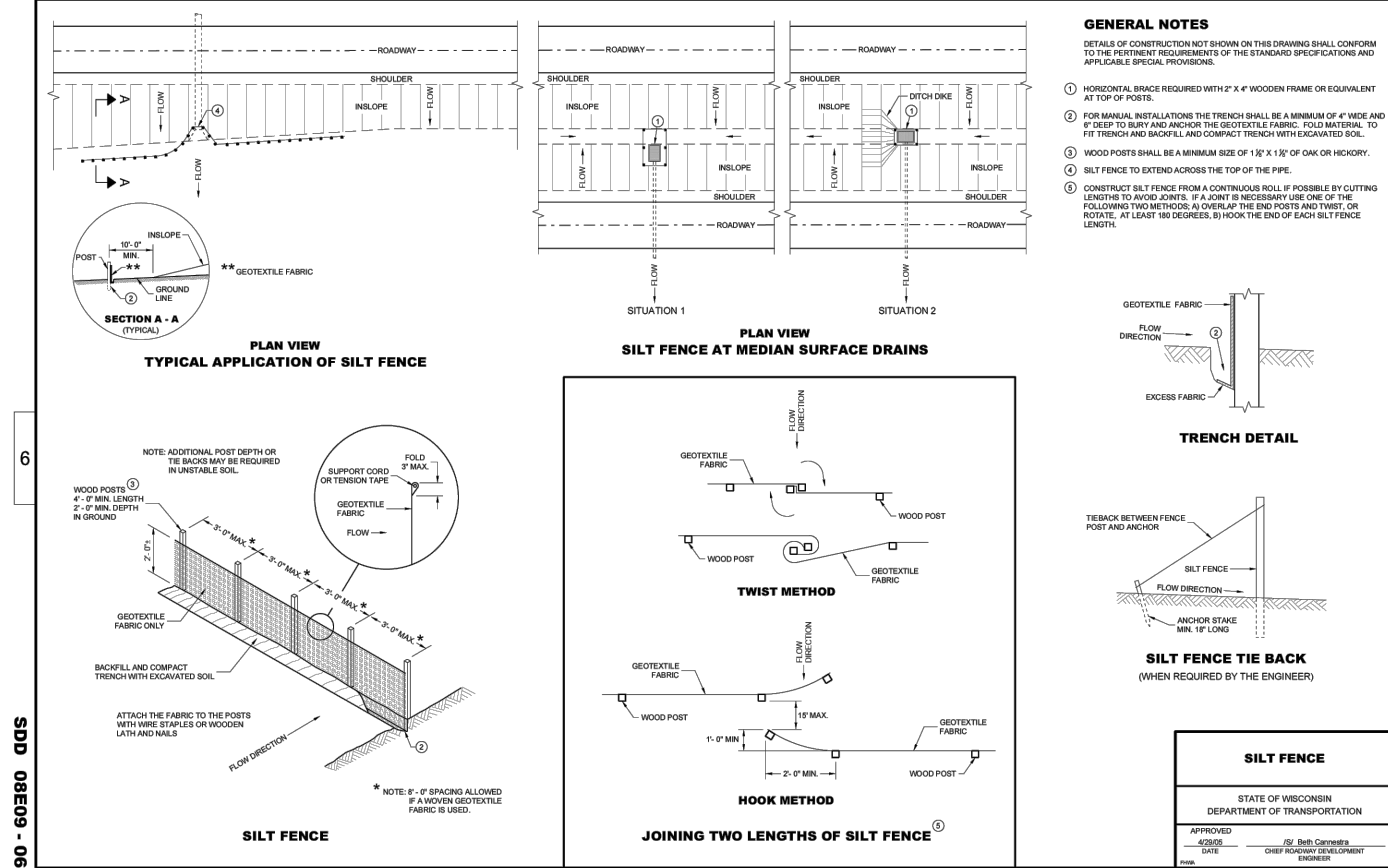

CITY OF DE PERE

ENGINEERING DIVISION 925 S. SIXTH ST DE PERE WI 54115
OFFICE: 920-339-4061 EMAIL: DPPUBWRKS@DEPEREWI.GOV

AMERICAN BOULEVARD
CONSTRUCTION DETAILS

NAME: AMERICAN BOULEVARD
UTILITY EXTENSION
PROJECT 25-04

	BY	DATE	REVISIONS / ISSUES			
			NO.	DATE	BY	REMARKS
SURVEYED						
DRAWN						
DESIGNED						
CHECKED	EPR	11-2025				

PAGE NO.
C501

SDD 08F04 Joint Ties for Concrete Pipe and Concrete Collar Detail

