TELEVISING AND CLEANING MAP FOR STORM SEWER EXHIBIT LAYOUT

TELEVISING AND CLEANING MAP FOR STORM SEWER EXHIBIT LAYOUT

Engineering Division
925 S. 6Th St.
De Pere, WI 54115
Office: 920-339-4061
Fax: 920-339-4071

Televise and Cleaning

Project: 19-15

12- 2018
By: MAL

TELEVISING AND CLEANING MAP FOR STORM SEWER EXHIBIT 1

Engineering Division
925 S. 6Th St.
De Pere, WI 54115
Office: 920-339-4061
Fax: 920-339-4071

Televise and Cleaning

Project: 19-15

12- 2018
By: MAL

TELEVISING AND CLEANING MAP FOR STORM SEWER EXHIBIT 2

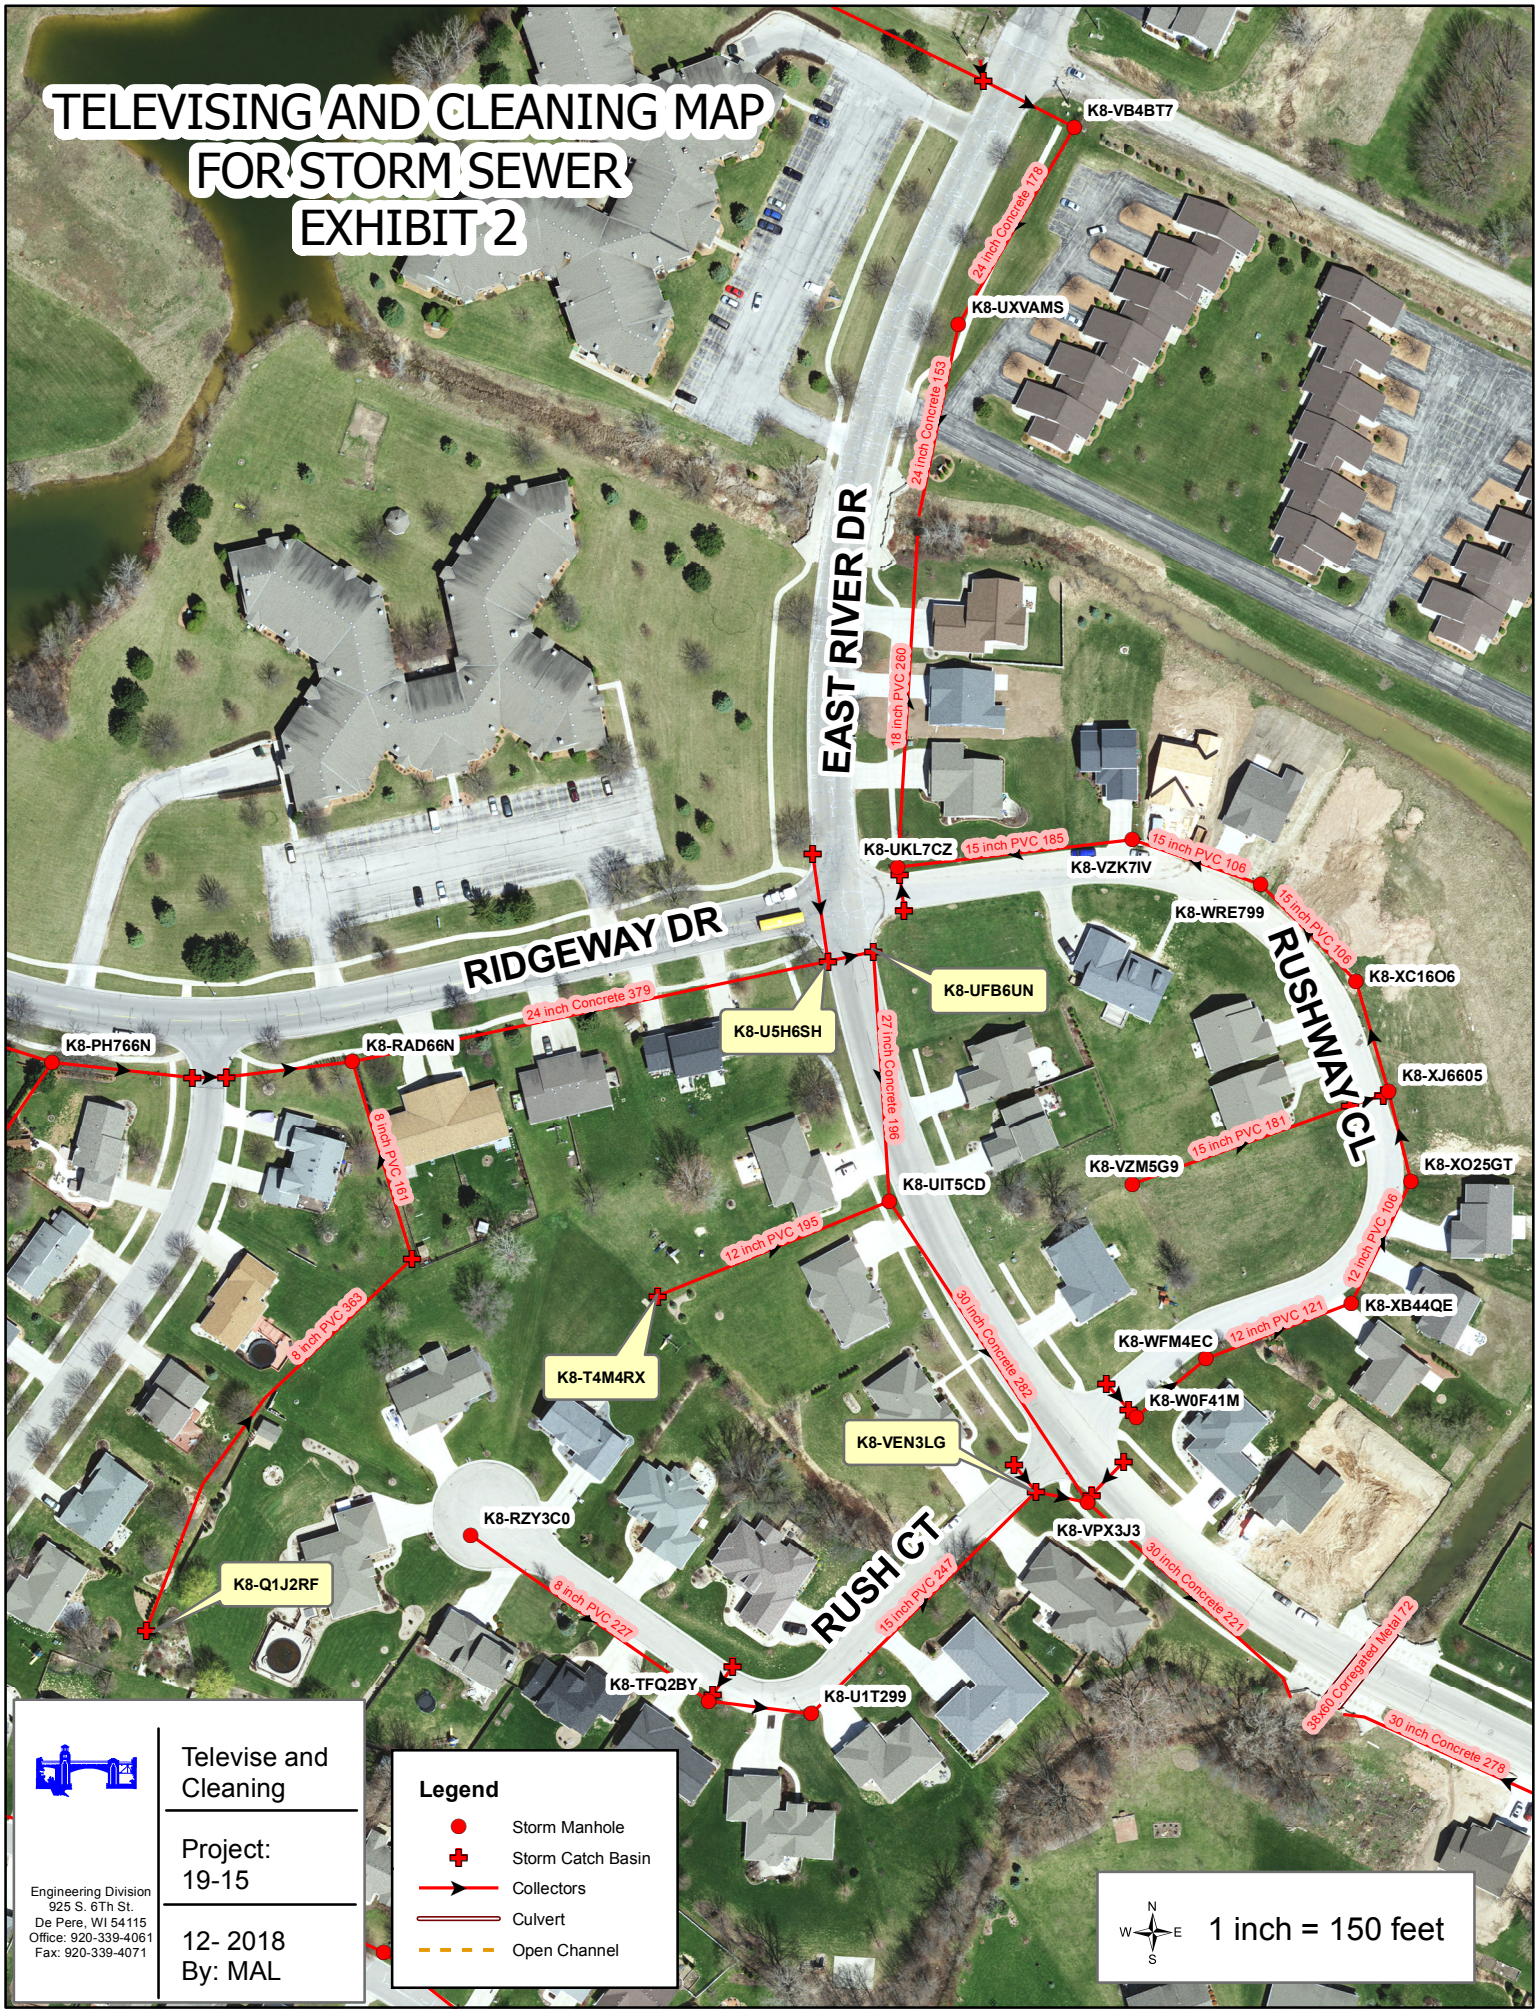

Engineering Division
925 S. 6Th St.
De Pere, WI 54115
Office: 920-339-4061
Fax: 920-339-4071

Televise and Cleaning

Project: 19-15

12- 2018
By: MAL

TELEVISING AND CLEANING MAP FOR STORM SEWER EXHIBIT 3

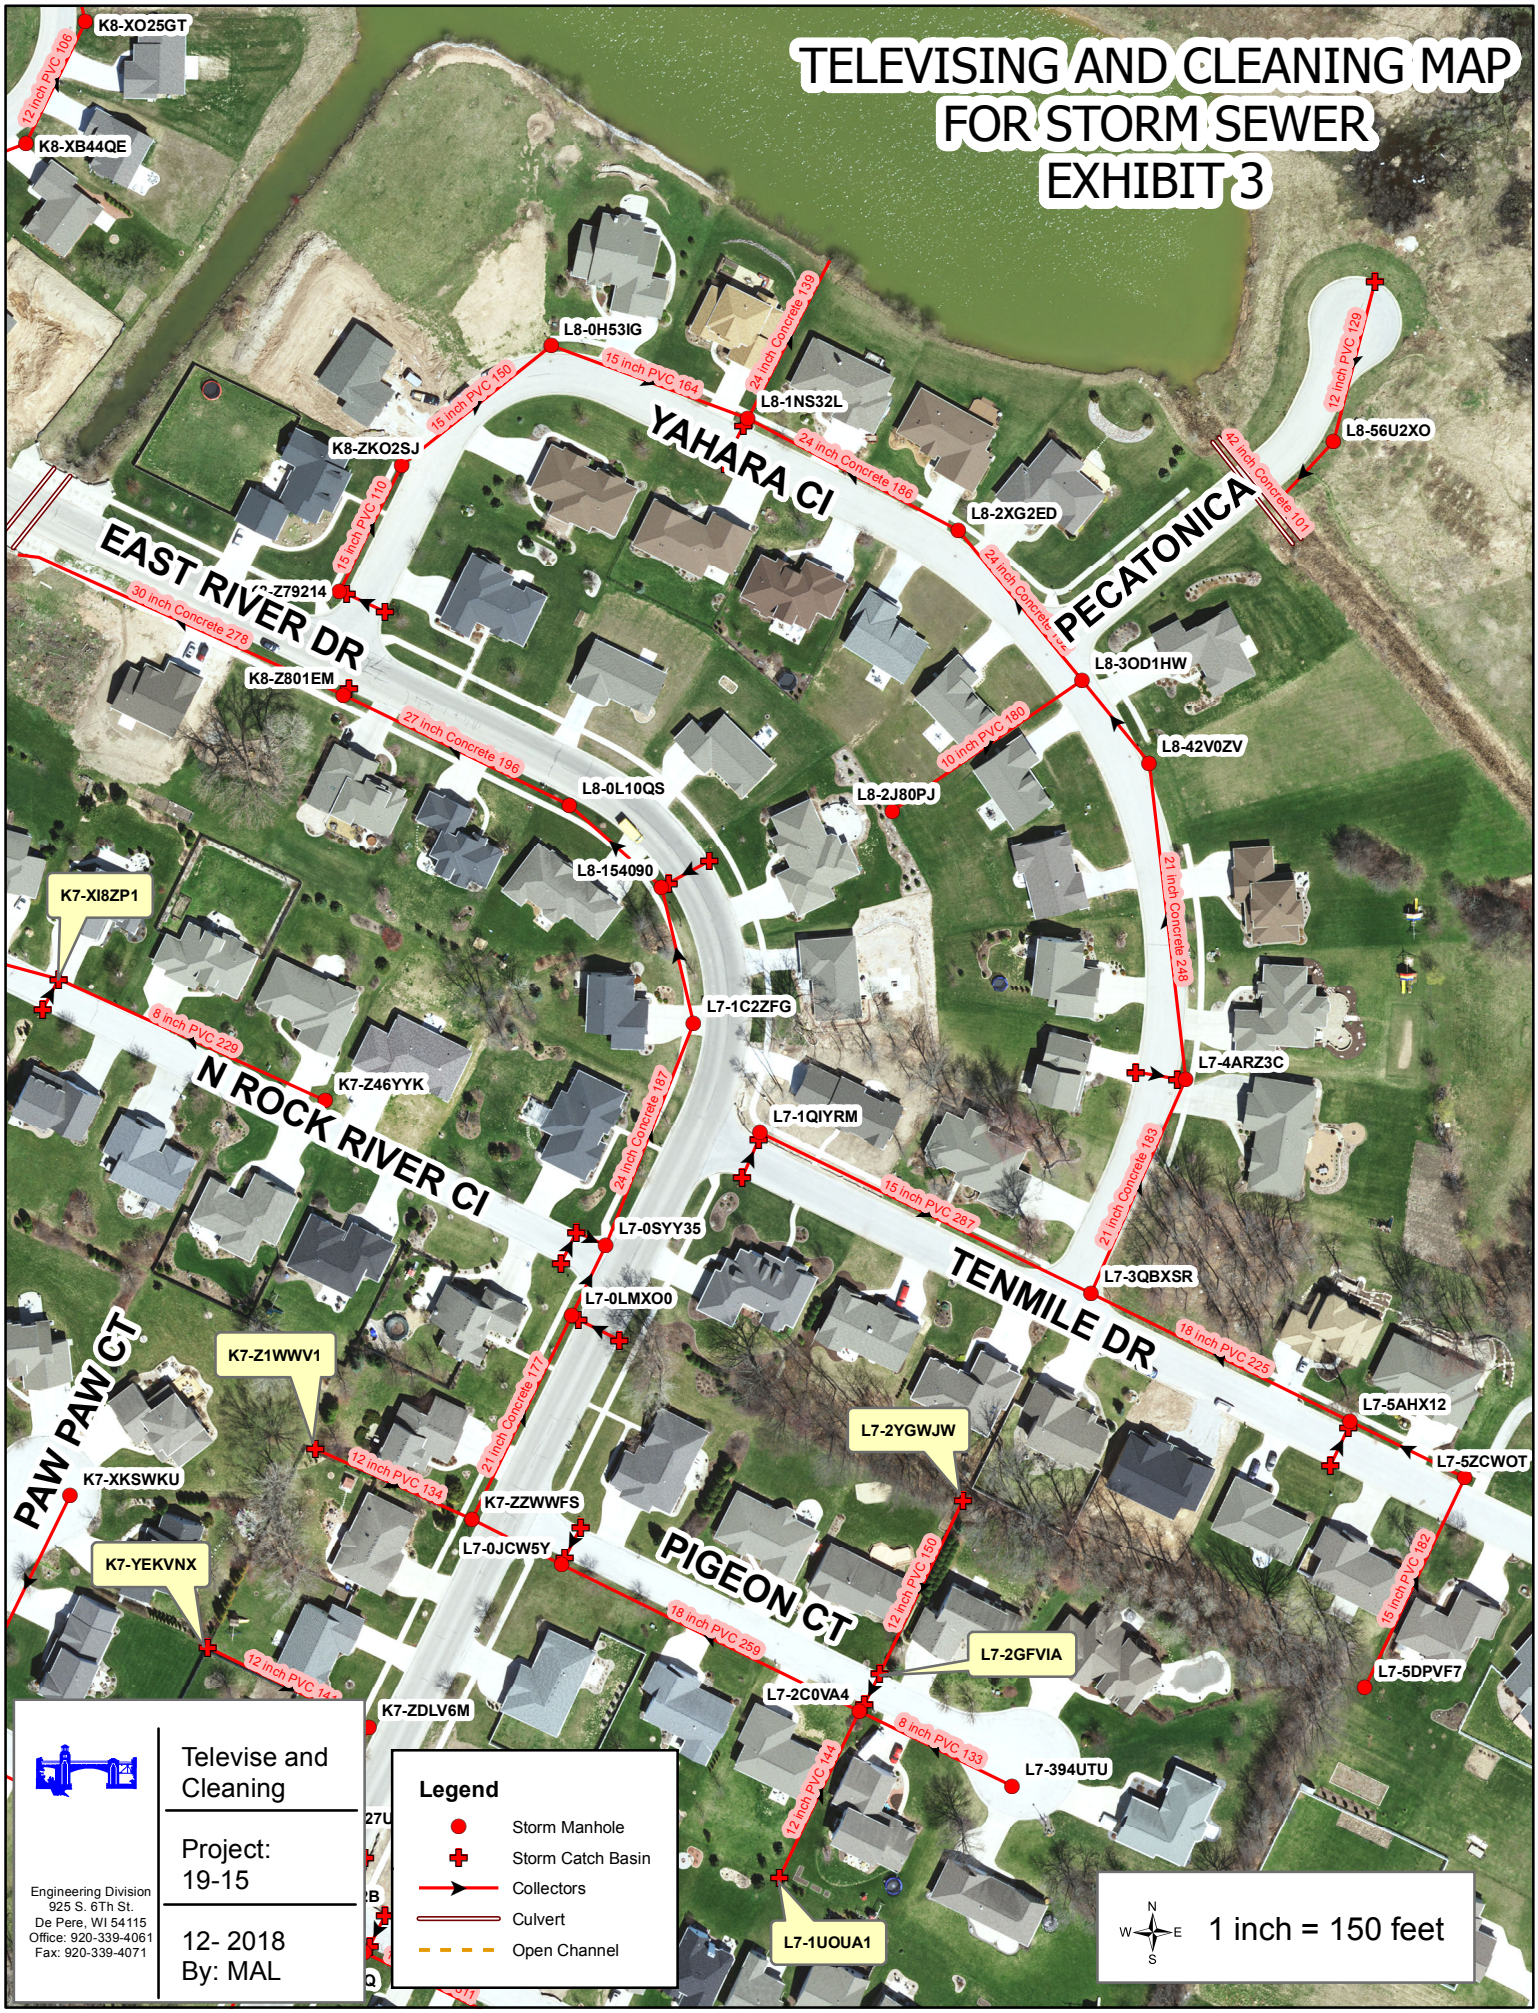

TELEVISING AND CLEANING MAP FOR STORM SEWER EXHIBIT 4

TELEVISING AND CLEANING MAP
FOR STORM SEWER
EXHIBIT 5
W BARABOO CI
DESPLAINE RD
E BARABOO CI
BARK RIVER CT
CHARLES ST
K8-NOY3KP
K8-RZY3C0
K8-NXK21J
K8-OEA1UO
K8-Q1J2RF
K8-U1T299
K8-QE51BE
K8-O5E1L6
K8-RH40TE
K8-NQ607Y
K7-N57ZY0
K7-NVMZIX
K7-SWOZOQ
K7-U4UZ6M
K7-P0OYTM
K7-PUHYF5
K7-NUTY4X
K7-TGCY6K
K7-V8JY8C
K7-UY4XNF
K7-NI2XEG
K7-MS5X5B
K7-N98WWH
K7-SEIWYH
K7-UN1WI0
K7-OH8WAQ
K7-RSRW7N
K7-QLTV8Y
K7-RCWVBY
K7-RAQUW7
K7-SCNU2R
K7-TKHTC2
12 inch PVC 345
8 inch PVC 363
15 inch
12 inch PVC 268
12 inch PVC 155
12 inch PVC 236
12 inch PVC 185
8 inch PVC 332
12 inch PVC 172
8 inch PVC 119
12 inch PVC 233
12 inch PVC 386
12 inch PVC 106
12 inch PVC 151
12 inch PVC 124
8 inch PVC 153
18 inch PVC 172
38x60 116
12 inch PVC 307
15 inch PVC 128
15 inch PVC 311
15 inch PVC 220
8 inch PVC 185
12 inch PVC 271
Legend
Storm Manhole
Storm Catch Basin
Collectors
Culvert
Open Channel
N
W
E
S
1 inch = 150 feet
Televise and Cleaning
Project: 19-15
12- 2018
By: MAL
Engineering Division
925 S. 6Th St.
De Pere, WI 54115
Office: 920-339-4061
Fax: 920-339-4071

TELEVISING AND CLEANING MAP FOR STORM SEWER EXHIBIT 6

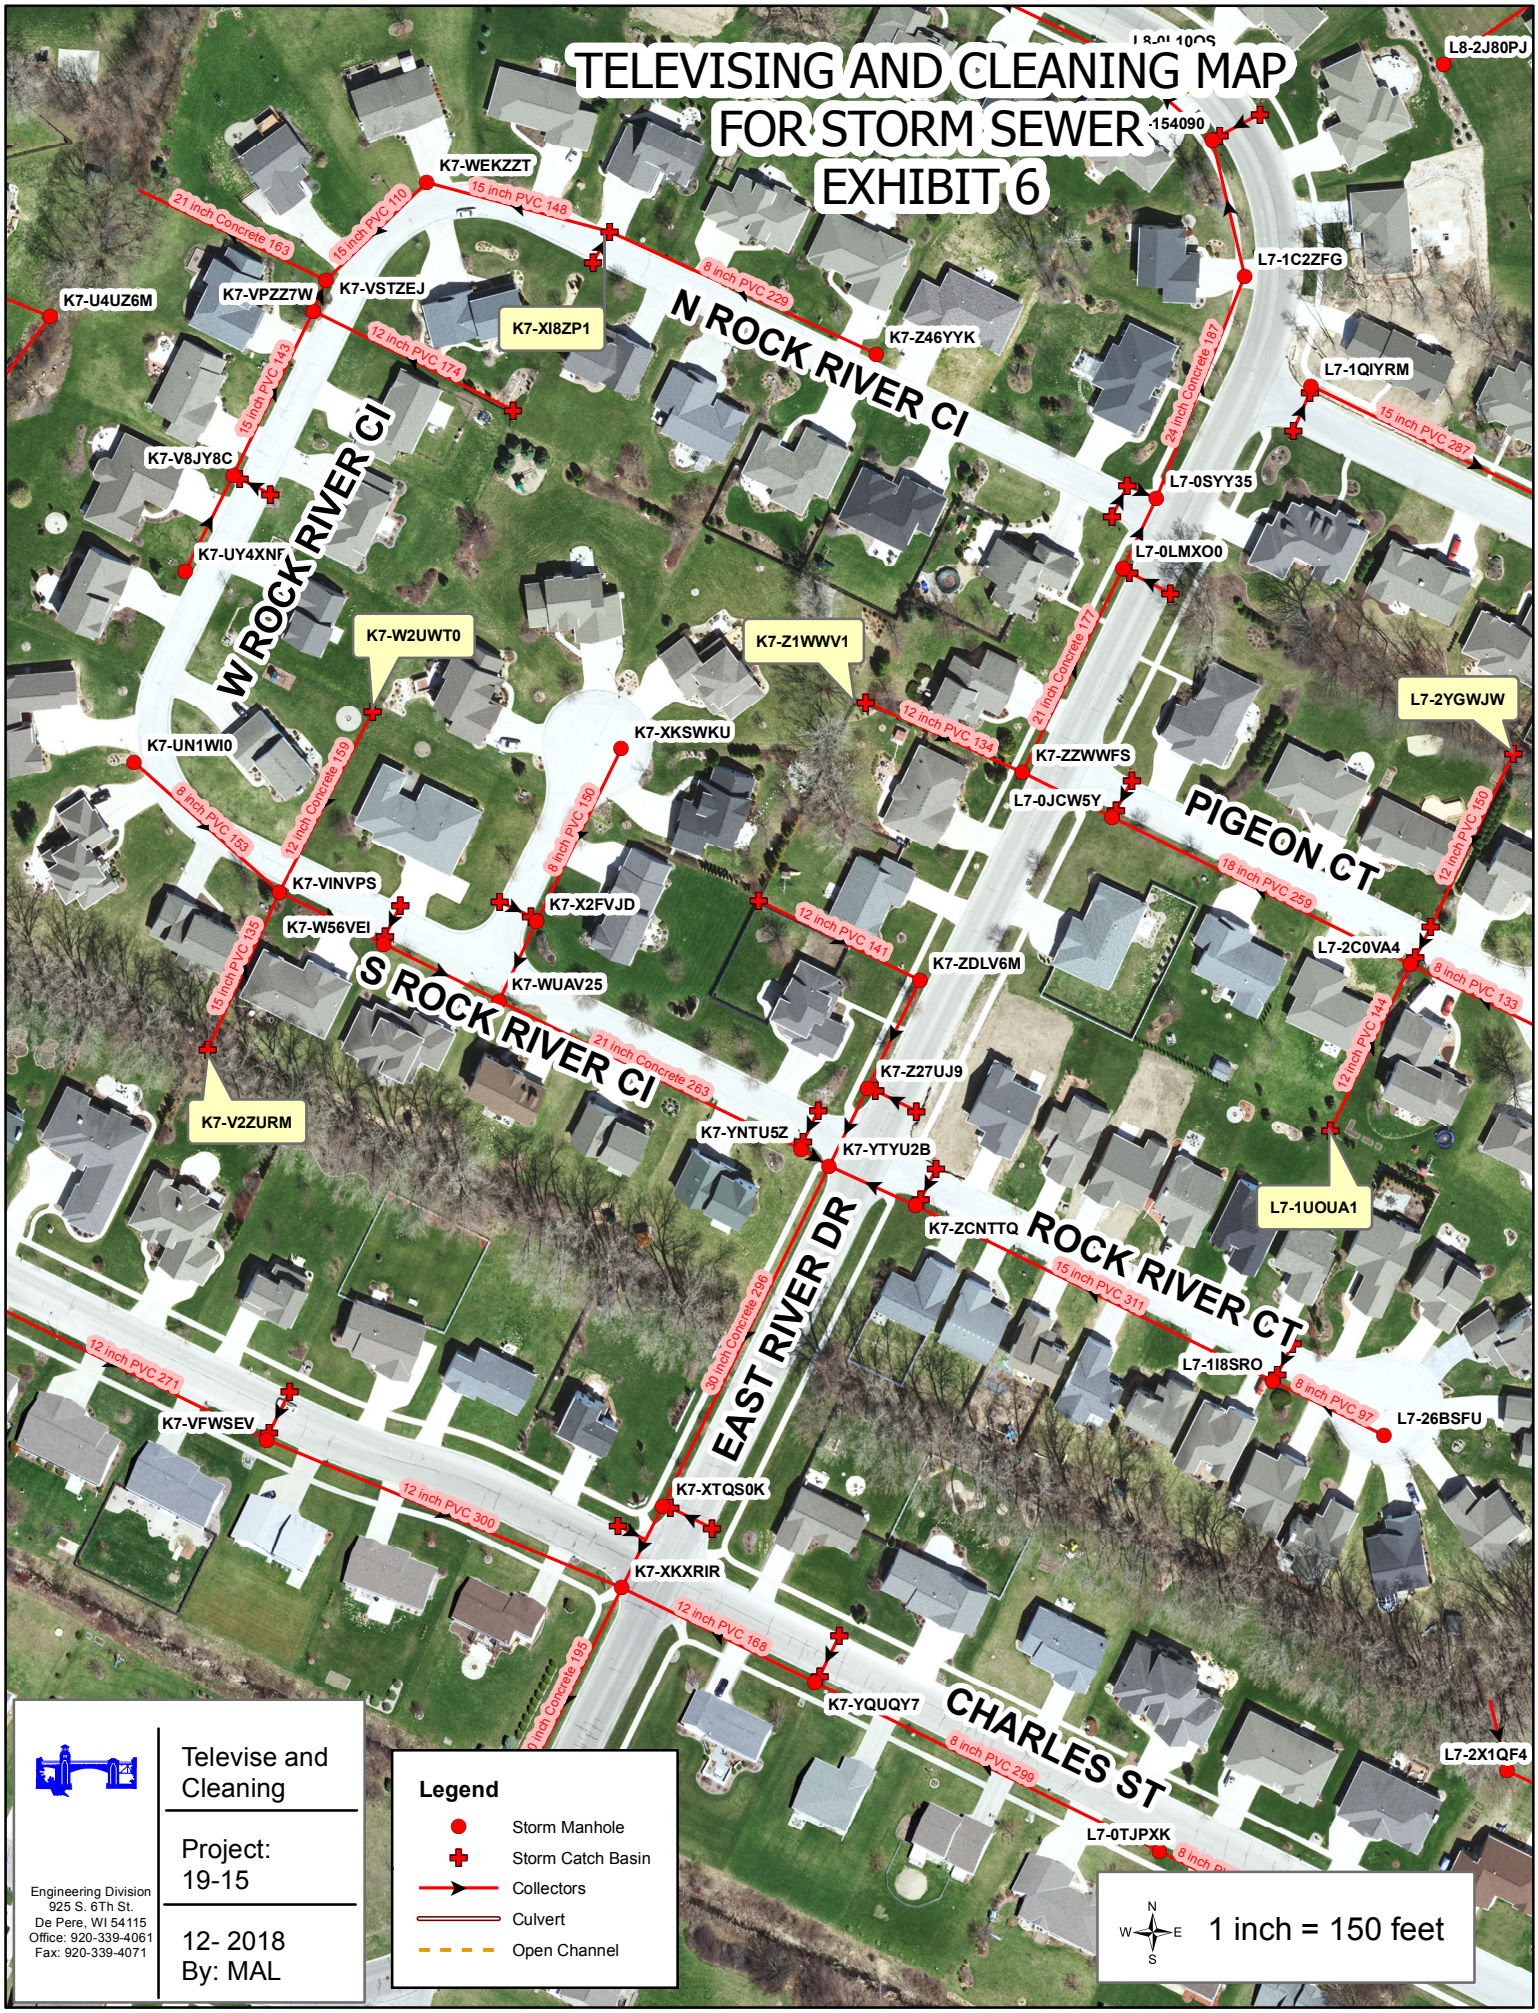

TELEVISING AND CLEANING MAP
FOR STORM SEWER
EXHIBIT 7
L7-3QBXSR
L7-0LMXO0
21 inch Concrete 177
12 inch PVC 134
K7-ZZWWFS
L7-0JCW5Y
EAST RIVER DR
PIGEON CT
18 inch PVC 259
12 inch PVC 150
L7-2YGWJW
L7-2C0VA4
8 inch PVC 133
L7-394UTU
12 inch PVC 144
L7-1UOUA1
15 inch PVC 182
L7-5DPVF7
L7-7EQV0D
L7-7AIUS6
K7-ZCNTTQ
ROCK RIVER CT
15 inch PVC 311
L7-1I8SRO
8 inch PVC 97
L7-26BSFU
BLACK EARTH DR
18 inch PVC 450
L7-5TGRN2
21 inch Concrete 331
18 inch PVC 304
L7-2X1QF4
8 inch PVC 299
12 inch PVC 269
L7-0TJPXK
8 inch PVC 101
L7-1ILPL5
L7-4SLPJ2
L7-4MUP77
L7-2TPOY9
8 inch PVC 111
PVC 157
L7-3LEOKW
60 inch Corregated
Legend
Storm Manhole
Storm Catch Basin
Collectors
Culvert
Open Channel
N
W
E
S
1 inch = 150 feet
Televise and Cleaning
Project: 19-15
12- 2018
By: MAL
Engineering Division
925 S. 6Th St.
De Pere, WI 54115
Office: 920-339-4061
Fax: 920-339-4071

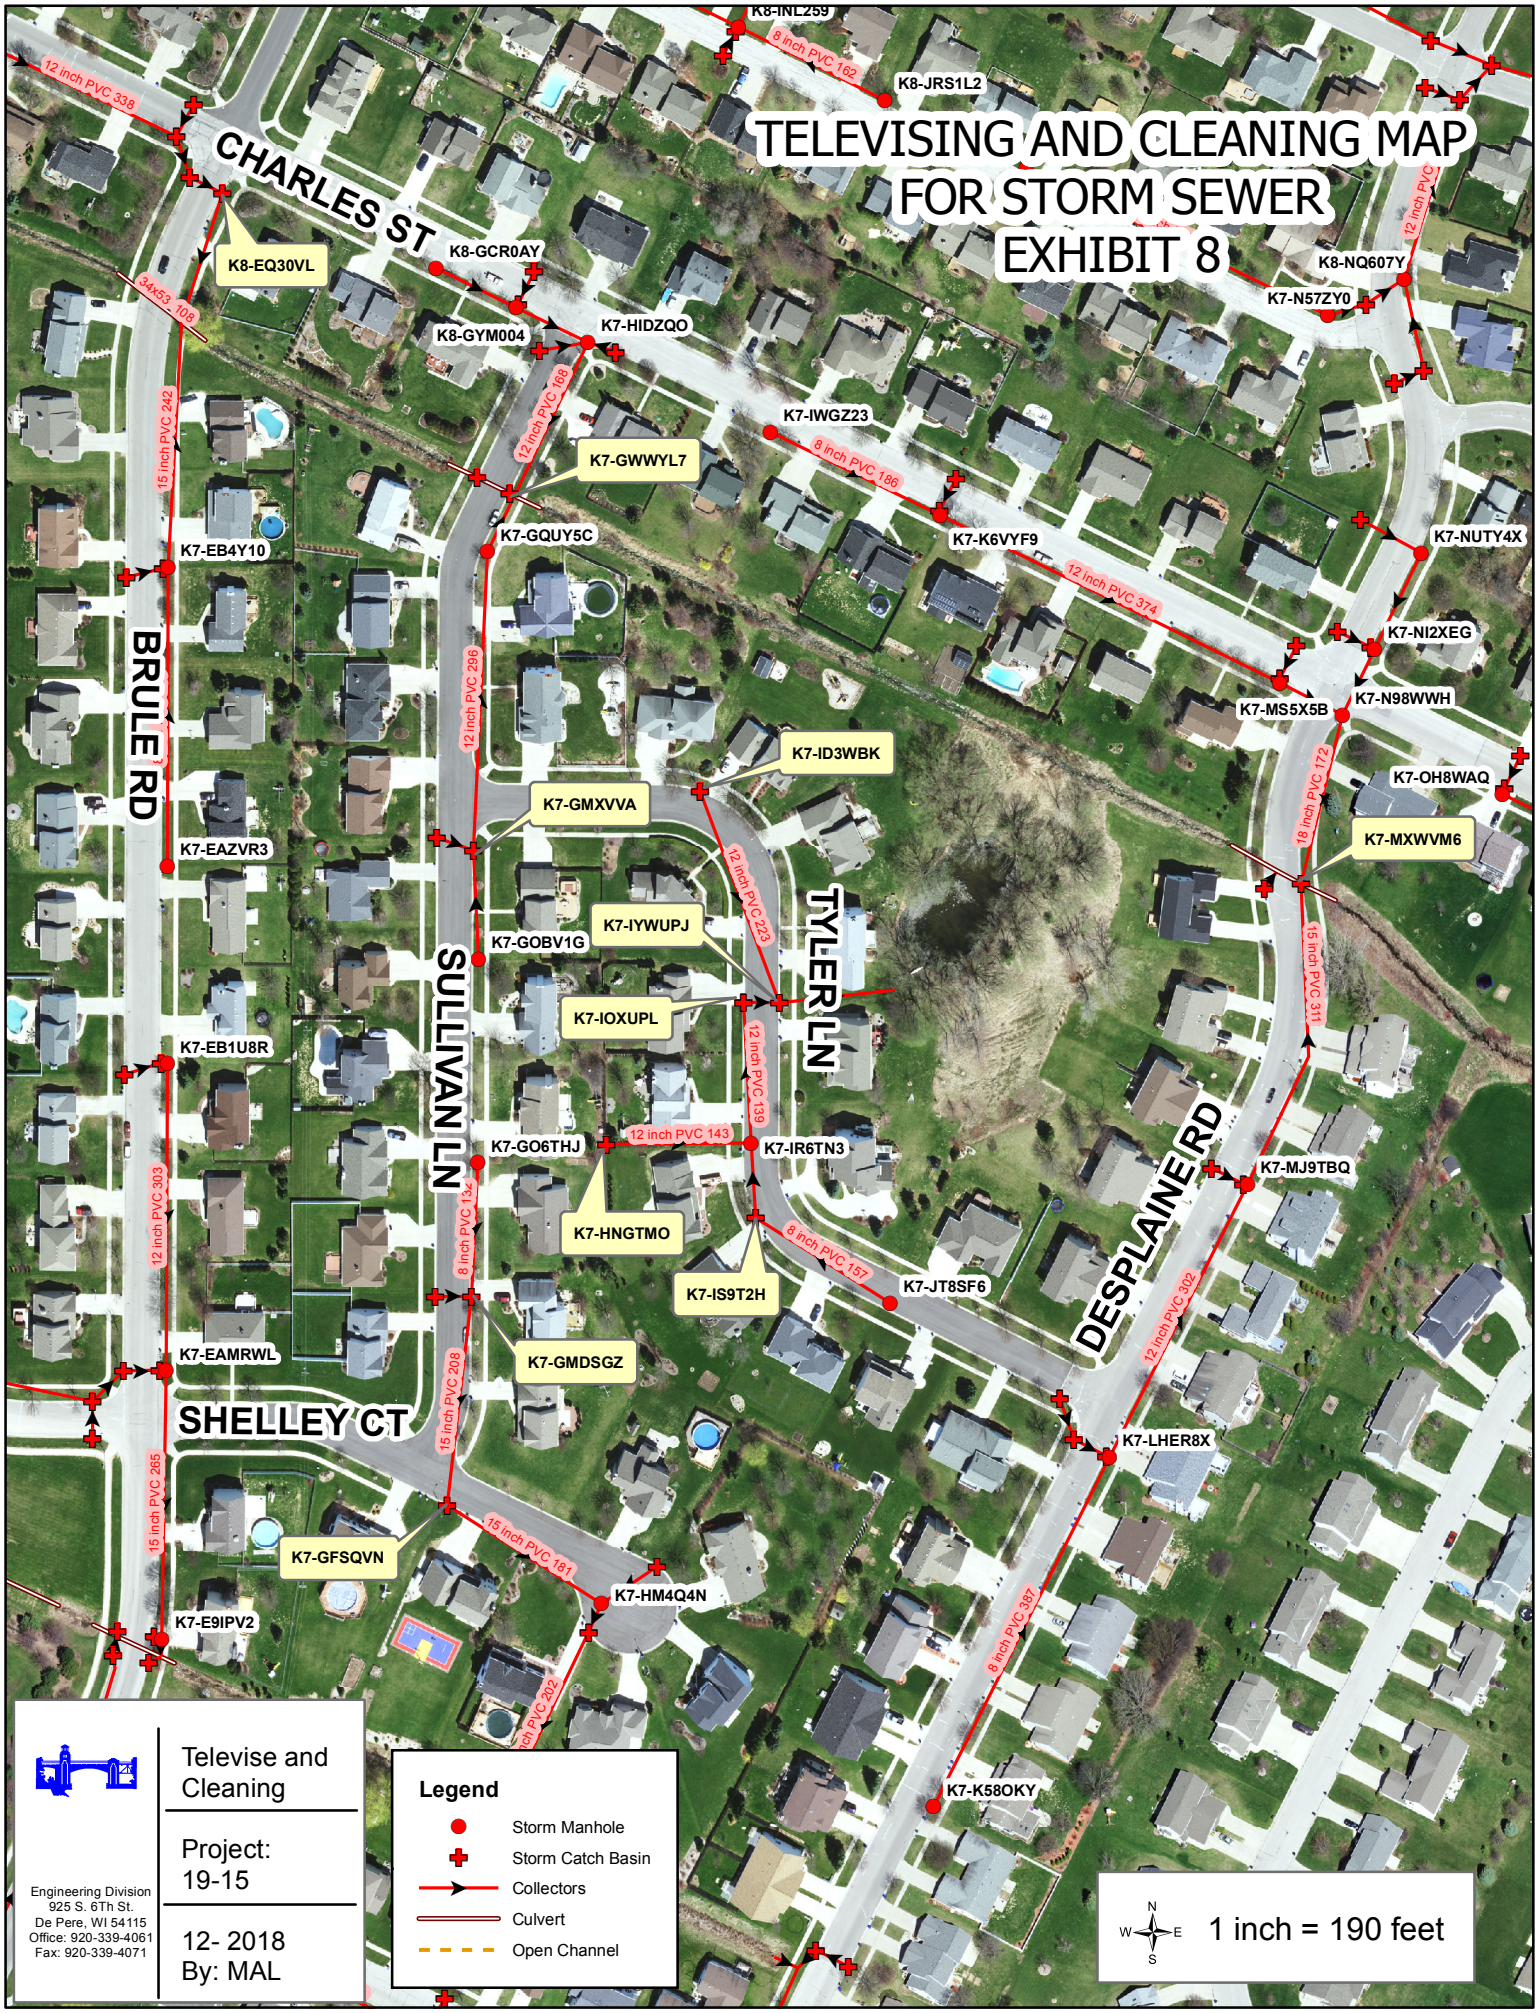
TELEVISING AND CLEANING MAP
FOR STORM SEWER
EXHIBIT 8
CHARLES ST
BRULE RD
SULLIVAN LN
TYLER LN
DESPLAINE RD
SHELLEY CT
K8-INL259
K8-JRS1L2
K8-EQ30VL
K8-GCR0AY
K8-GYM004
K7-HIDZQO
K8-NQ607Y
K7-N57ZY0
K7-IWGZ23
K7-GWWYL7
K7-GQUY5C
K7-K6VYF9
K7-NUTY4X
K7-EB4Y10
K7-NI2XEG
K7-N98WWH
K7-MS5X5B
K7-ID3WBK
K7-OH8WAQ
K7-GMXVVA
K7-MXWVM6
K7-EAZVR3
K7-IYWUPJ
K7-GOBV1G
K7-IOXUPL
K7-EB1U8R
K7-GO6THJ
K7-IR6TN3
K7-MJ9TBQ
K7-HNGTMO
K7-IS9T2H
K7-JT8SF6
K7-EAMRWL
K7-GMDSGZ
K7-LHER8X
K7-GFSQVN
K7-HM4Q4N
K7-E9IPV2
K7-K58OKY
12 inch PVC 338
8 inch PVC 162
34x53 108
15 inch PVC 242
12 inch PVC 168
8 inch PVC 186
12 inch PVC 374
12 inch PVC 296
12 inch PVC 223
18 inch PVC 172
15 inch PVC 311
12 inch PVC 139
12 inch PVC 143
12 inch PVC 303
8 inch PVC 132
8 inch PVC 157
12 inch PVC 302
15 inch PVC 208
15 inch PVC 265
15 inch PVC 181
8 inch PVC 387
Legend
Storm Manhole
Storm Catch Basin
Collectors
Culvert
Open Channel
1 inch = 190 feet
N
W
E
S
Televise and Cleaning
Project: 19-15
12- 2018
By: MAL
Engineering Division
925 S. 6Th St.
De Pere, WI 54115
Office: 920-339-4061
Fax: 920-339-4071

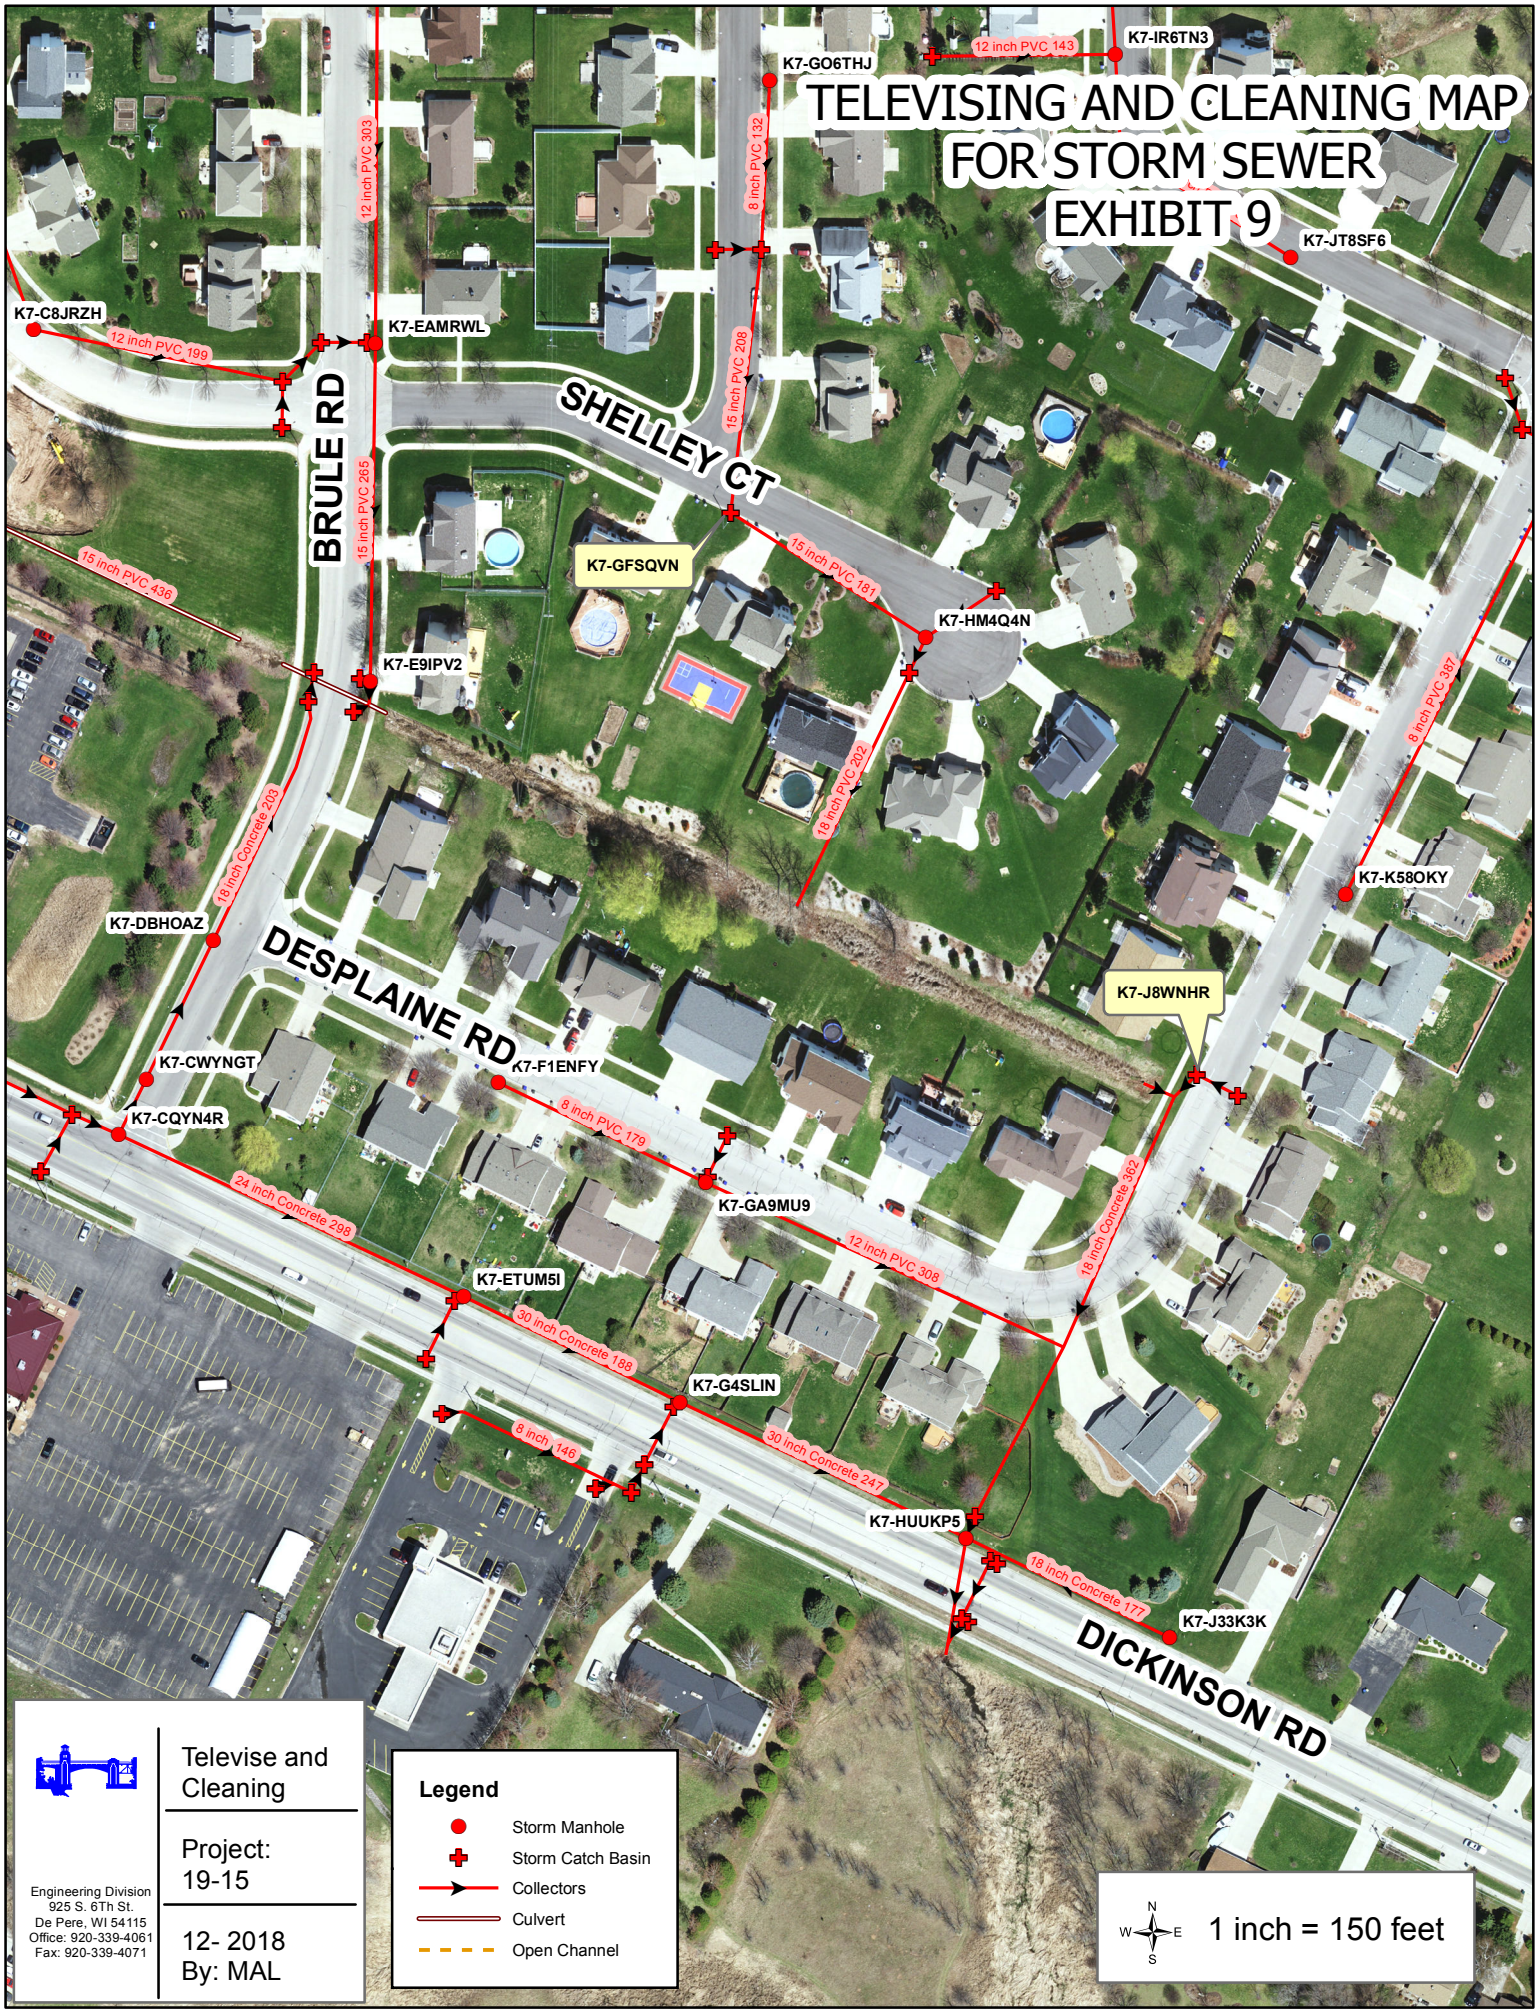
TELEVISING AND CLEANING MAP
FOR STORM SEWER
EXHIBIT 9
K7-IR6TN3
12 inch PVC 143
K7-GO6THJ
8 inch PVC 132
12 inch PVC 303
K7-JT8SF6
K7-C8JRZH
12 inch PVC 199
K7-EAMRWL
15 inch PVC 208
SHELLEY CT
BRULE RD
15 inch PVC 265
K7-GFSQVN
15 inch PVC 181
K7-HM4Q4N
15 inch PVC 436
K7-E9IPV2
18 inch PVC 202
8 inch PVC 387
18 inch Concrete 203
K7-K58OKY
K7-DBHOAZ
DESPLAINE RD
K7-J8WNHR
K7-CWYNGT
K7-F1ENFY
K7-CQYN4R
8 inch PVC 179
K7-GA9MU9
24 inch Concrete 298
12 inch PVC 308
18 inch Concrete 362
K7-ETUM5I
30 inch Concrete 188
K7-G4SLIN
8 inch 146
30 inch Concrete 247
K7-HUUKP5
18 inch Concrete 177
K7-J33K3K
DICKINSON RD
Legend
Storm Manhole
Storm Catch Basin
Collectors
Culvert
Open Channel
N
W
E
S
1 inch = 150 feet
Televise and Cleaning
Project: 19-15
12- 2018
By: MAL
Engineering Division
925 S. 6Th St.
De Pere, WI 54115
Office: 920-339-4061
Fax: 920-339-4071

TELEVISING AND CLEANING MAP FOR STORM SEWER EXHIBIT 10

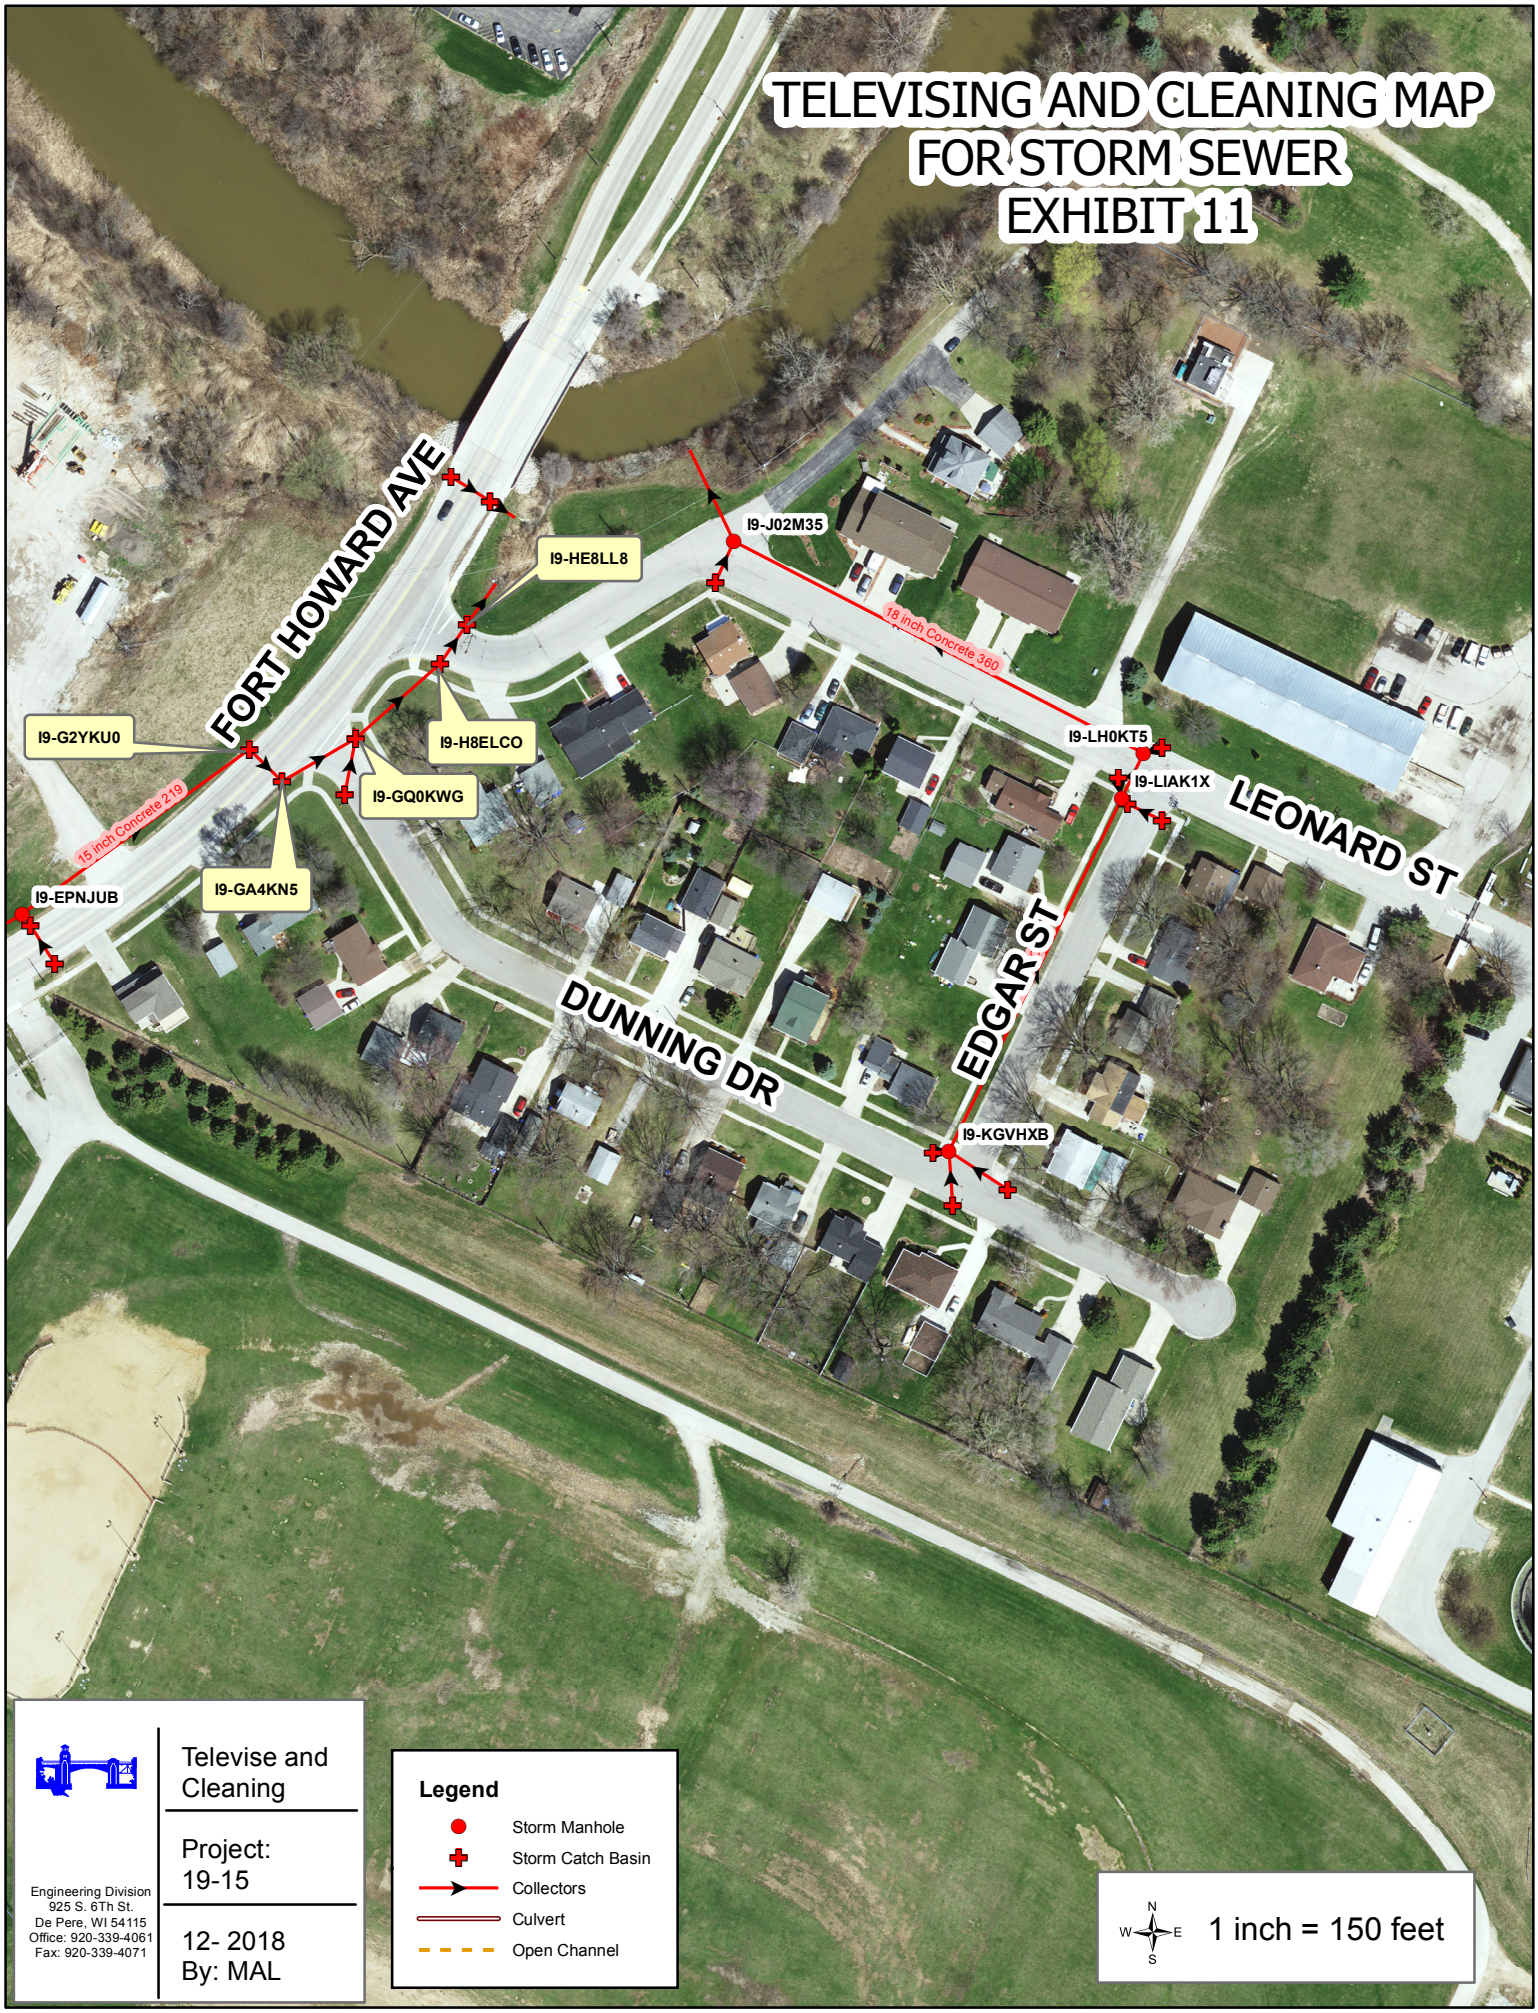

Engineering Division
925 S. 6Th St.
De Pere, WI 54115
Office: 920-339-4061
Fax: 920-339-4071

Televise and Cleaning

Project:
19-15

12- 2018
By: MAL

TELEVISING AND CLEANING MAP FOR STORM SEWER EXHIBIT 12

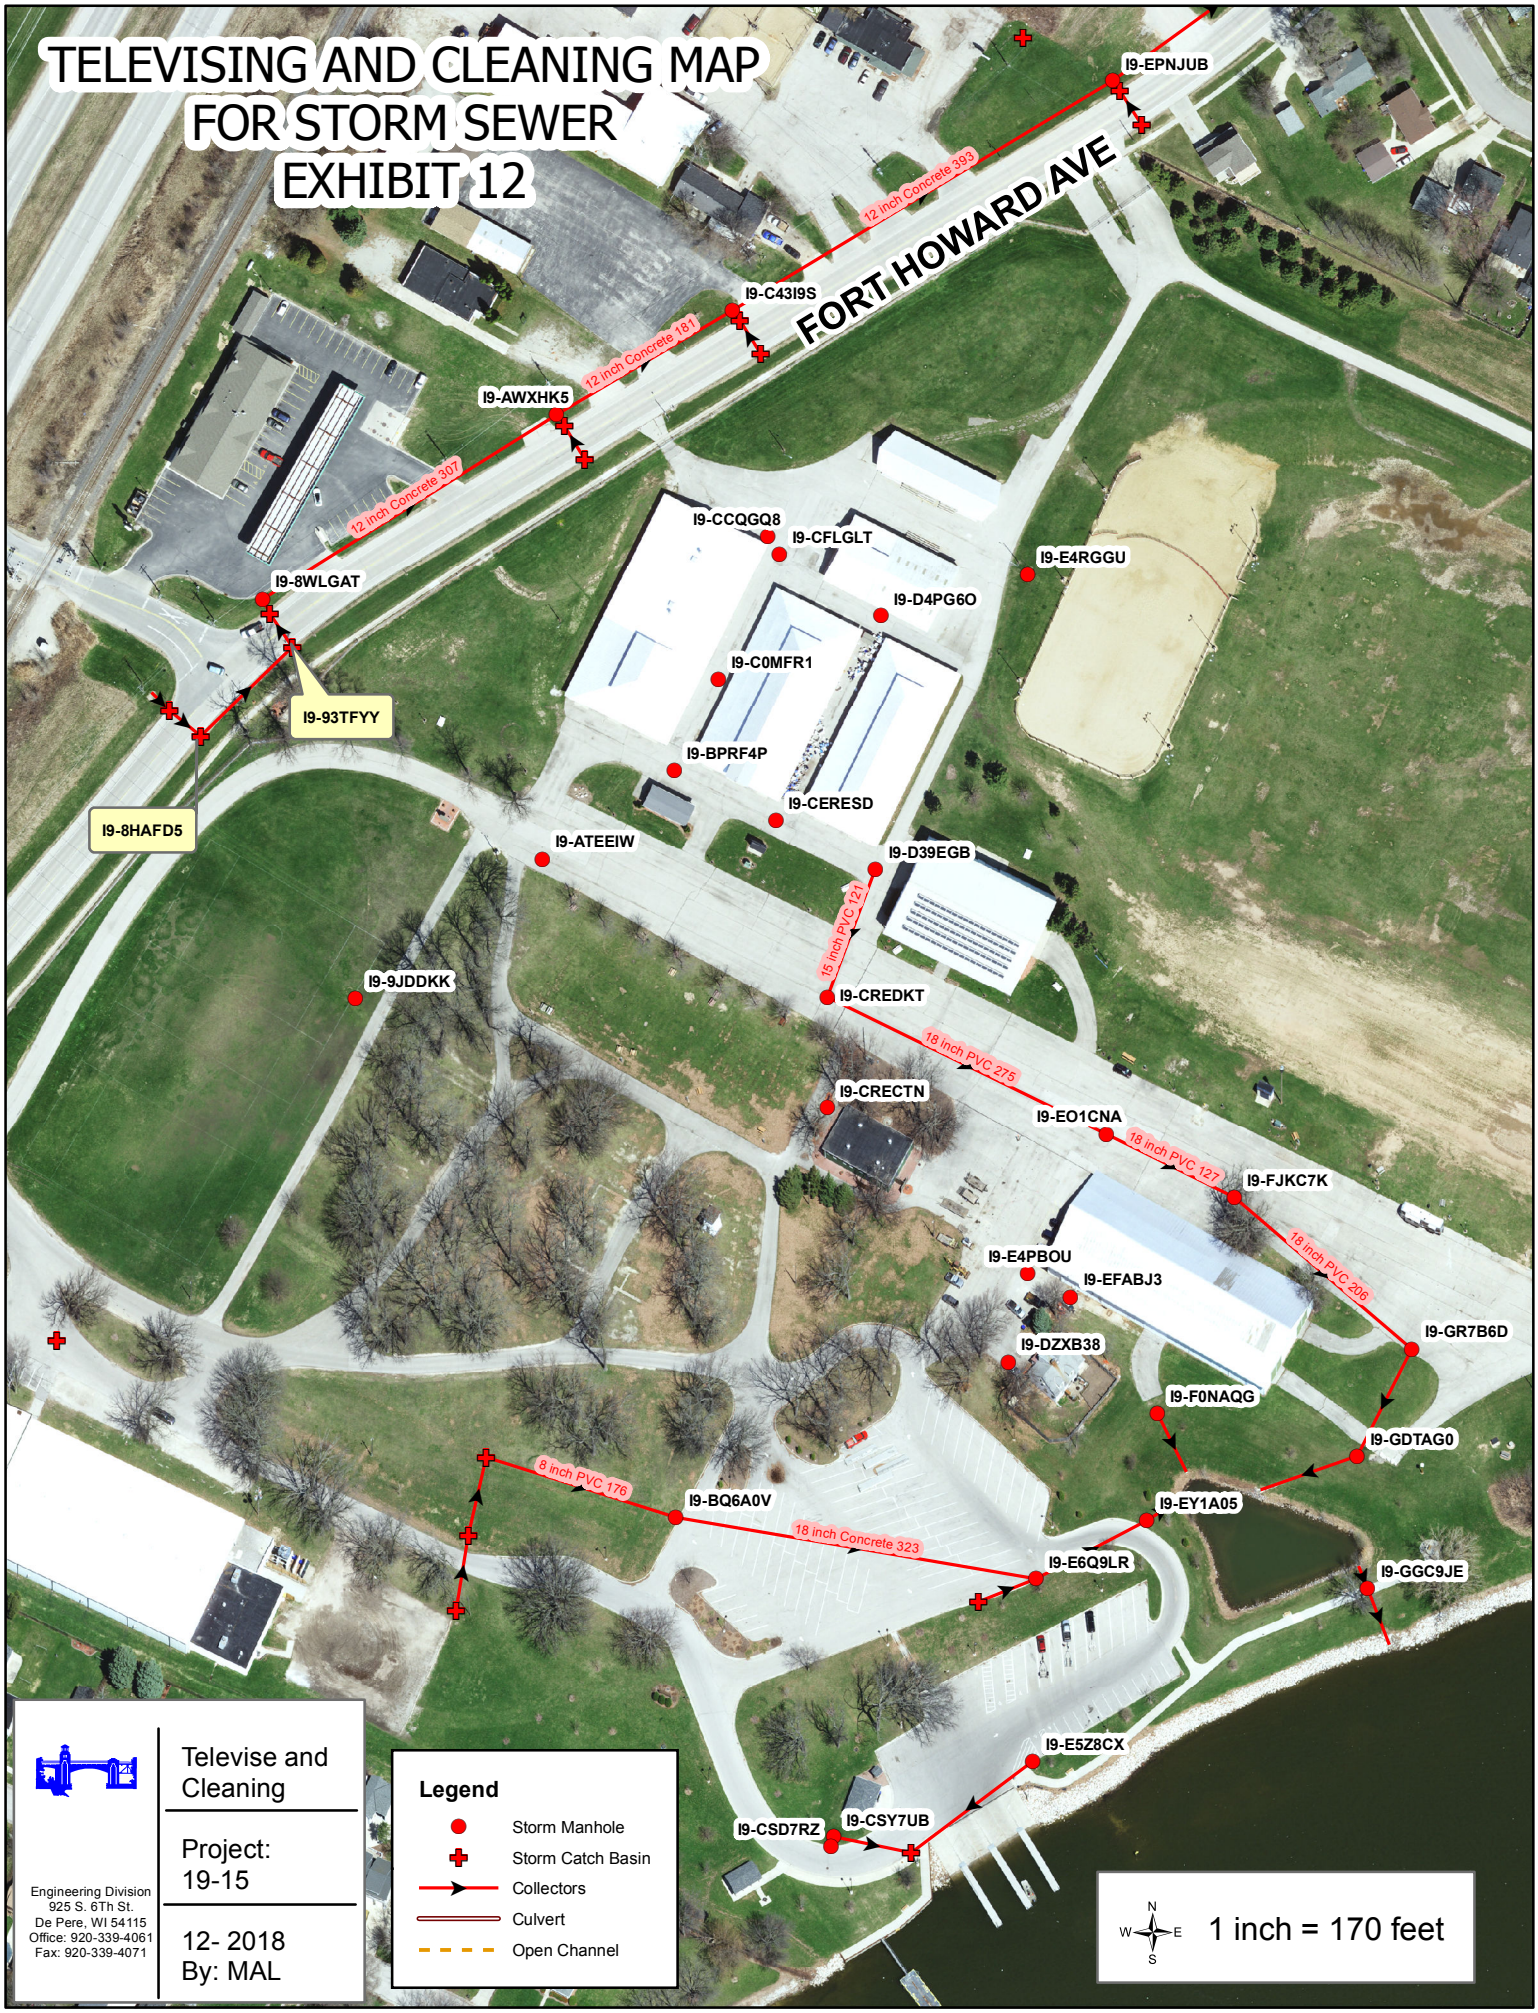

Engineering Division
925 S. 6Th St.
De Pere, WI 54115
Office: 920-339-4061
Fax: 920-339-4071

Televise and Cleaning

Project: 19-15

12- 2018
By: MAL

TELEVISING AND CLEANING MAP FOR STORM SEWER EXHIBIT 13

Engineering Division
925 S. 6Th St.
De Pere, WI 54115
Office: 920-339-4061
Fax: 920-339-4071

Televise and Cleaning

Project: 19-15

12- 2018
By: MAL

TELEVISING AND CLEANING MAP FOR STORM SEWER EXHIBIT 14

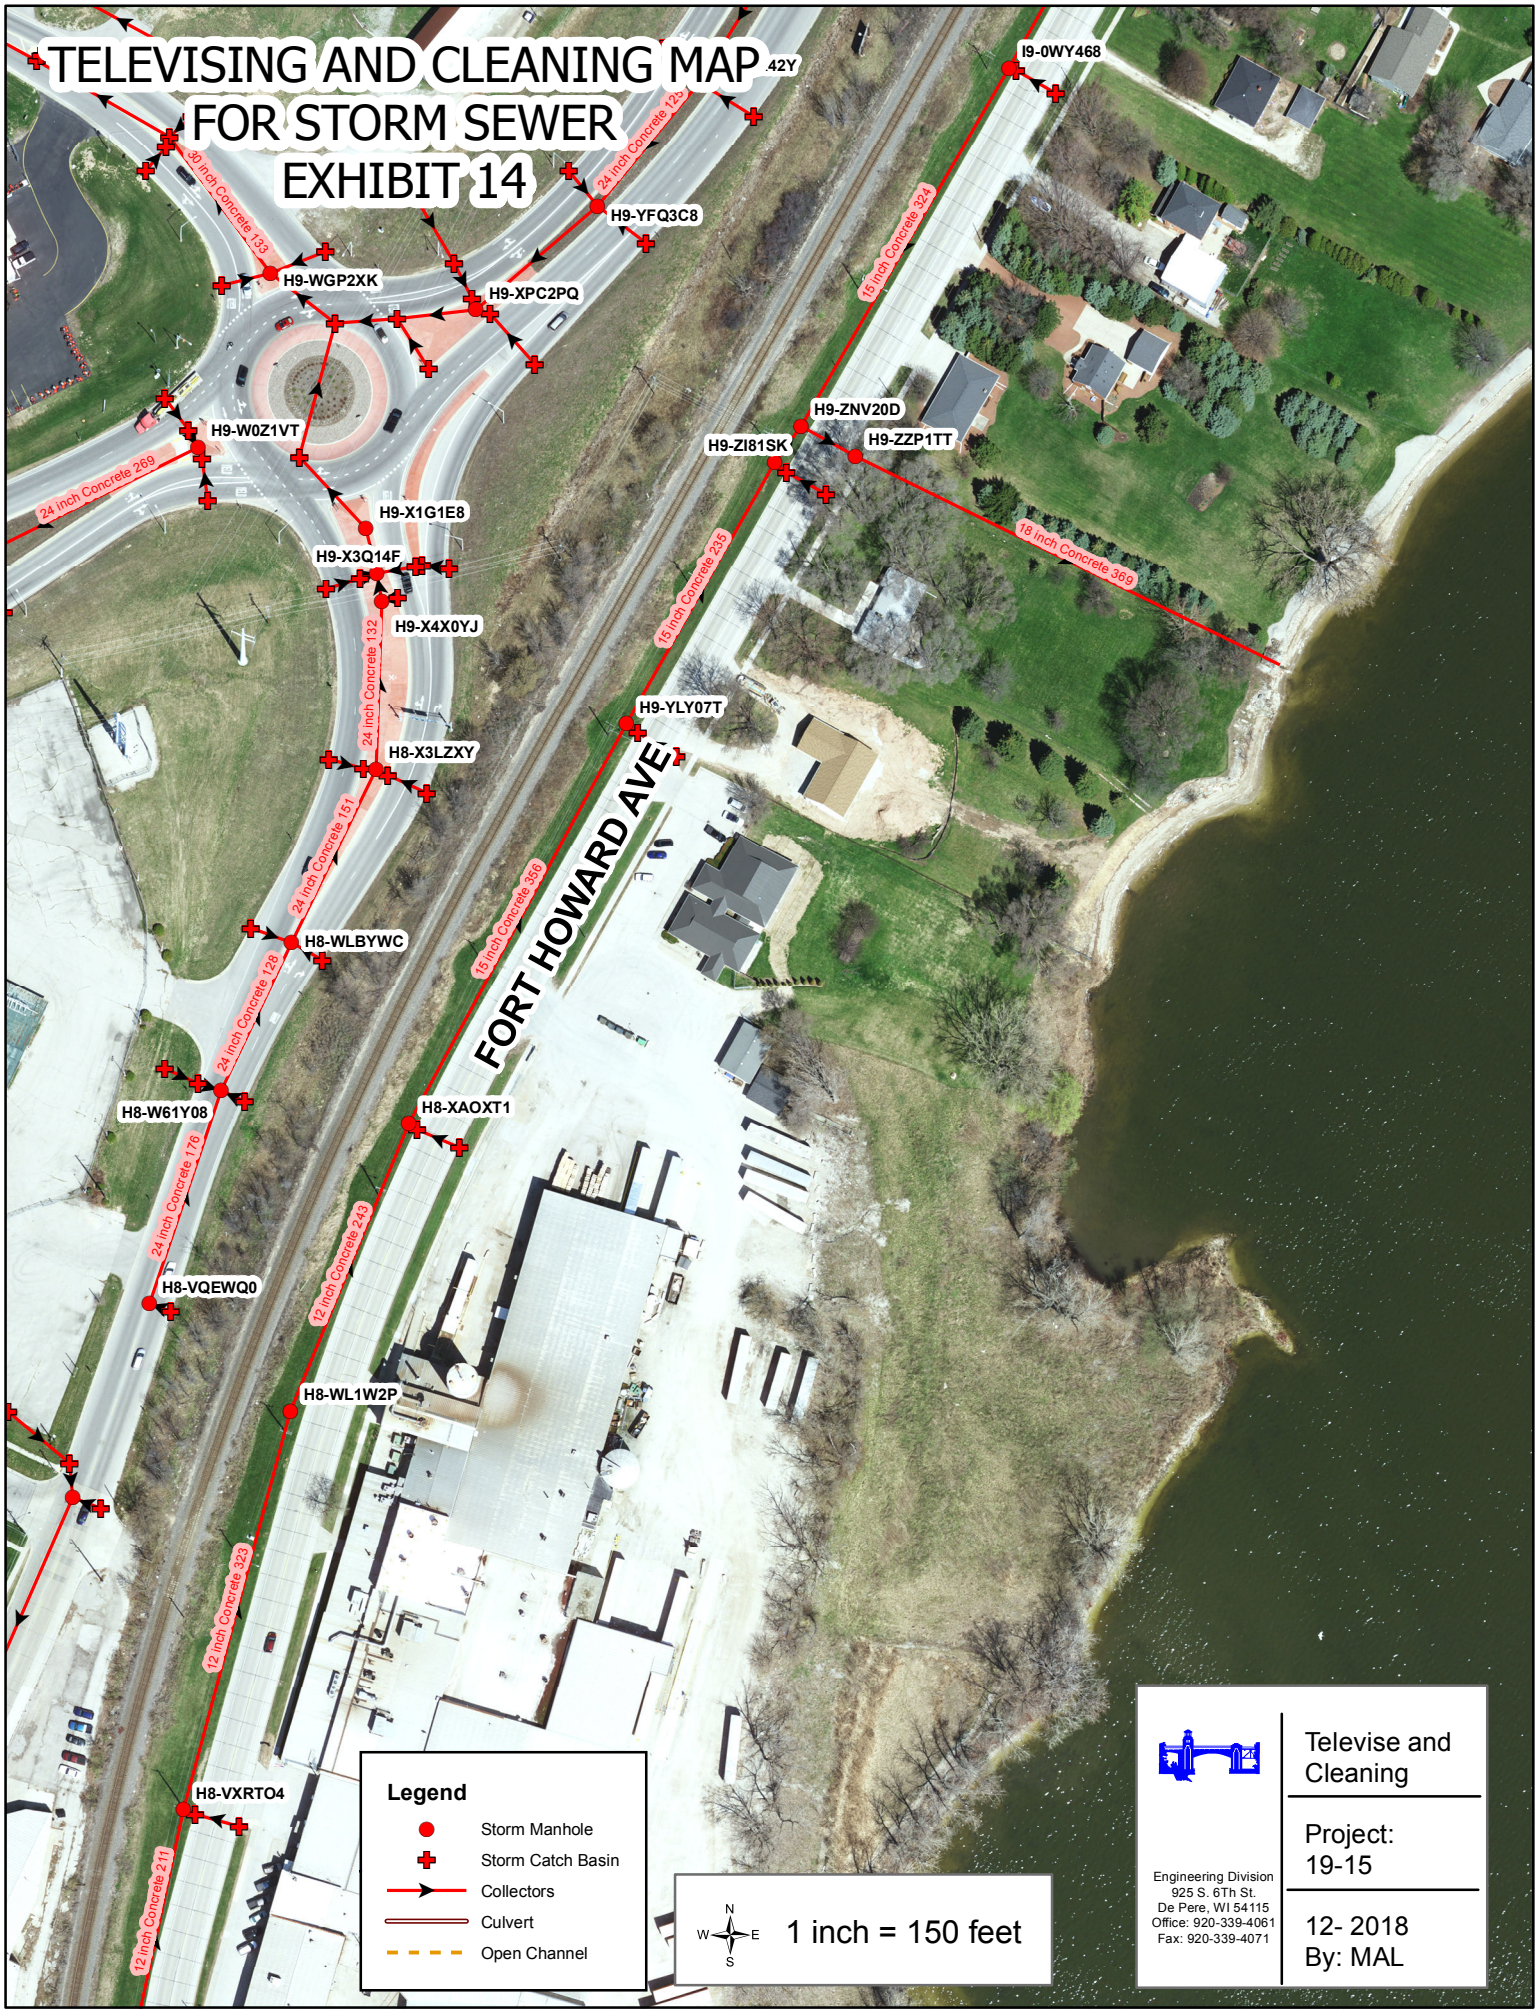

TELEVISING AND CLEANING MAP FOR STORM SEWER EXHIBIT 15

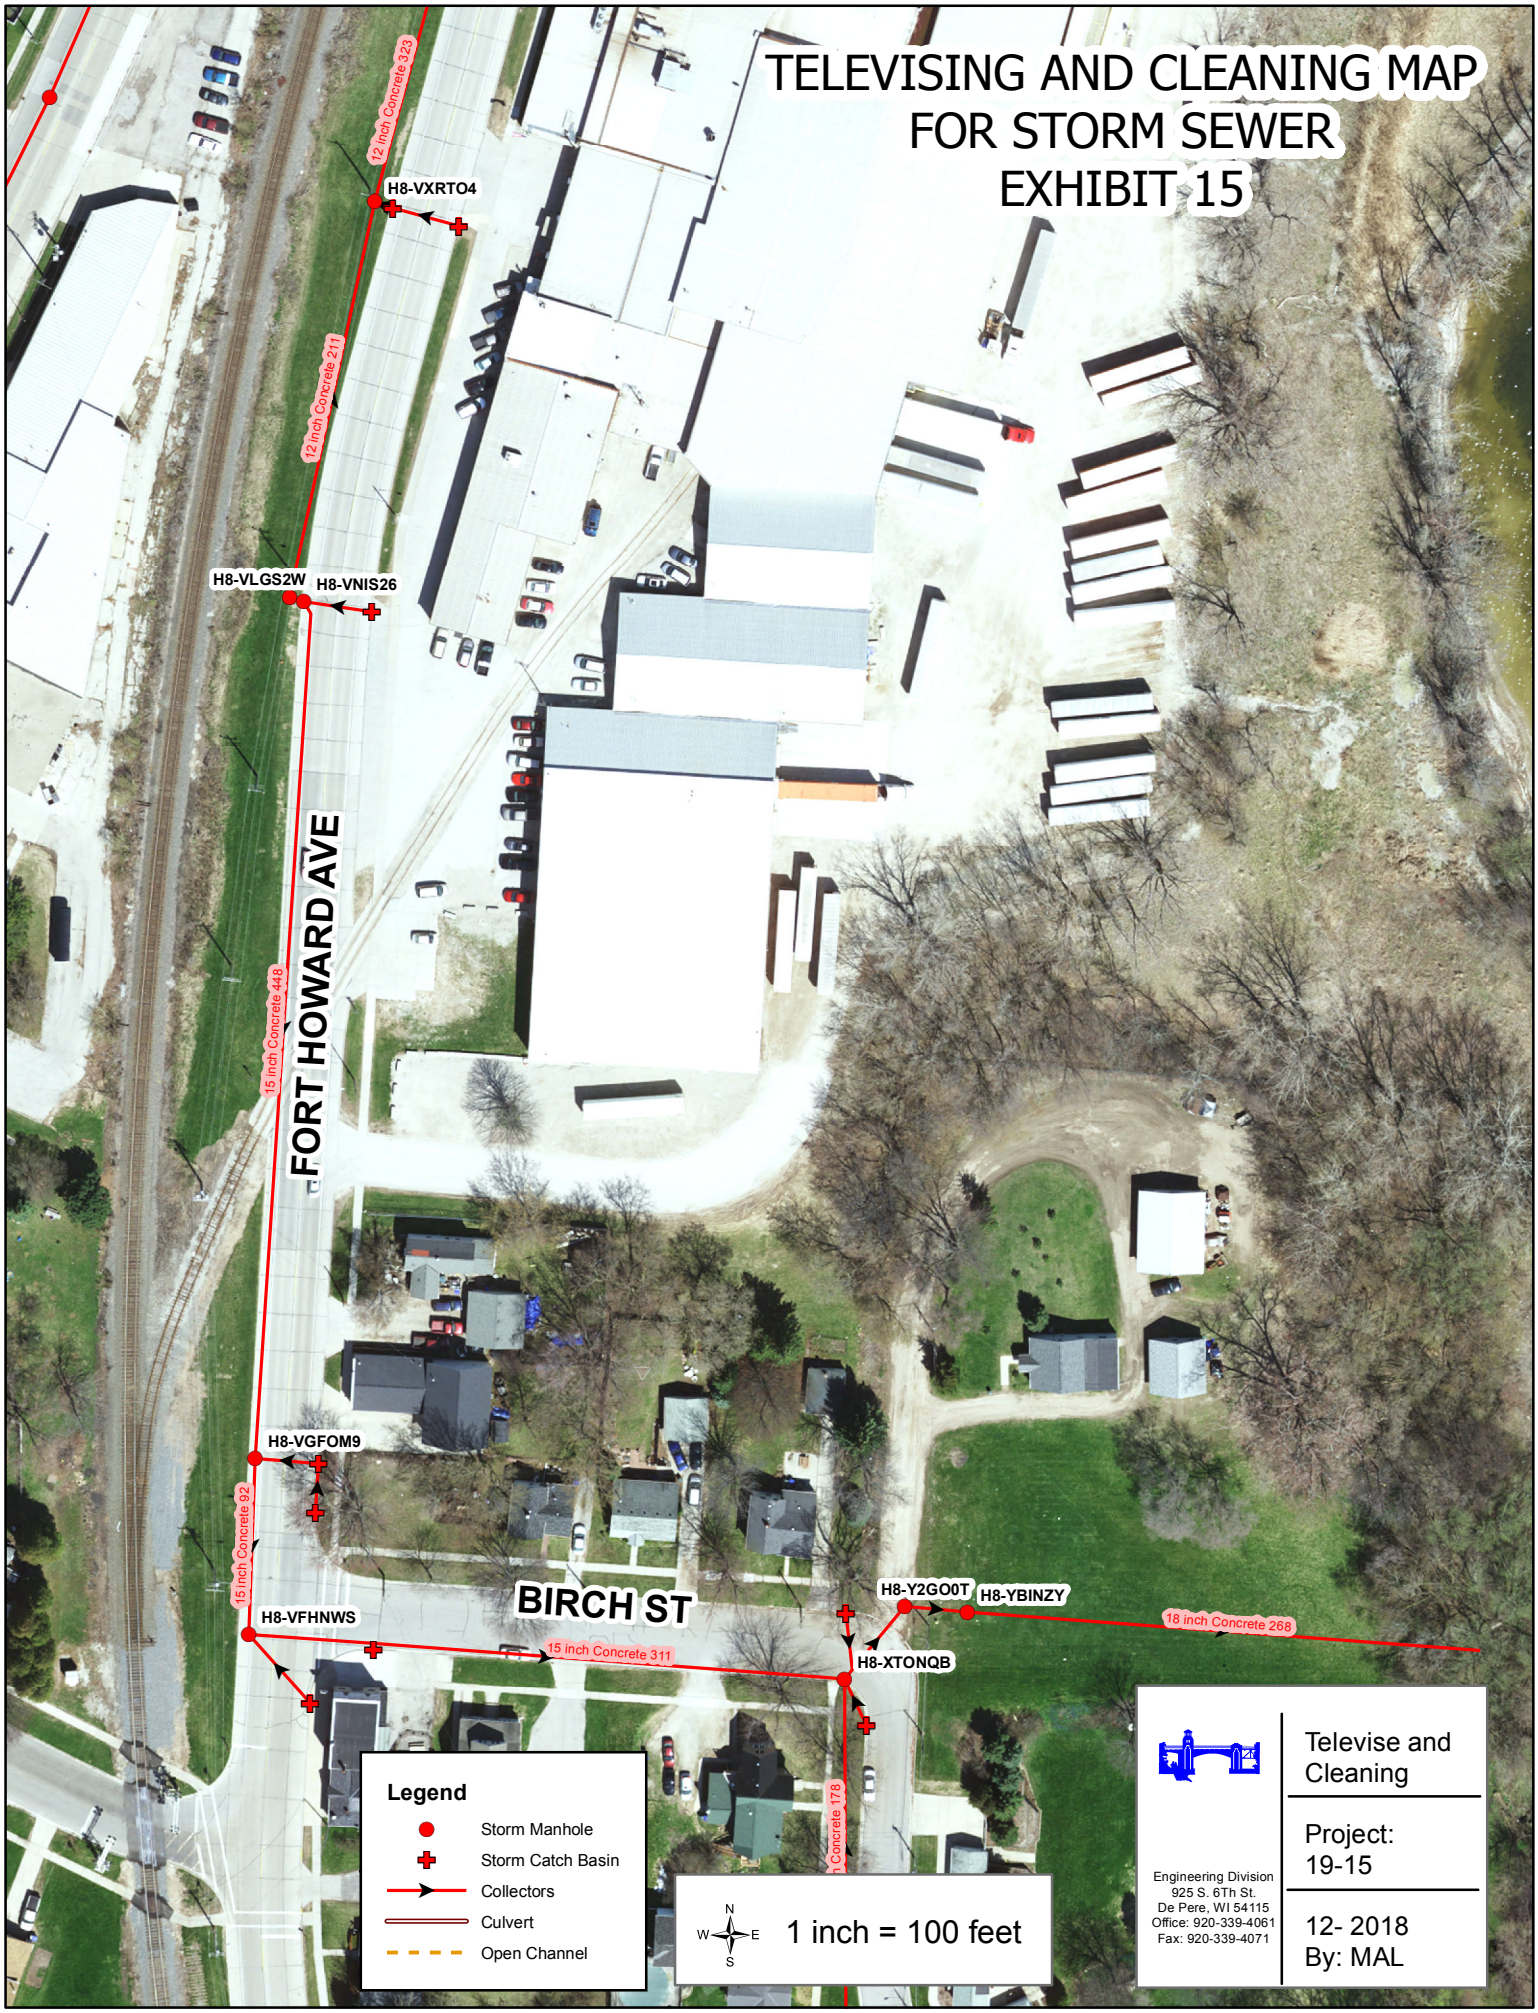

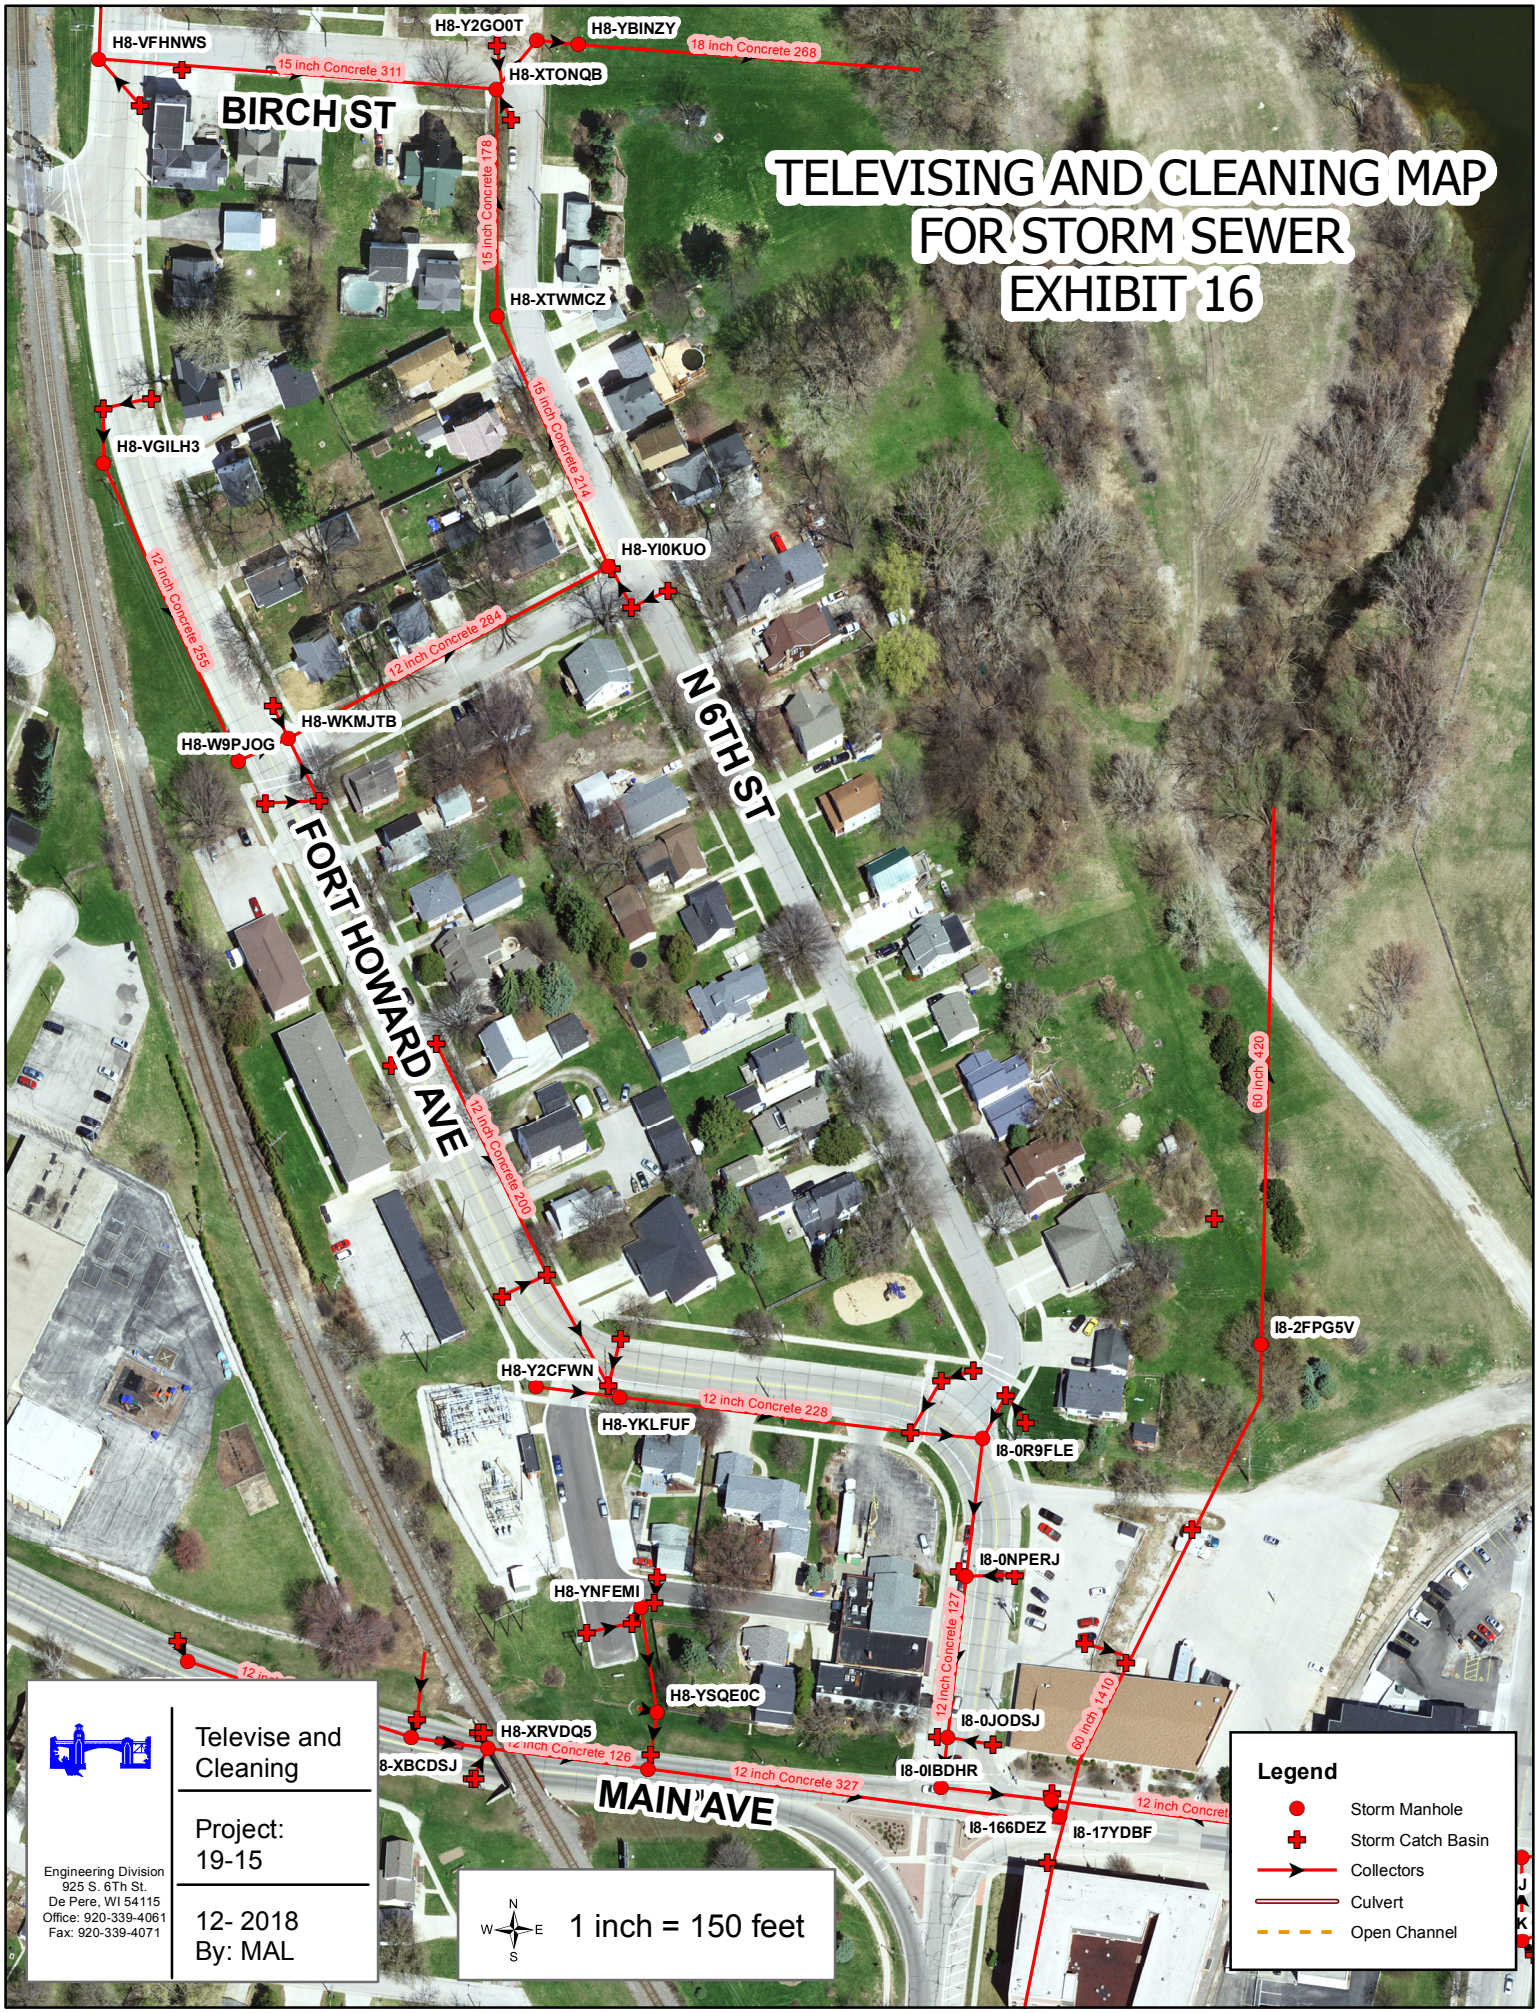
TELEVISING AND CLEANING MAP
FOR STORM SEWER
EXHIBIT 16
BIRCH ST
FORT HOWARD AVE
N 6TH ST
MAIN AVE
H8-VFHNWS
H8-Y2GO0T
H8-YBINZY
H8-XTONQB
H8-XTWMCZ
H8-VGILH3
H8-YI0KUO
H8-WKMJTB
H8-W9PJOG
H8-Y2CFWN
H8-YKLFUF
H8-YNFEMI
H8-YSQE0C
H8-XRVDQ5
8-XBCDSJ
I8-2FPG5V
I8-0R9FLE
I8-0NPERJ
I8-0JODSJ
I8-0IBDHR
I8-166DEZ
I8-17YDBF
15 inch Concrete 311
18 inch Concrete 268
15 inch Concrete 178
15 inch Concrete 214
12 inch Concrete 255
12 inch Concrete 284
12 inch Concrete 209
12 inch Concrete 228
12 inch Concrete 127
12 inch Concrete 126
12 inch Concrete 327
60 inch 420
60 inch 1410
Legend
Storm Manhole
Storm Catch Basin
Collectors
Culvert
Open Channel
Televise and Cleaning
Project: 19-15
12- 2018
By: MAL
Engineering Division
925 S. 6Th St.
De Pere, WI 54115
Office: 920-339-4061
Fax: 920-339-4071
1 inch = 150 feet
N
W
E
S

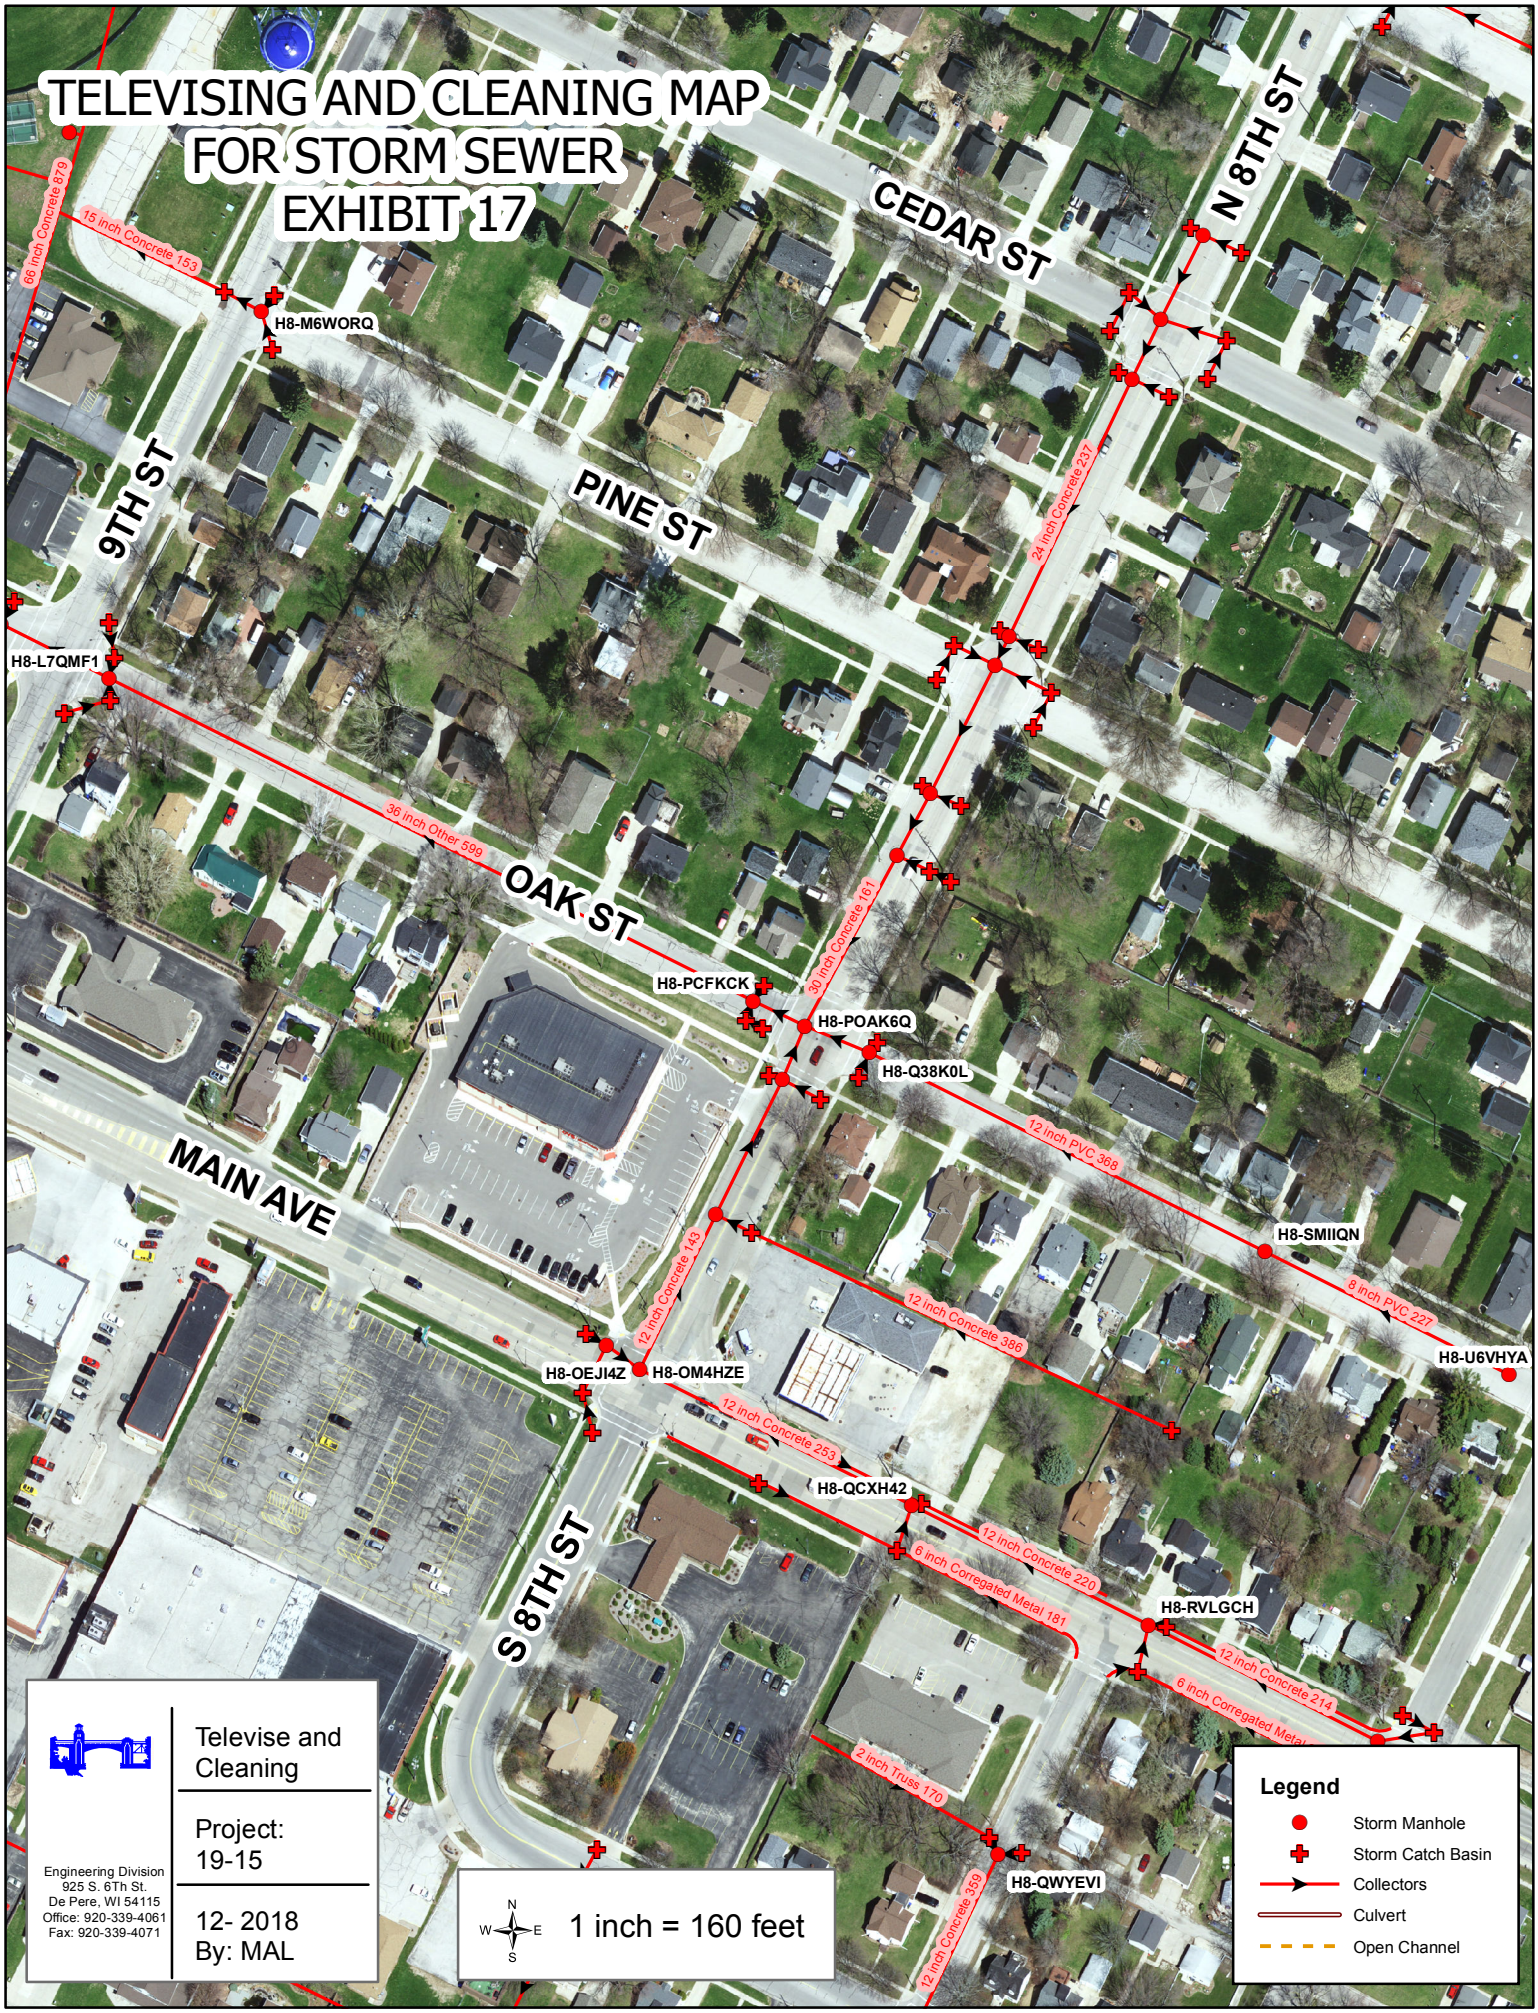
TELEVISING AND CLEANING MAP
FOR STORM SEWER
EXHIBIT 17
CEDAR ST
N 8TH ST
PINE ST
9TH ST
OAK ST
MAIN AVE
S 8TH ST
66 inch Concrete 879
15 inch Concrete 153
H8-M6WORQ
H8-L7QMF1
24 inch Concrete 237
36 inch Other 599
30 inch Concrete 1161
H8-PCFKCK
H8-POAK6Q
H8-Q38K0L
12 inch PVC 368
H8-SMIIQN
8 inch PVC 227
H8-U6VHYA
12 inch Concrete 143
12 inch Concrete 386
H8-OEJI4Z
H8-OM4HZE
12 inch Concrete 253
H8-QCXH42
12 inch Concrete 220
6 inch Corregated Metal 181
H8-RVLGCH
12 inch Concrete 214
6 inch Corregated Metal
2 inch Truss 170
H8-QWYEVI
12 inch Concrete 359
Legend
Storm Manhole
Storm Catch Basin
Collectors
Culvert
Open Channel
Televise and Cleaning
Project: 19-15
12- 2018
By: MAL
Engineering Division
925 S. 6Th St.
De Pere, WI 54115
Office: 920-339-4061
Fax: 920-339-4071
N
W
E
S
1 inch = 160 feet

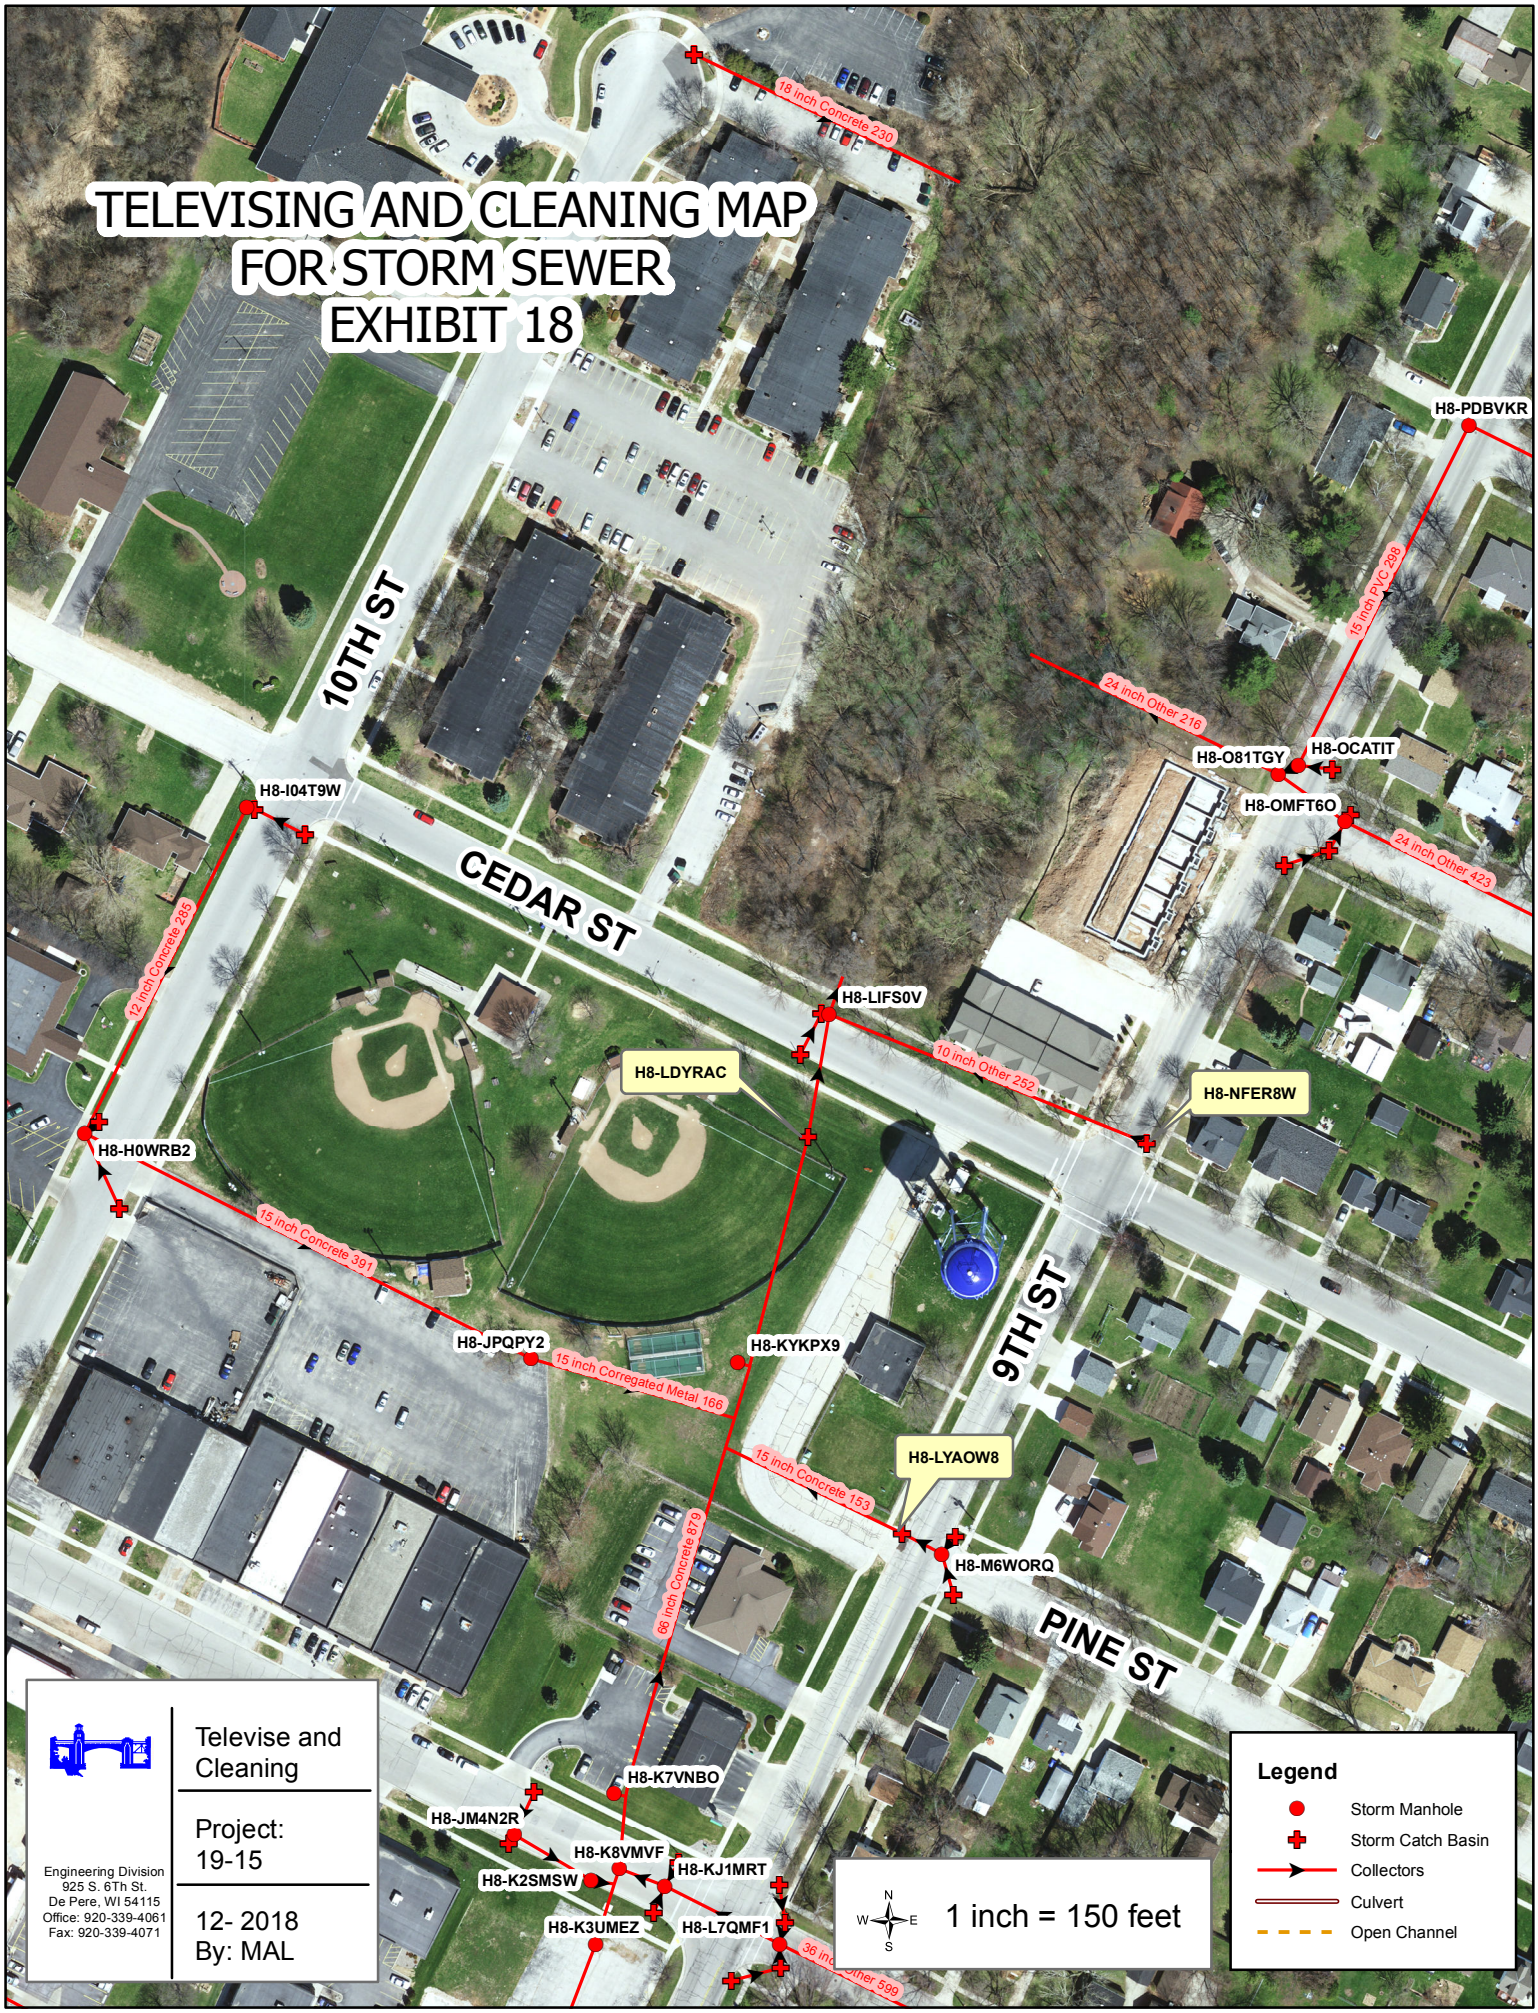
TELEVISING AND CLEANING MAP
FOR STORM SEWER
EXHIBIT 18
10TH ST
CEDAR ST
9TH ST
PINE ST
18 inch Concrete 230
H8-PDBVKR
15 inch PVC 298
24 inch Other 216
H8-O81TGY
H8-OCATIT
H8-OMFT6O
24 inch Other 423
H8-I04T9W
12 inch Concrete 285
H8-LIFS0V
10 inch Other 252
H8-LDYRAC
H8-NFER8W
H8-H0WRB2
15 inch Concrete 391
H8-JPQPY2
15 inch Corregated Metal 166
H8-KYKPX9
15 inch Concrete 153
H8-LYAOW8
H8-M6WORQ
66 inch Concrete 879
H8-K7VNBO
H8-JM4N2R
H8-K8VMVF
H8-KJ1MRT
H8-K2SMSW
H8-K3UMEZ
H8-L7QMF1
36 inch Other 599
Engineering Division
925 S. 6Th St.
De Pere, WI 54115
Office: 920-339-4061
Fax: 920-339-4071
Televise and Cleaning
Project:
19-15
12- 2018
By: MAL
N
W
E
S
1 inch = 150 feet
Legend
Storm Manhole
Storm Catch Basin
Collectors
Culvert
Open Channel

TELEVISING AND CLEANING MAP FOR STORM SEWER EXHIBIT 19

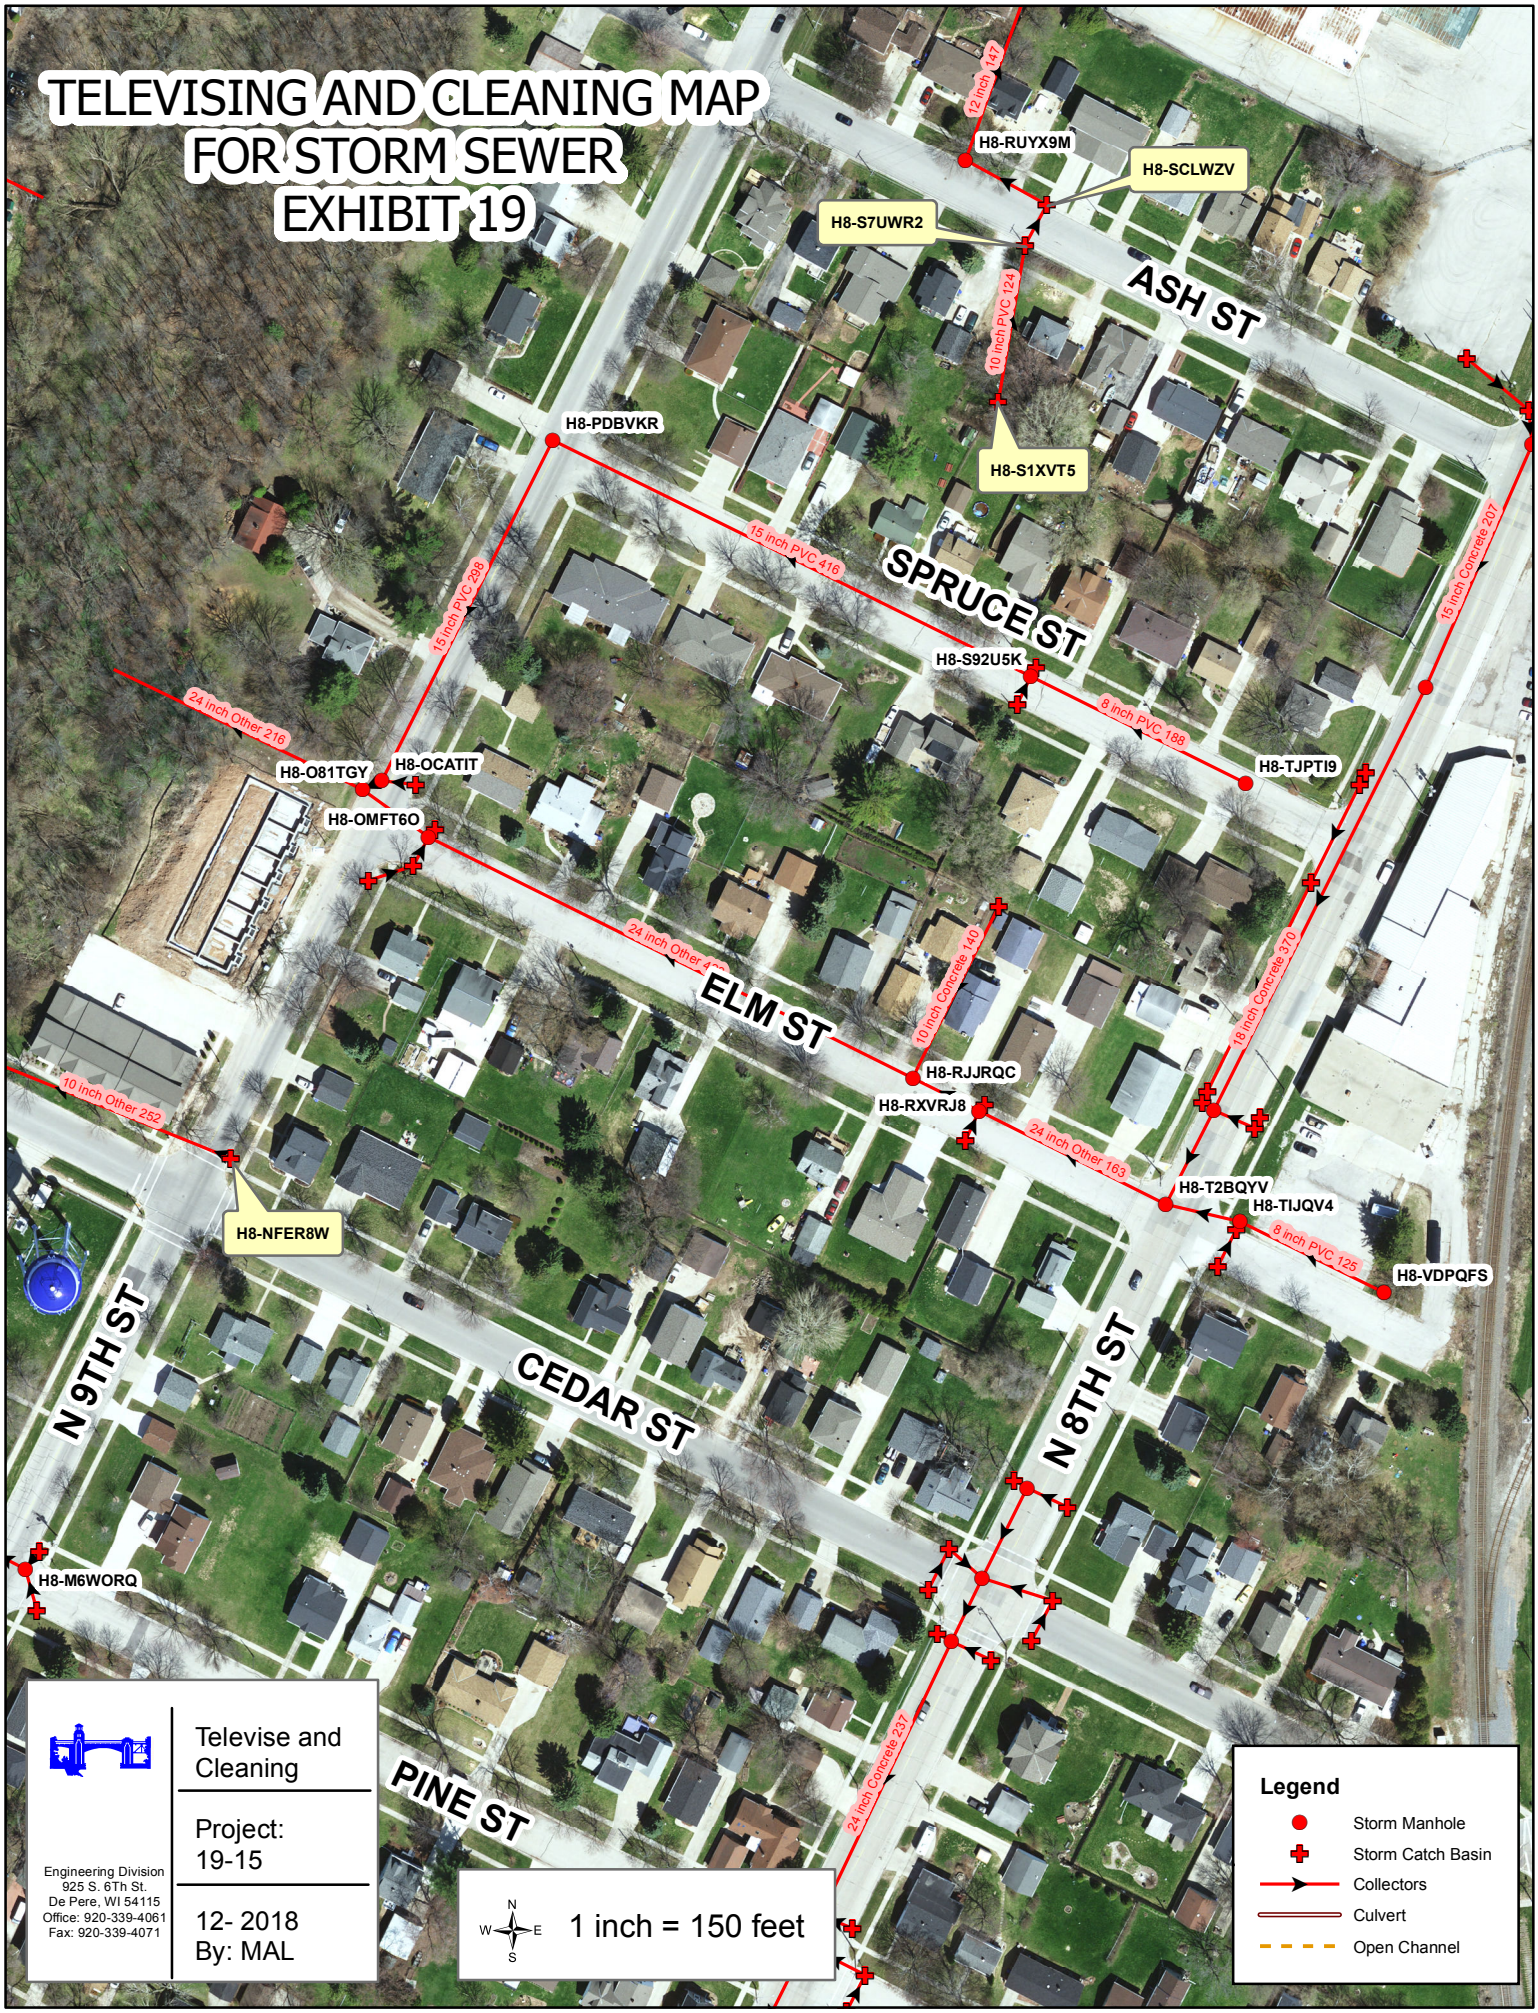

Engineering Division
925 S. 6Th St.
De Pere, WI 54115
Office: 920-339-4061
Fax: 920-339-4071

Televise and Cleaning

Project: 19-15

12- 2018
By: MAL
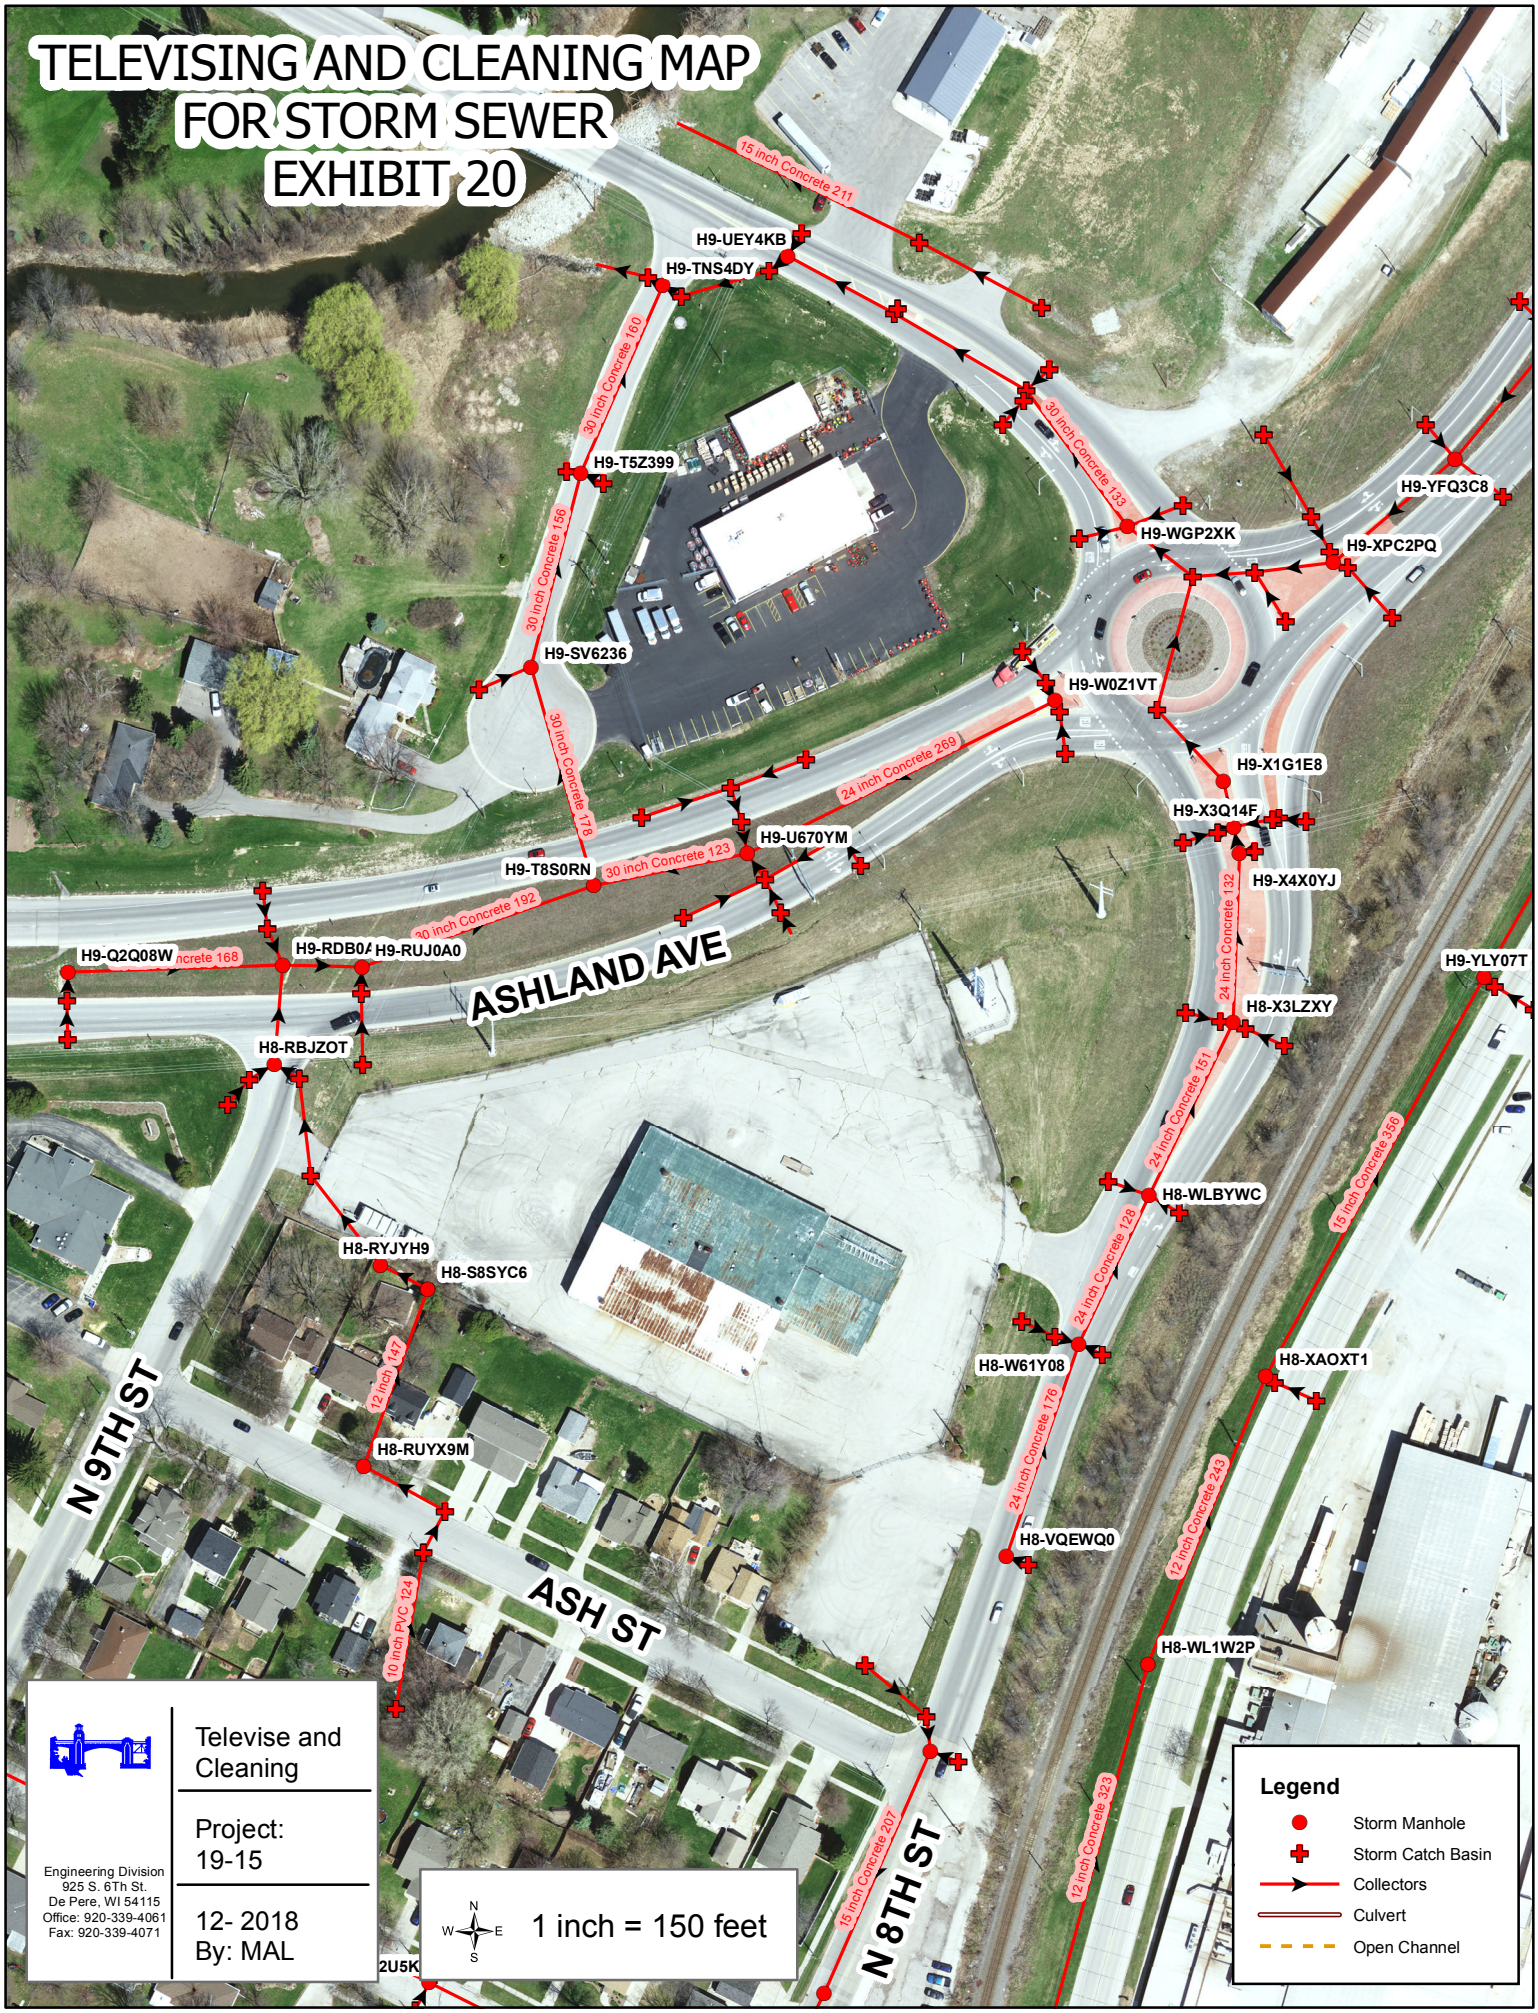
TELEVISING AND CLEANING MAP FOR STORM SEWER EXHIBIT 20