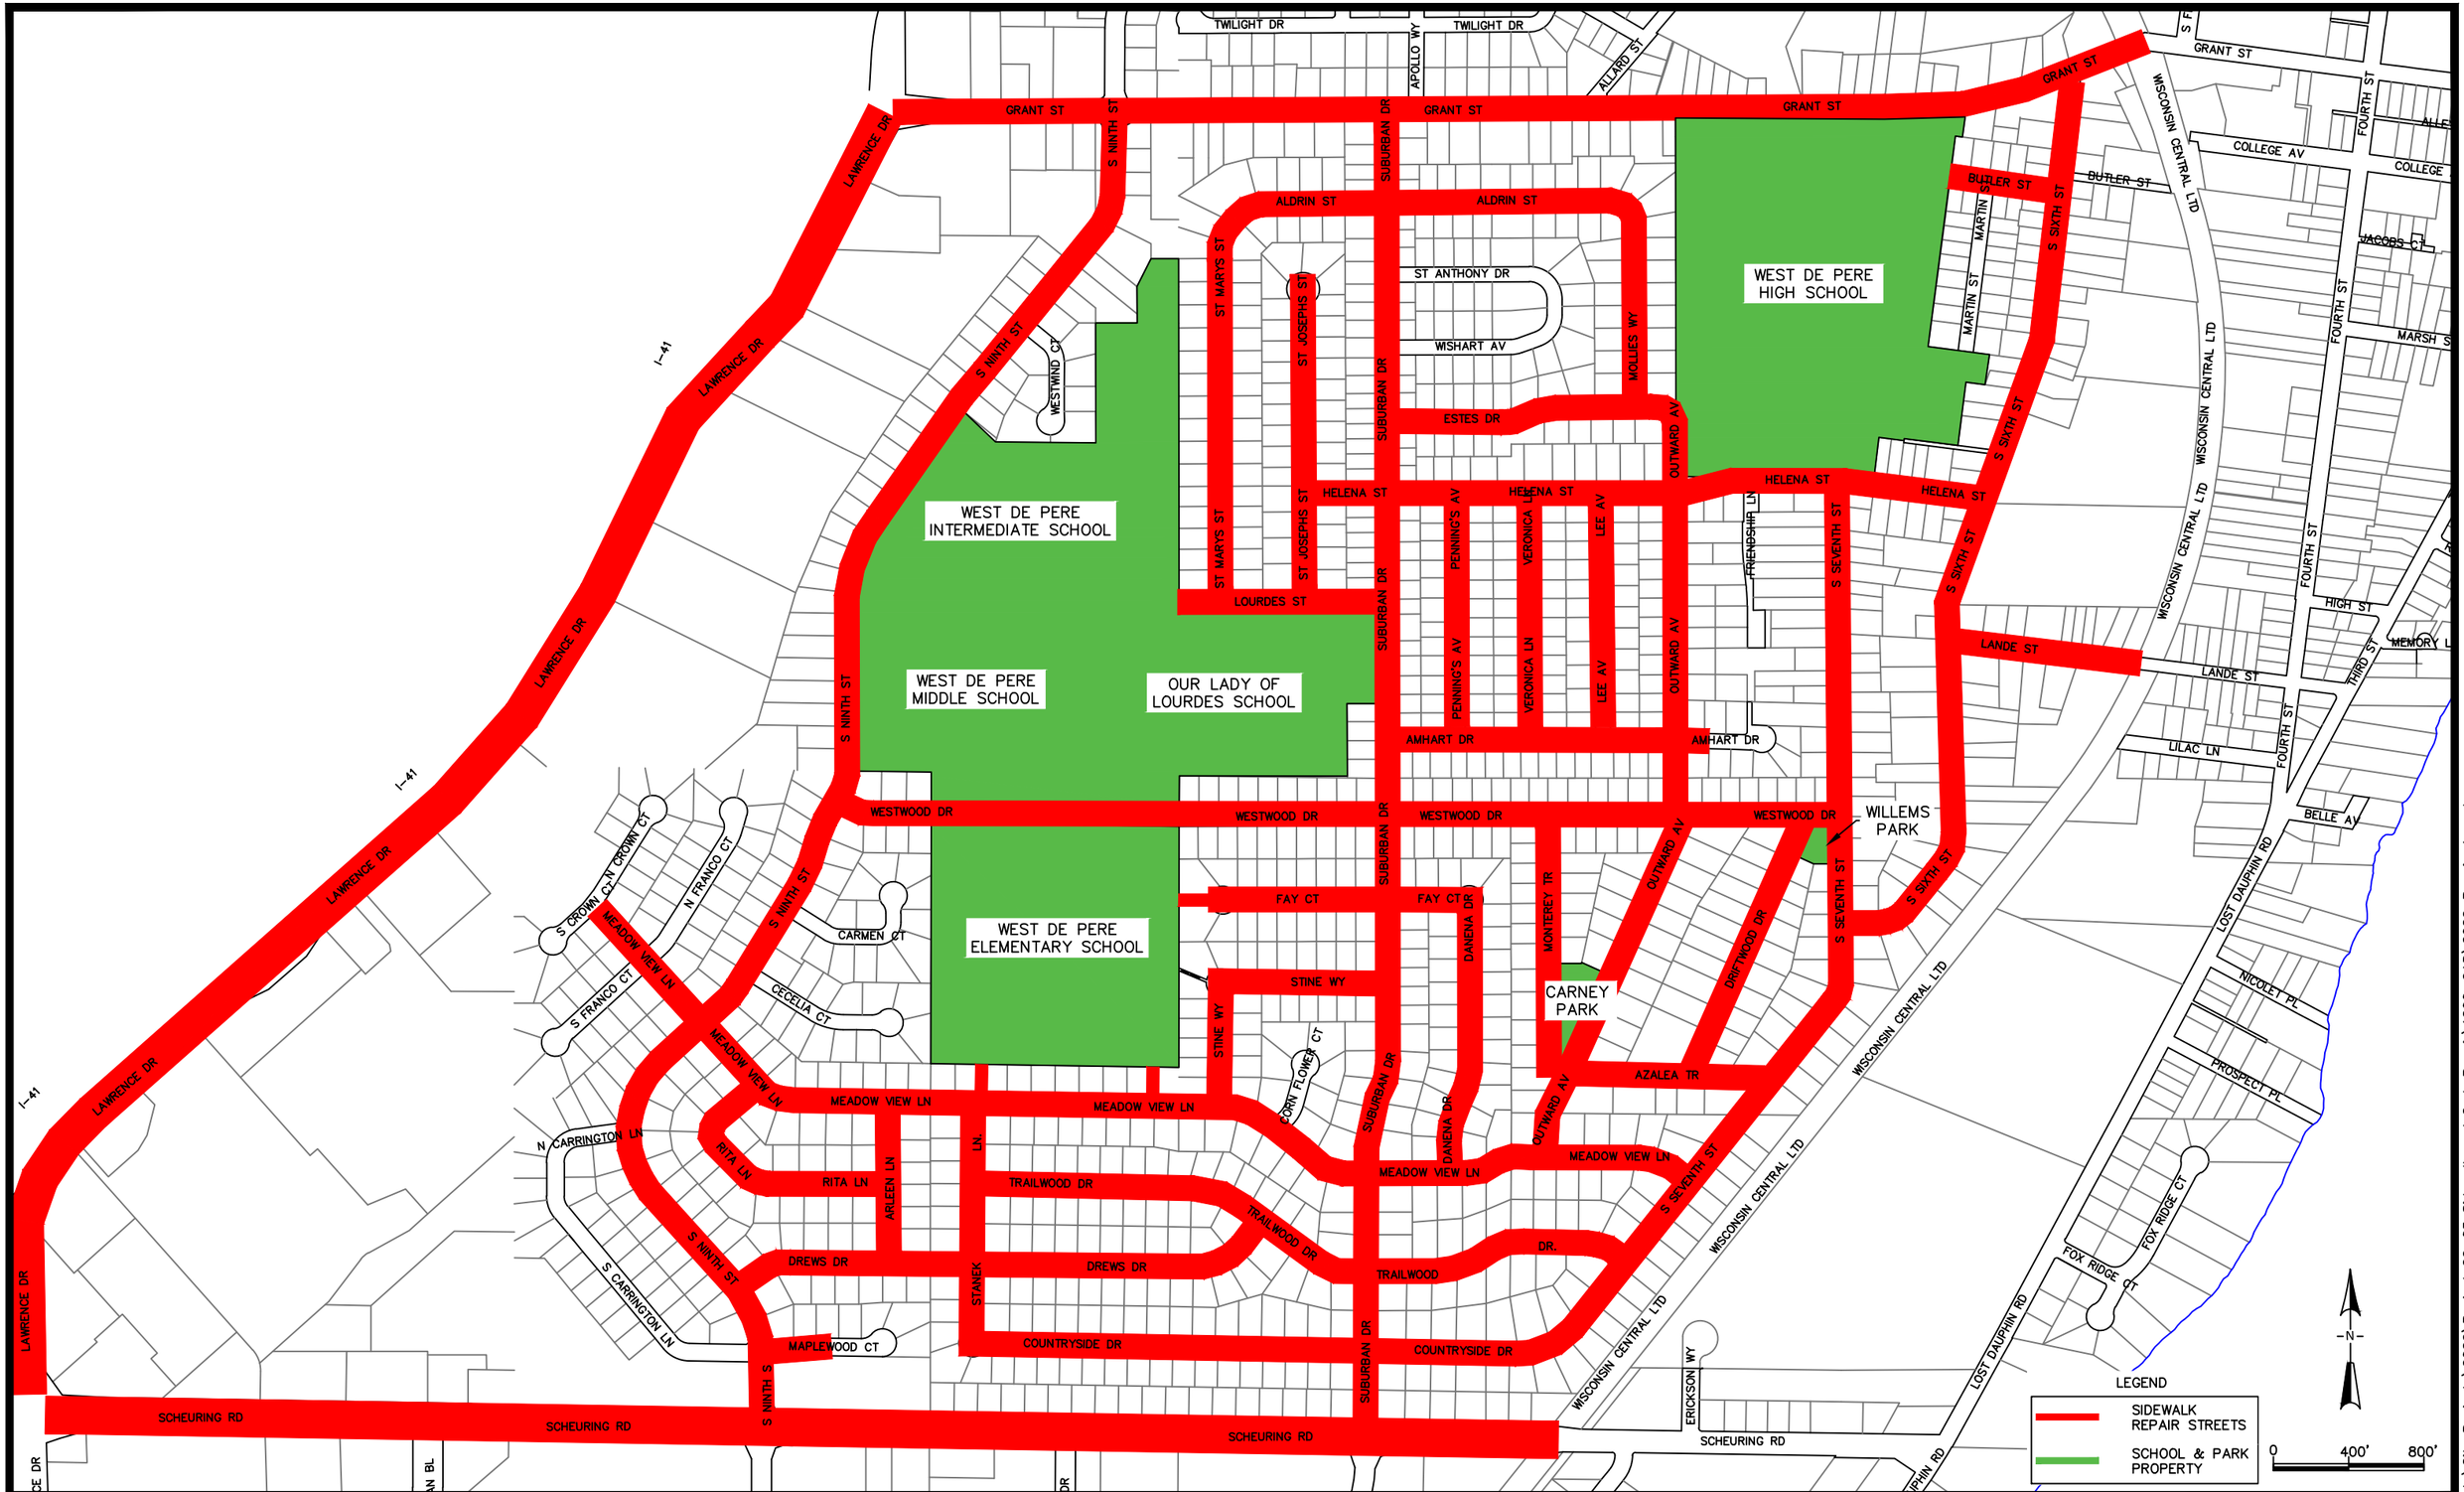

CITY OF DE PERE

ENGINEERING DIVISION 925 S. SIXTH ST DE PERE WI 54115

OFFICE: 920-339-4061 EMAIL: DPPUBWRKS@DEPEREWI.GOV

SIDEWALK REPAIR AREA

NAME: SIDEWALK AND CURB REPAIR

PROJECT # 26-05

	BY	DATE
SURVEYED		
DRAWN	MJT	12-2025
DESIGNED	MJT	12-2025
CHECKED	CKK	12-2025

REVISIONS / ISSUES

NO.	DATE	BY	REMARKS

PAGE NO. A

X:\ENG\Projects\City Projects\2026\Project 26-05 Sidewalk and Curb Repair\1200-CAD\2026_Repair_Area.dwg