PUBLIC INVOLVEMENT MEETING

EXHIBIT: PROPOSED IMPROVEMENTS (TWLTL ALTERNATIVE 2 STA 92+50 TO END OF PROJECT)

MARCH 2, 2023

WISDOT PROJECT ID 4985-00-61
LAWRENCE DRIVE - CITY OF DE PERE
FORTUNE AVENUE - SCHEURING ROAD
LOCAL STREET
BROWN COUNTY

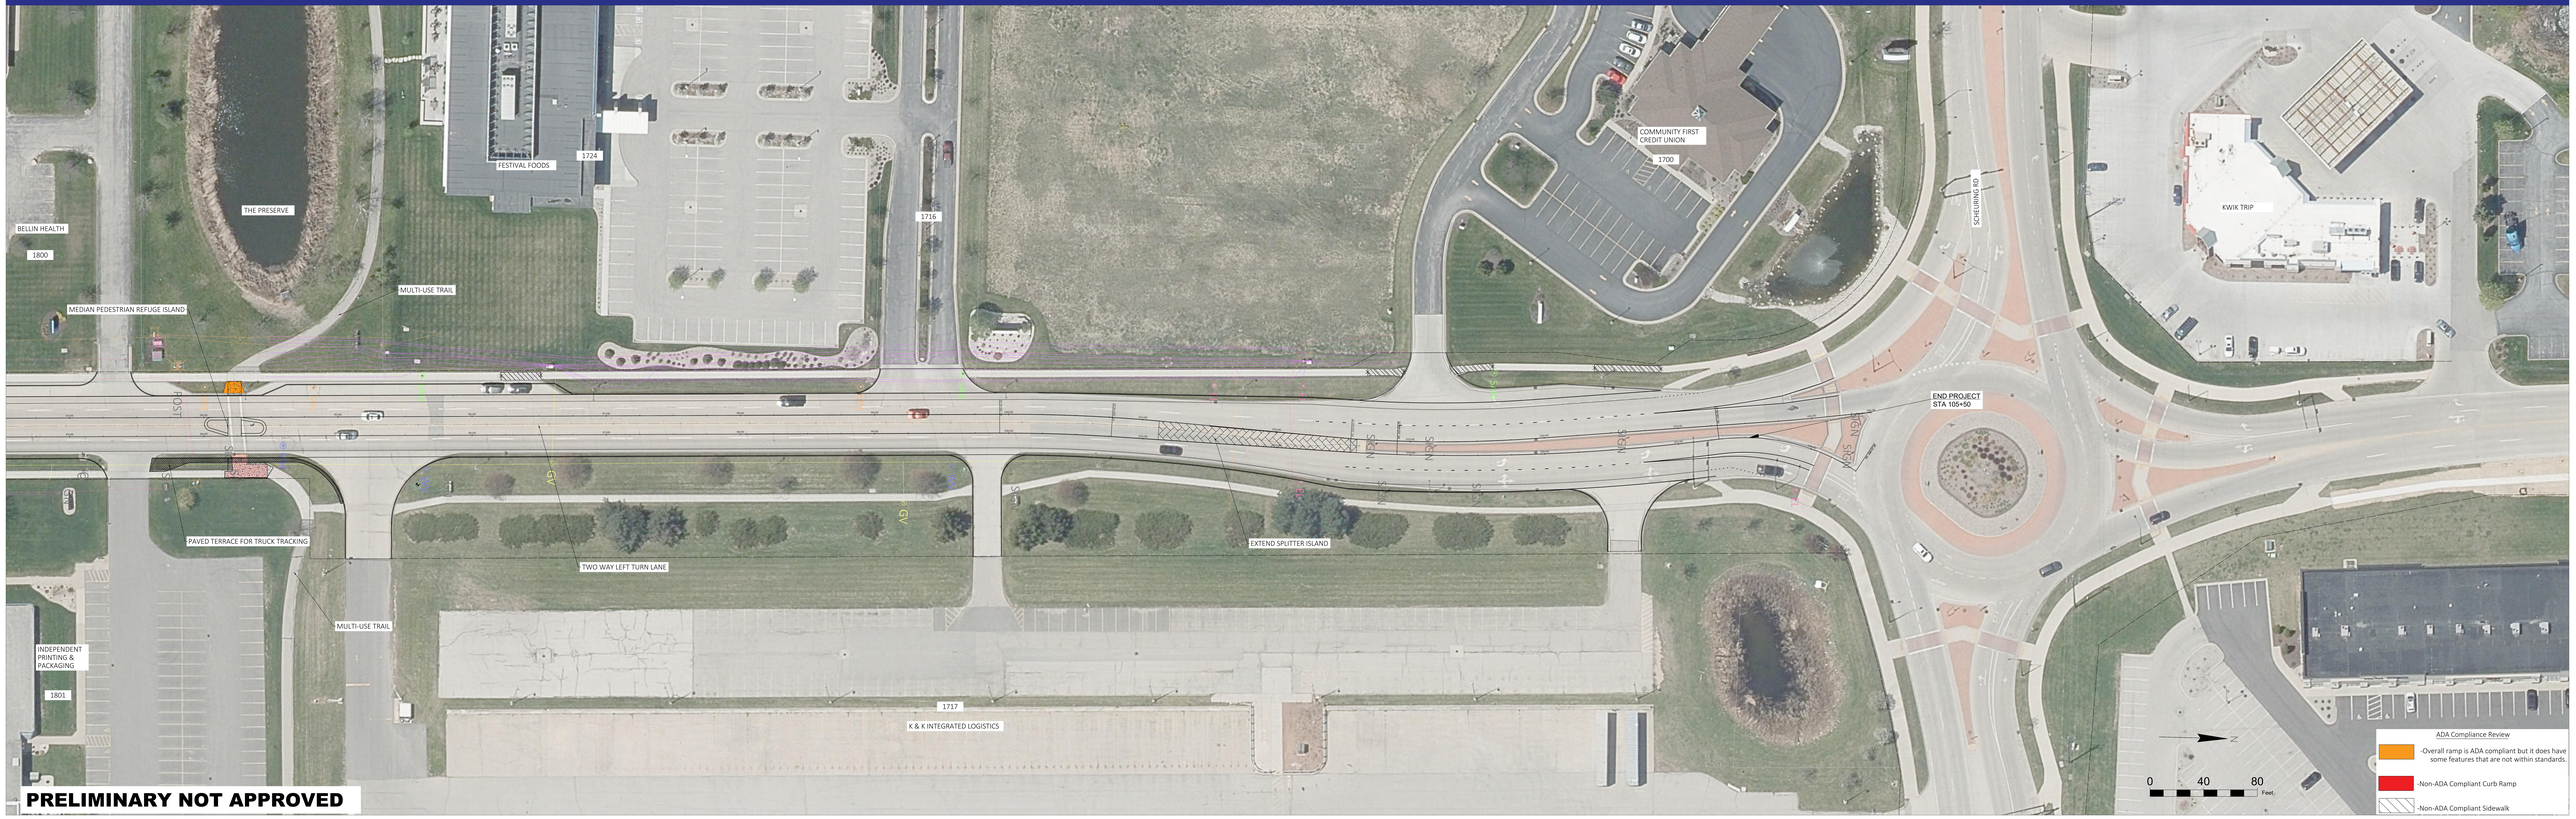

PRELIMINARY NOT APPROVED